


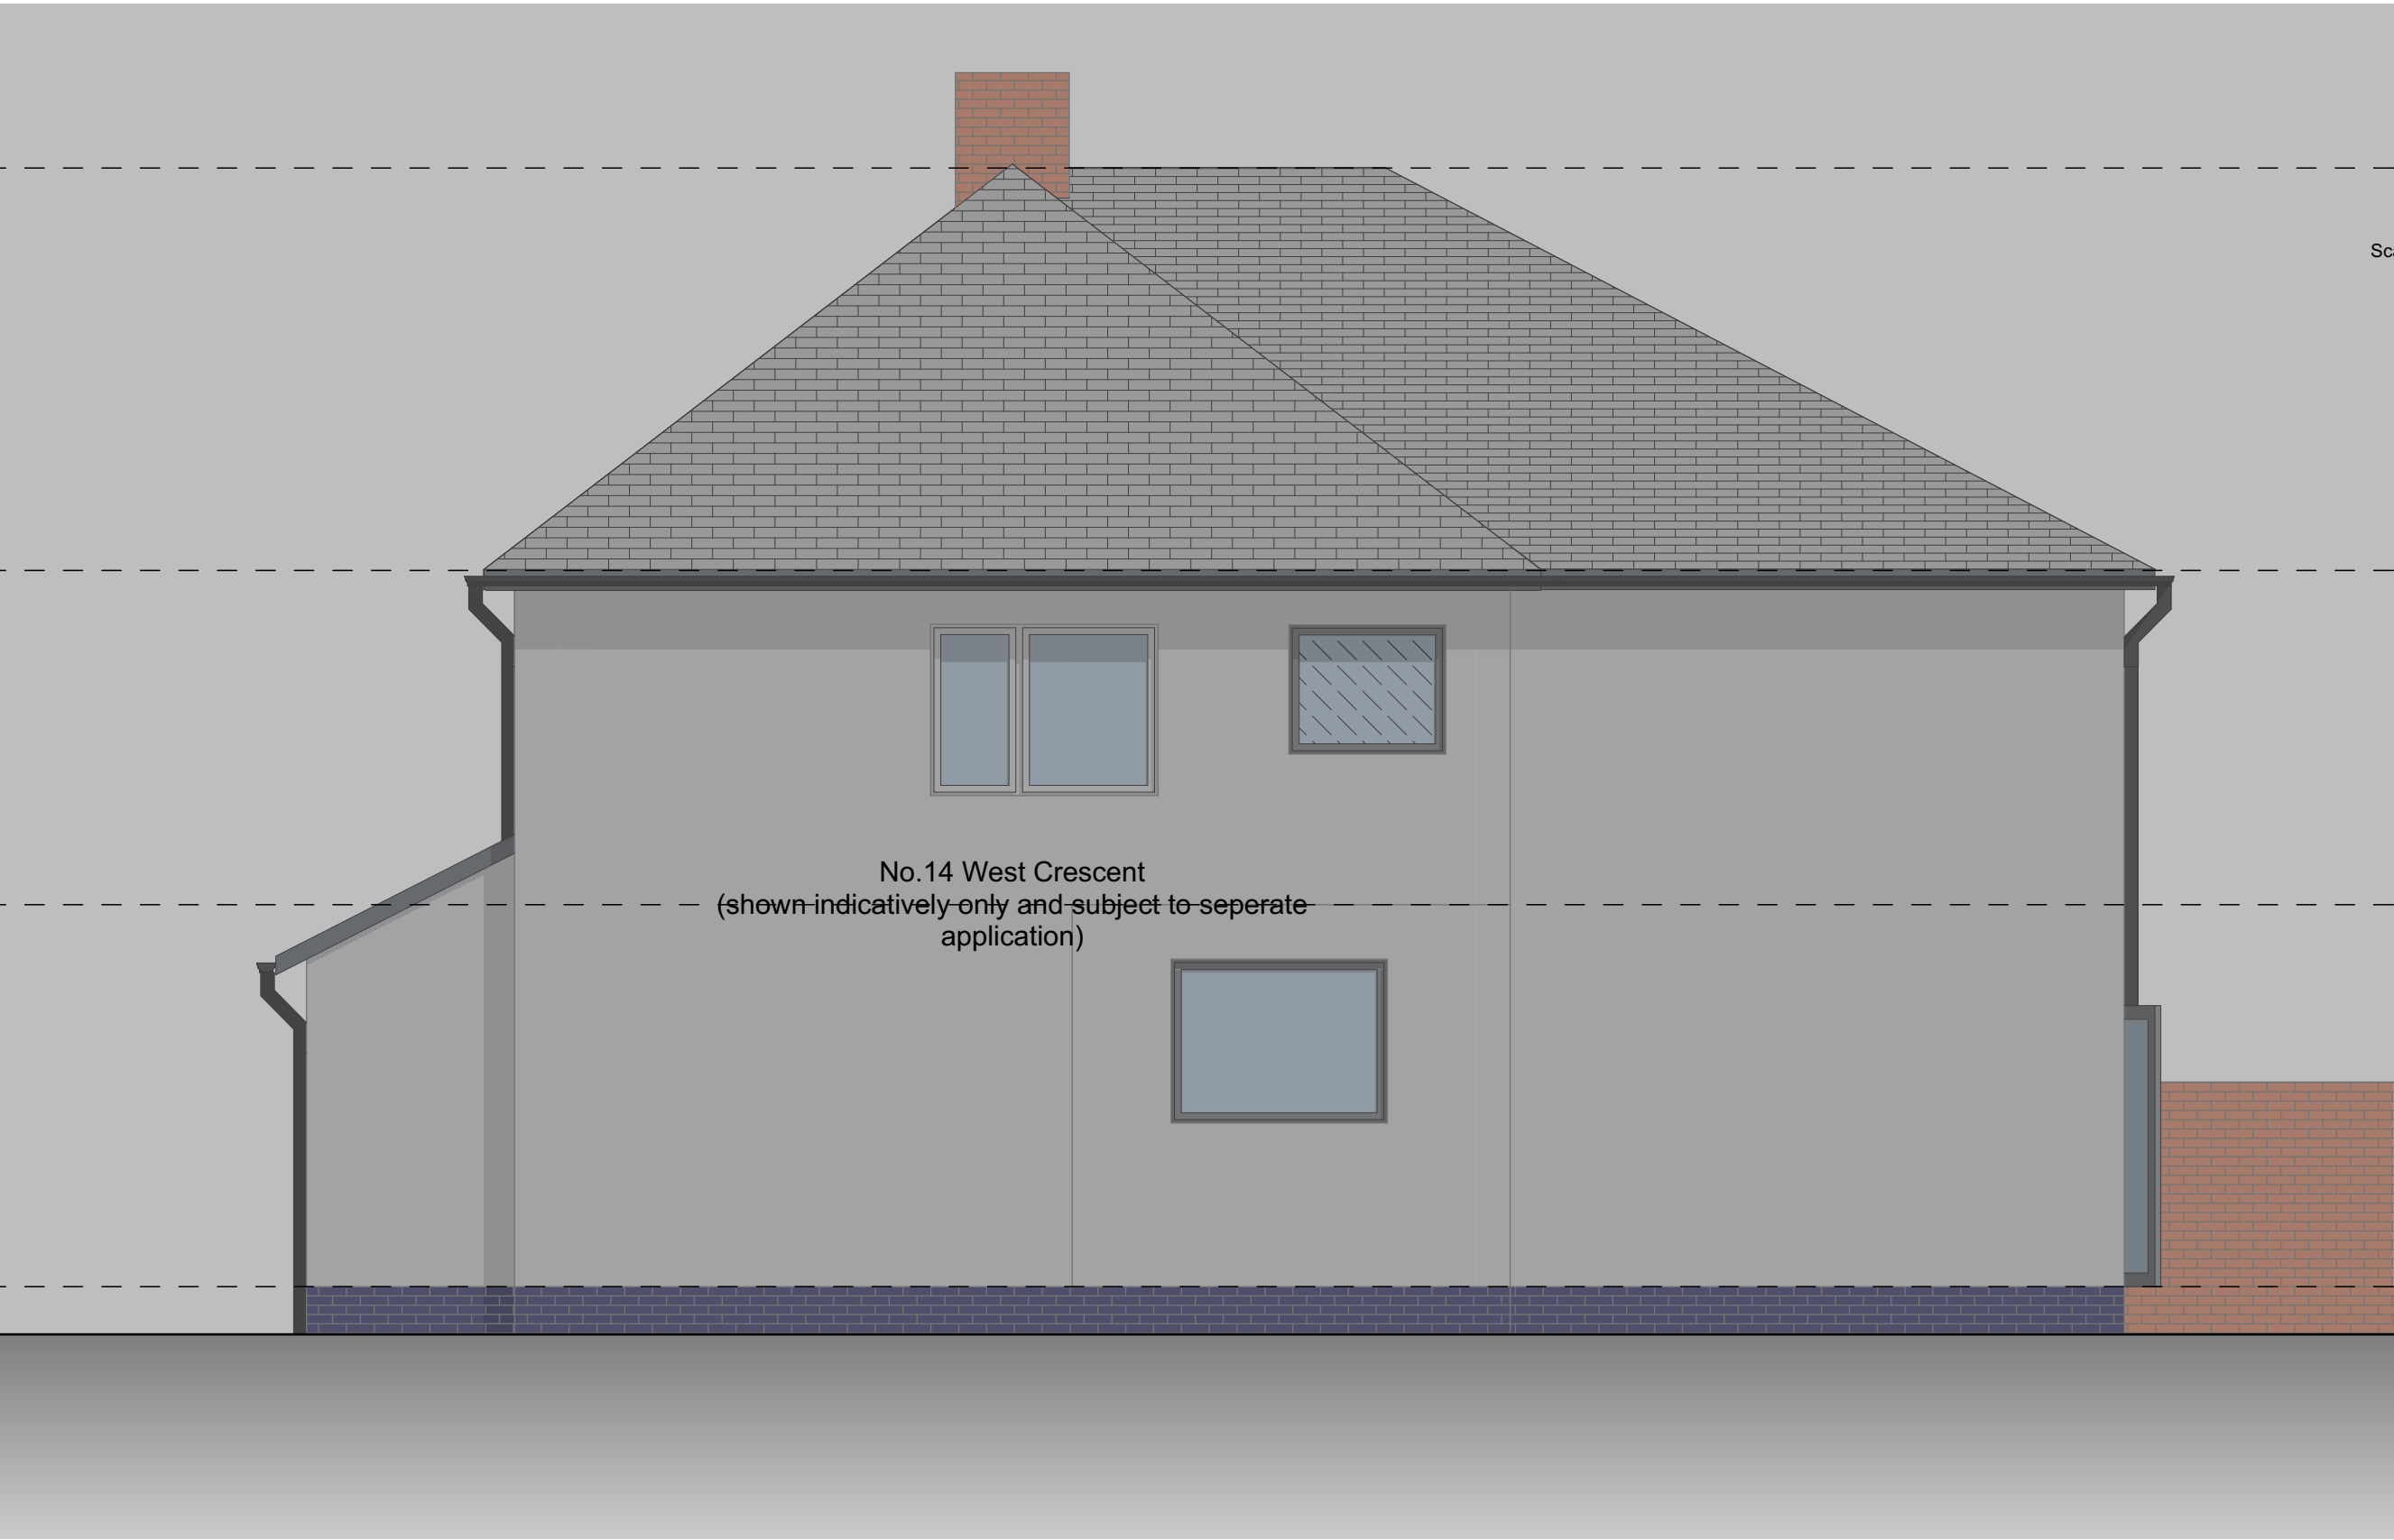

Proposed North Elevation

1:50




Proposed East Elevation

1:50



Proposed South Elevation

1:50

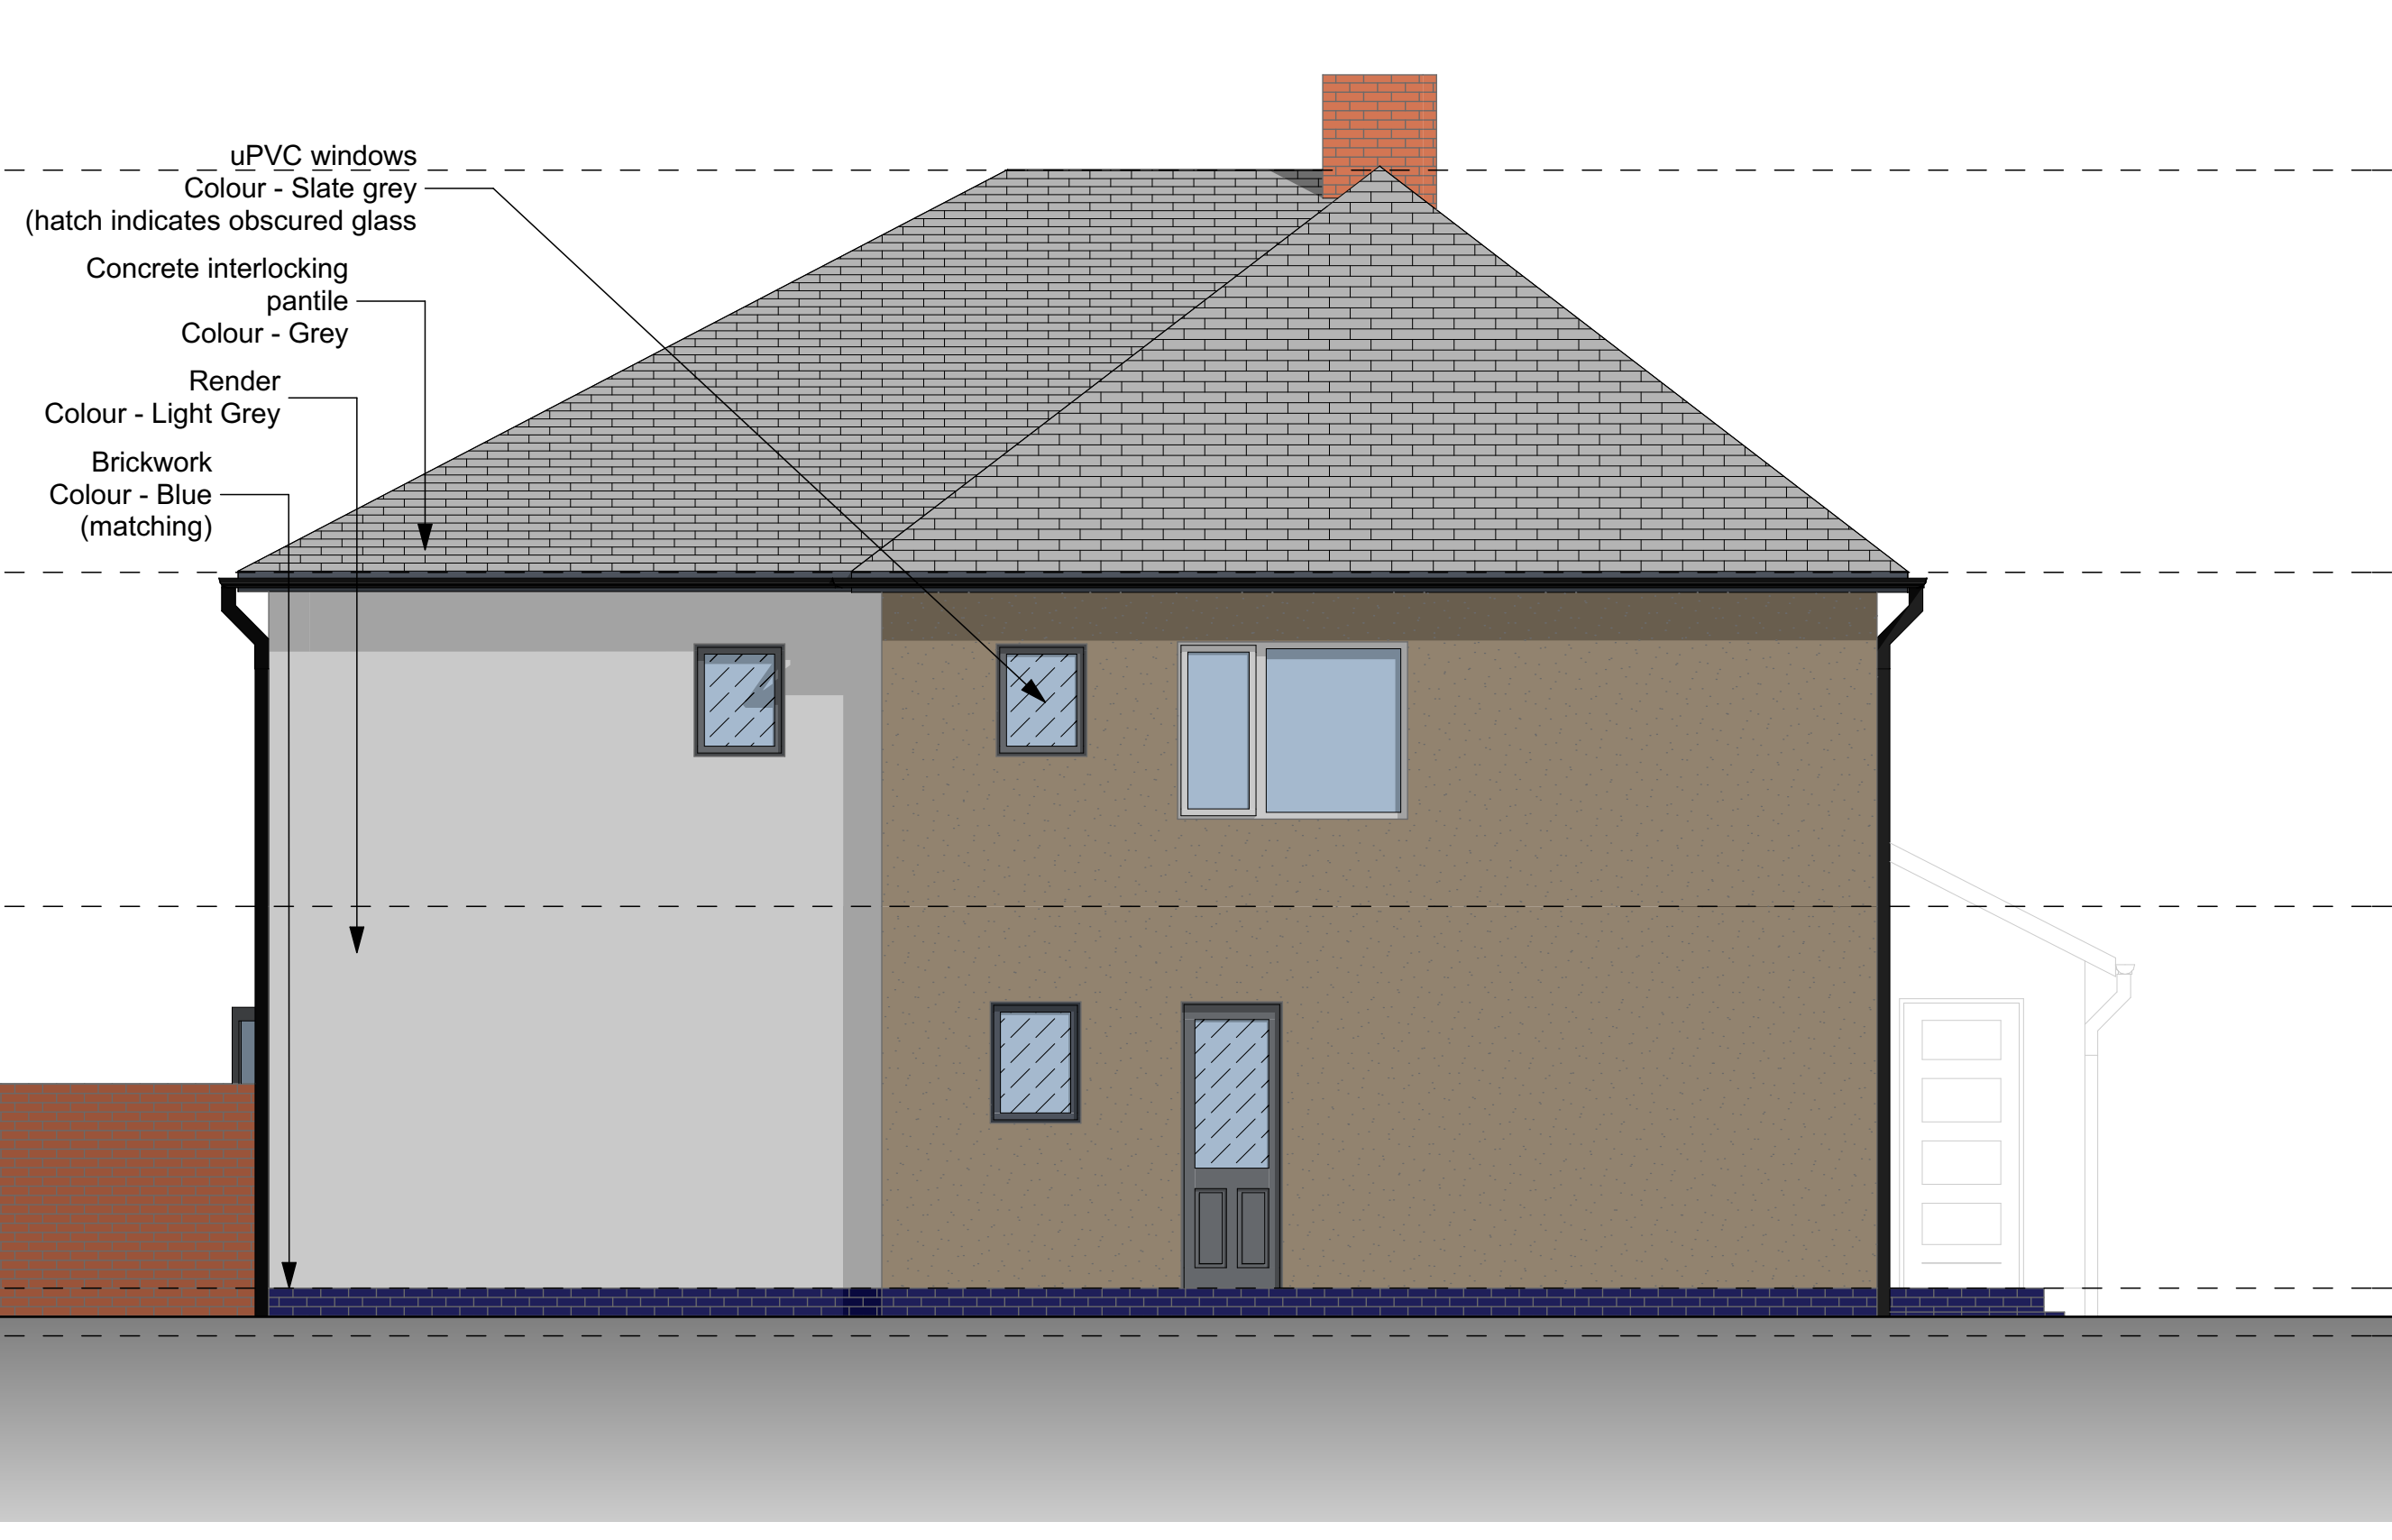

Proposed West Elevation


1:50

NOTE
Drawing use for status issued for only. Feasibility & Planning drawings are not intended for construction or manufacture. J Mahoney Architects Ltd cannot accept any responsibility for issues arising due to this.

All dimensions to be checked on site and any discrepancies to be notified prior to the commencement of work.

Do not scale from this drawing. If in doubt ask

© J Mahoney Architects

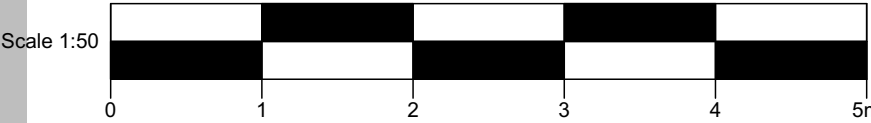

B	Drawings updated to planning status	17.11.20	JFM
A	Initial issue	22.10.20	JFM
Rev	Revision Notes	Date	Initial

status	PLANNING
--------	----------

J Mahoney Architects
Design & Planning

J Mahoney Architects,
25 Millstones, Oxspring
Sheffield, S36 8WZ
Tel: 07577572695
Email: jmahoneyarchitects@gmail.com

client	Michelle Jones
--------	----------------

job title	13 West Crescent Oxspring Sheffield S36 8YU
-----------	--

org title	Proposed Elevations
-----------	---------------------

date	October 2020	drawn	JFM
------	--------------	-------	-----

scale	1:50	sheet	A1
-------	------	-------	----

drwg no & revision	MJD-JMA-ZZ-ZZ-DR-A-(10)002B
--------------------	-----------------------------