
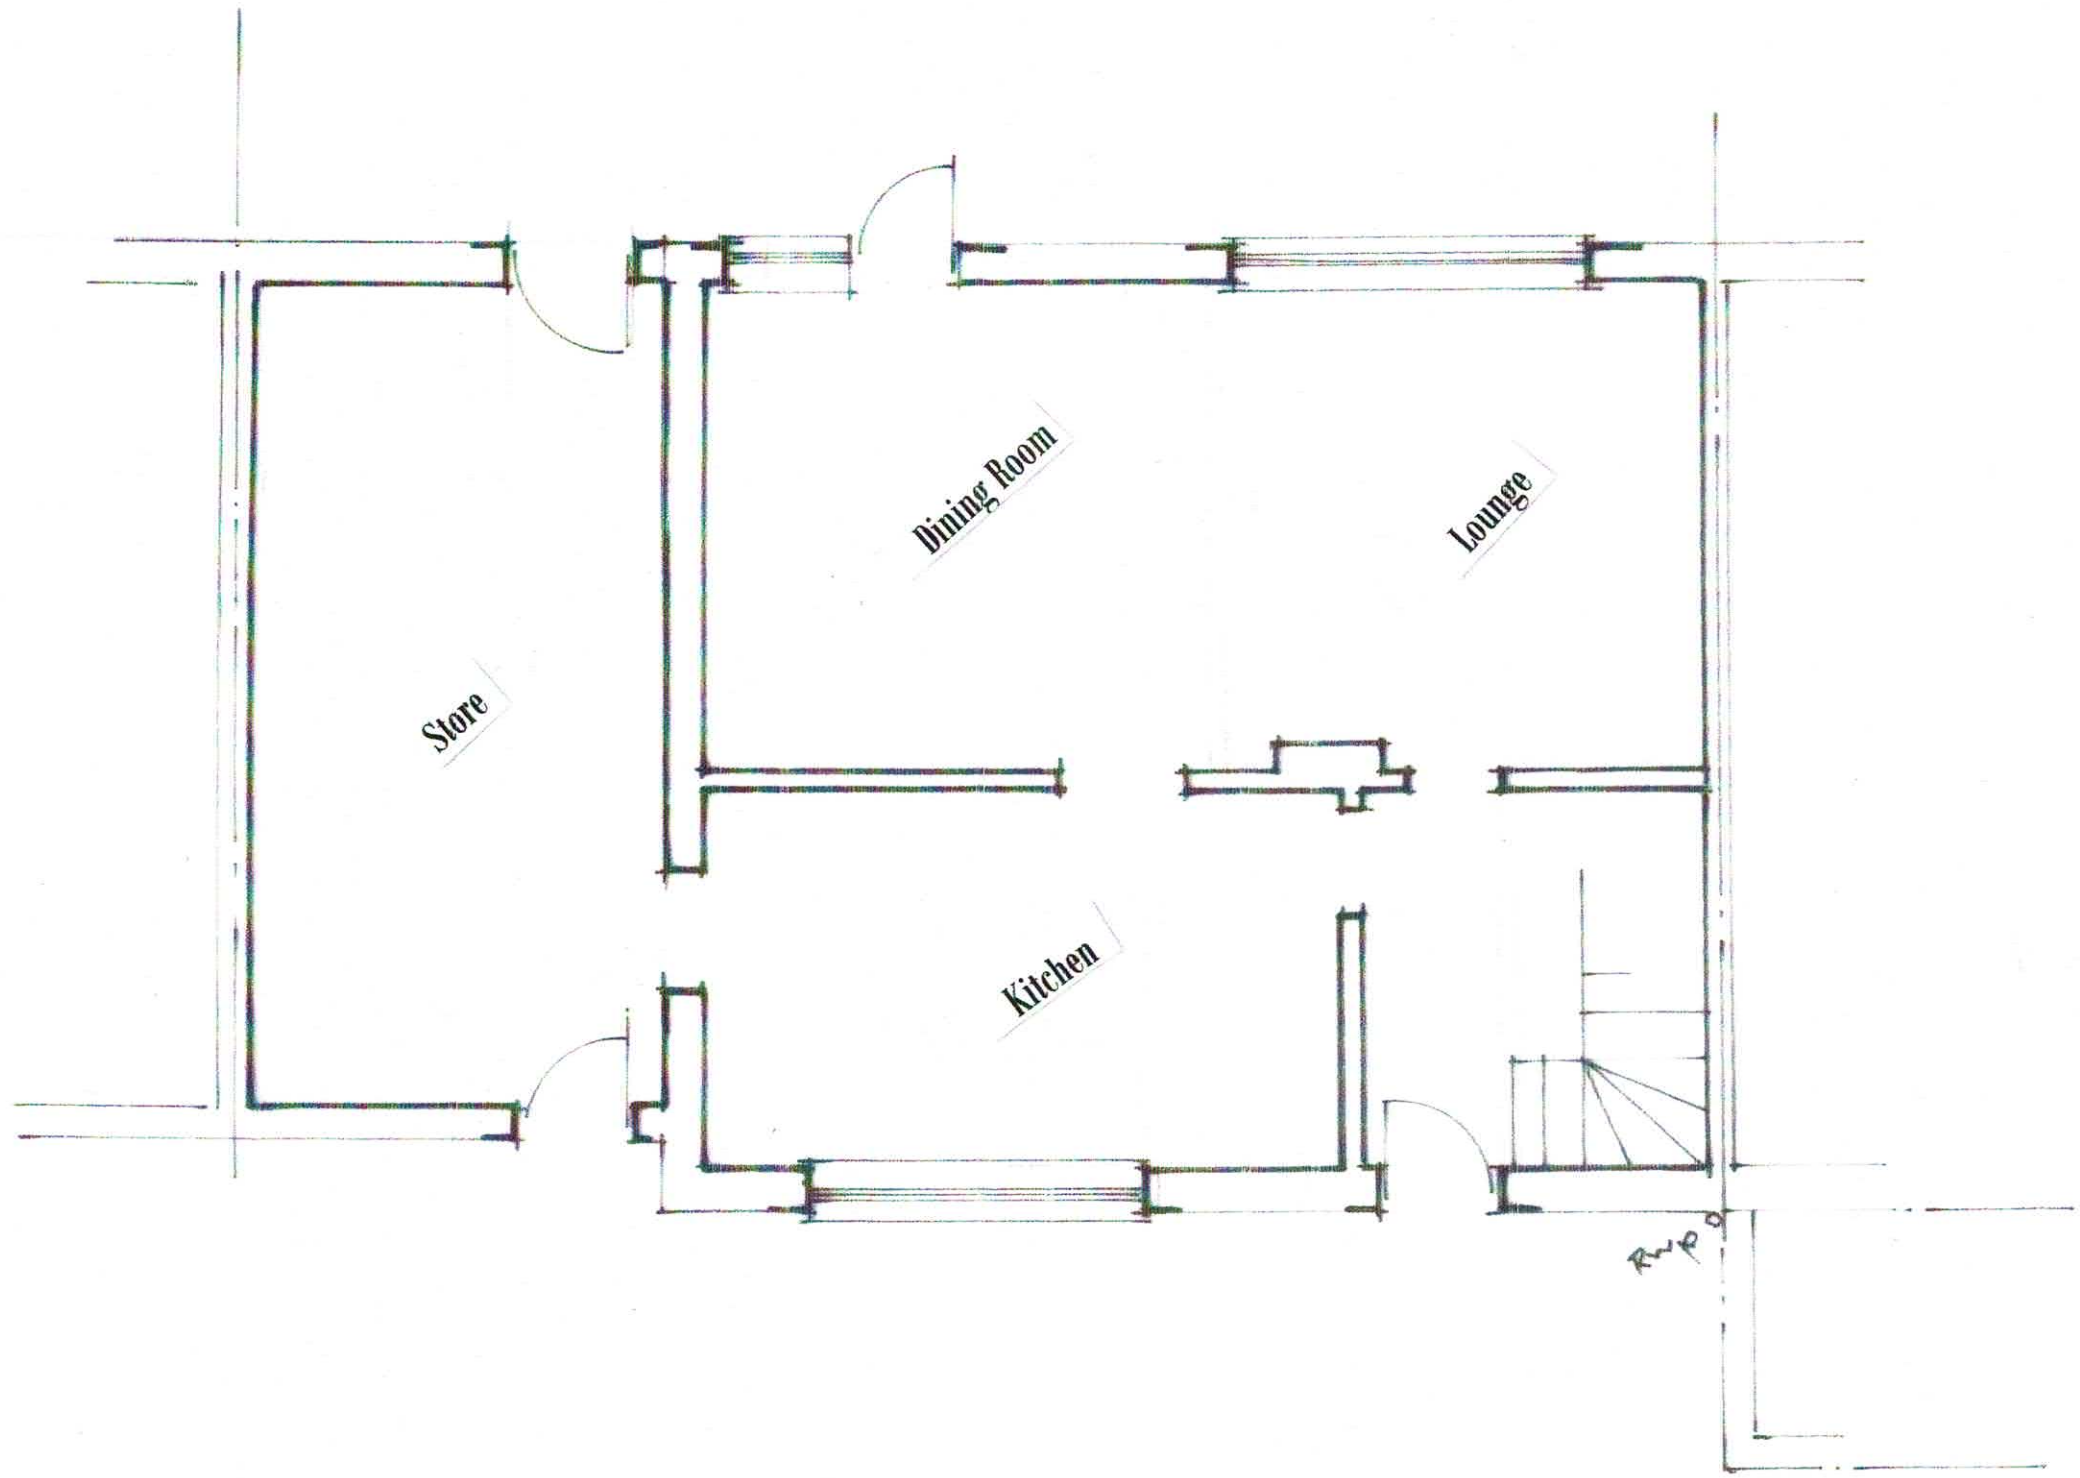


S36 6BH
256 Green Road
Penistone
Sheffield
S36 6BH

1 : 50

Existing Ground Floor Layout

A/ 01

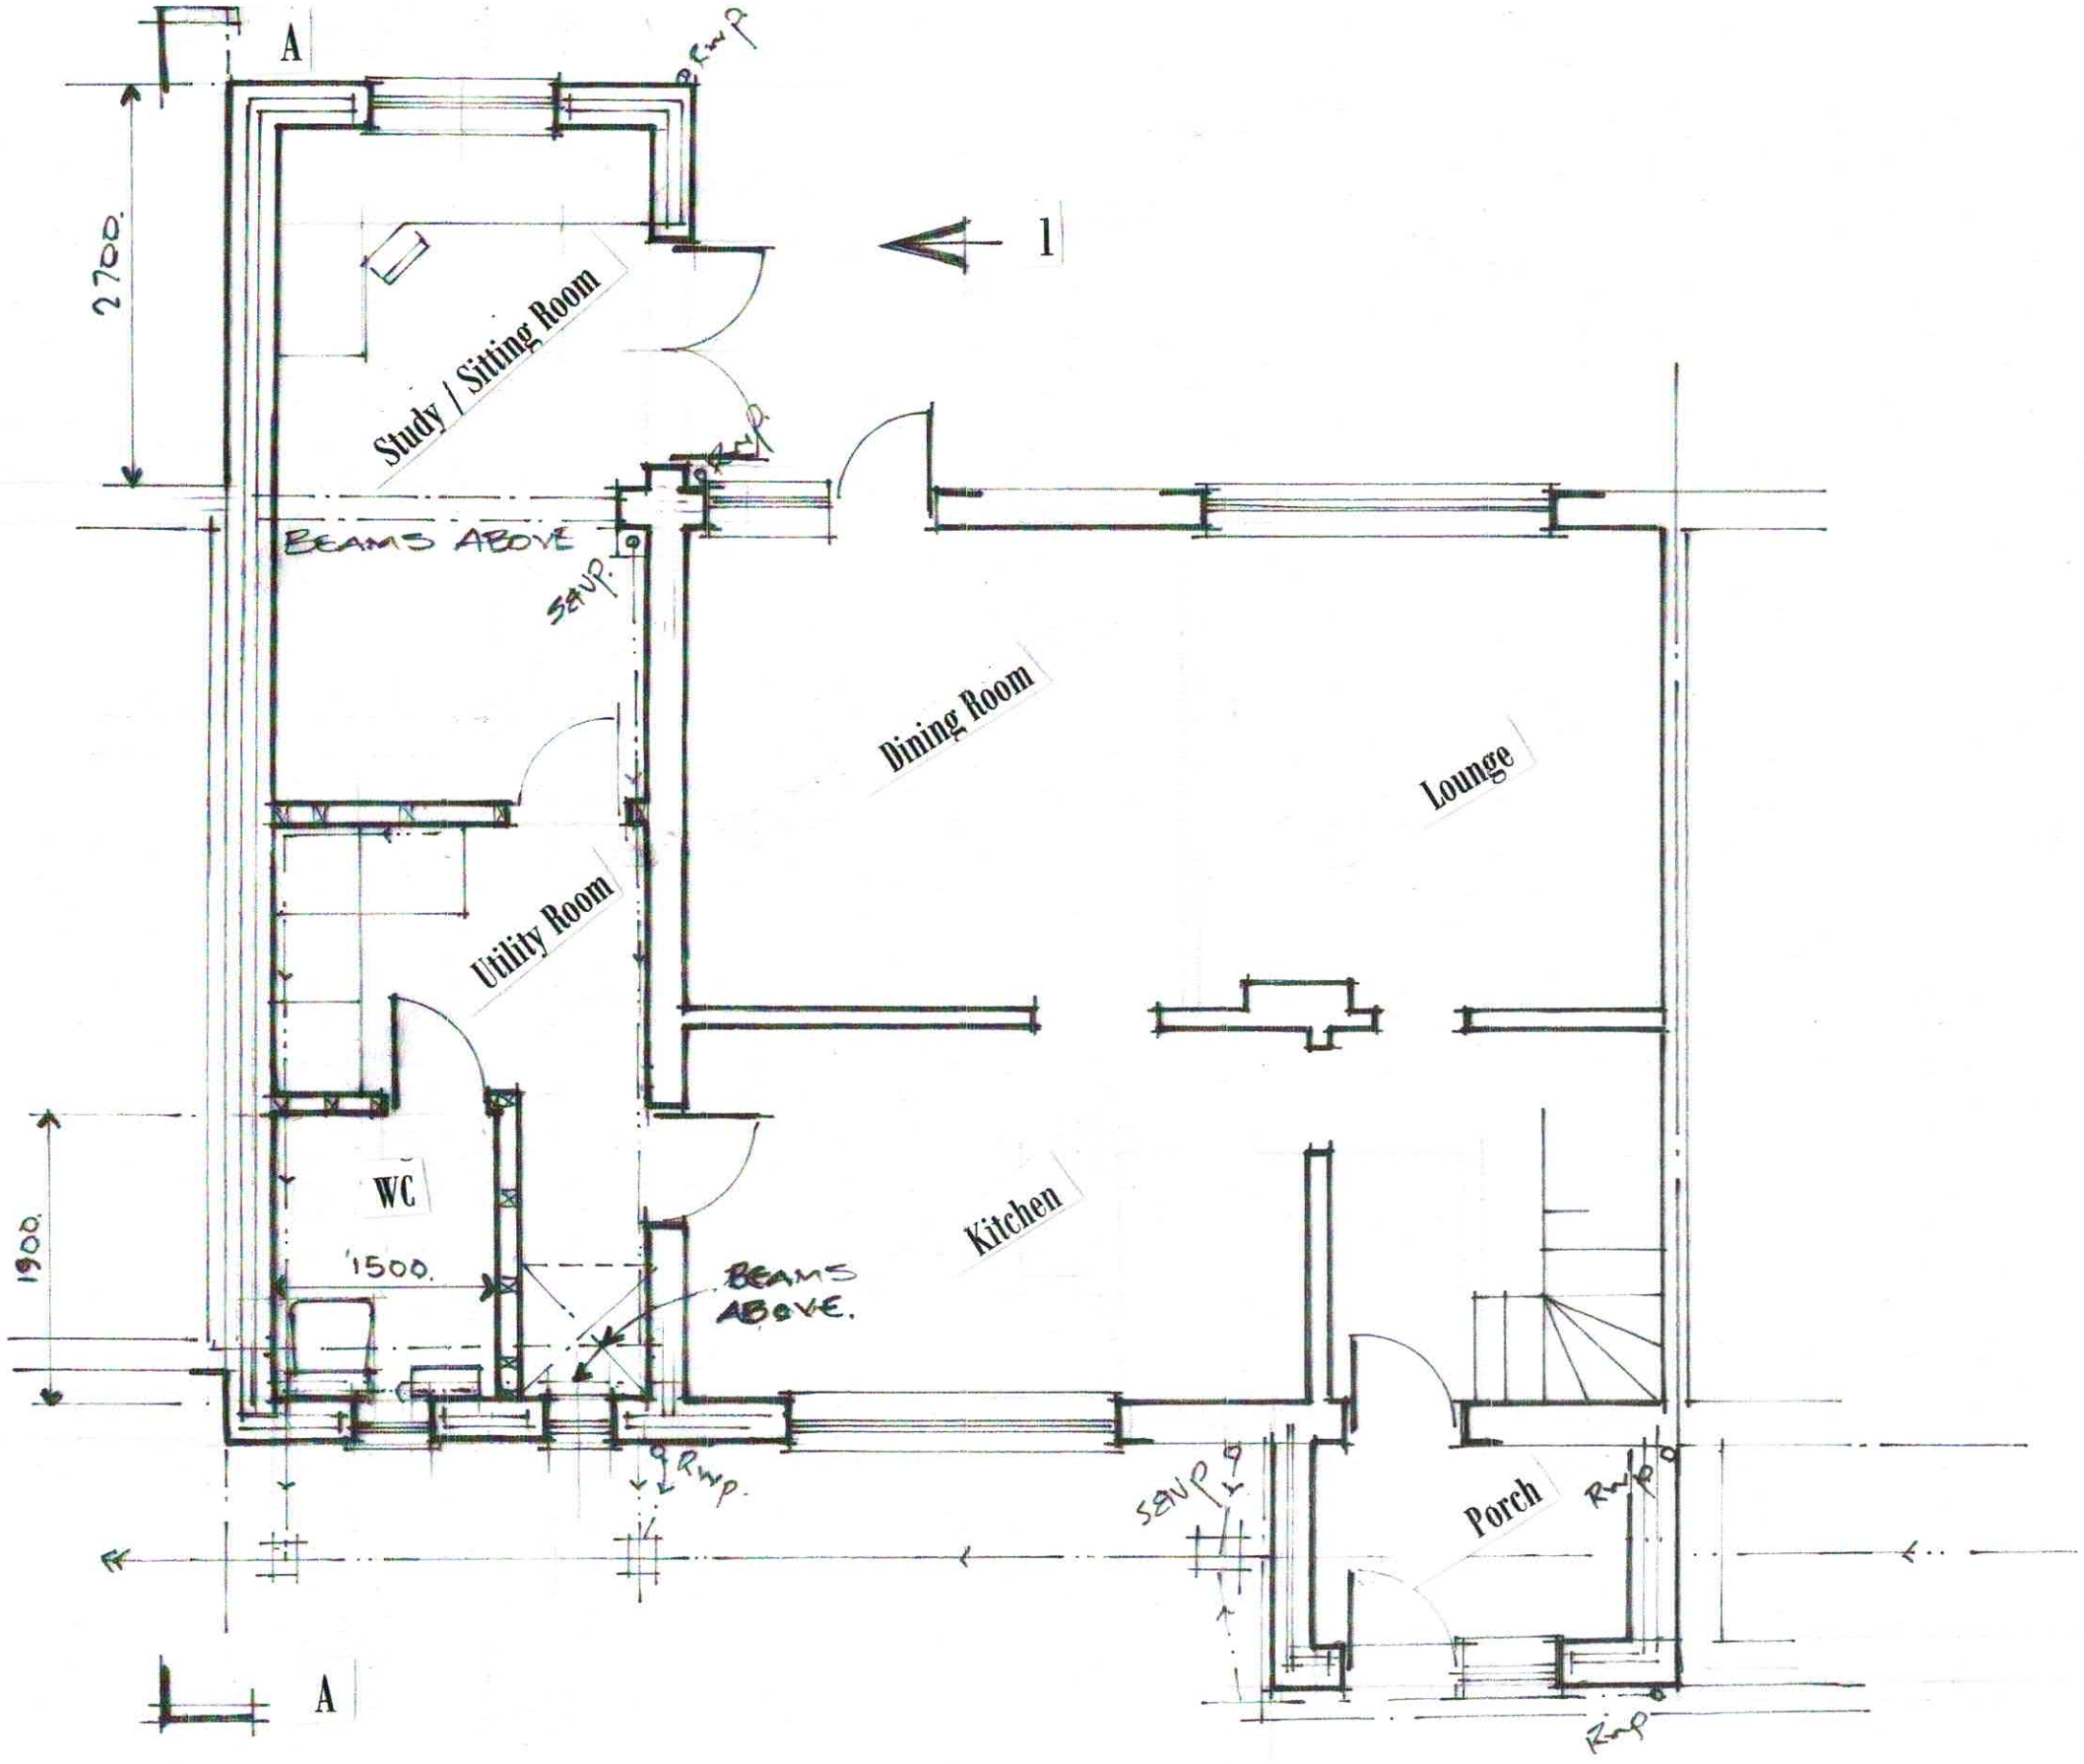


S36 6BH
256 Green Road
Penistone
Sheffield
S36 6BH

Proposed Ground Floor Layout

1 : 50

A/ 02

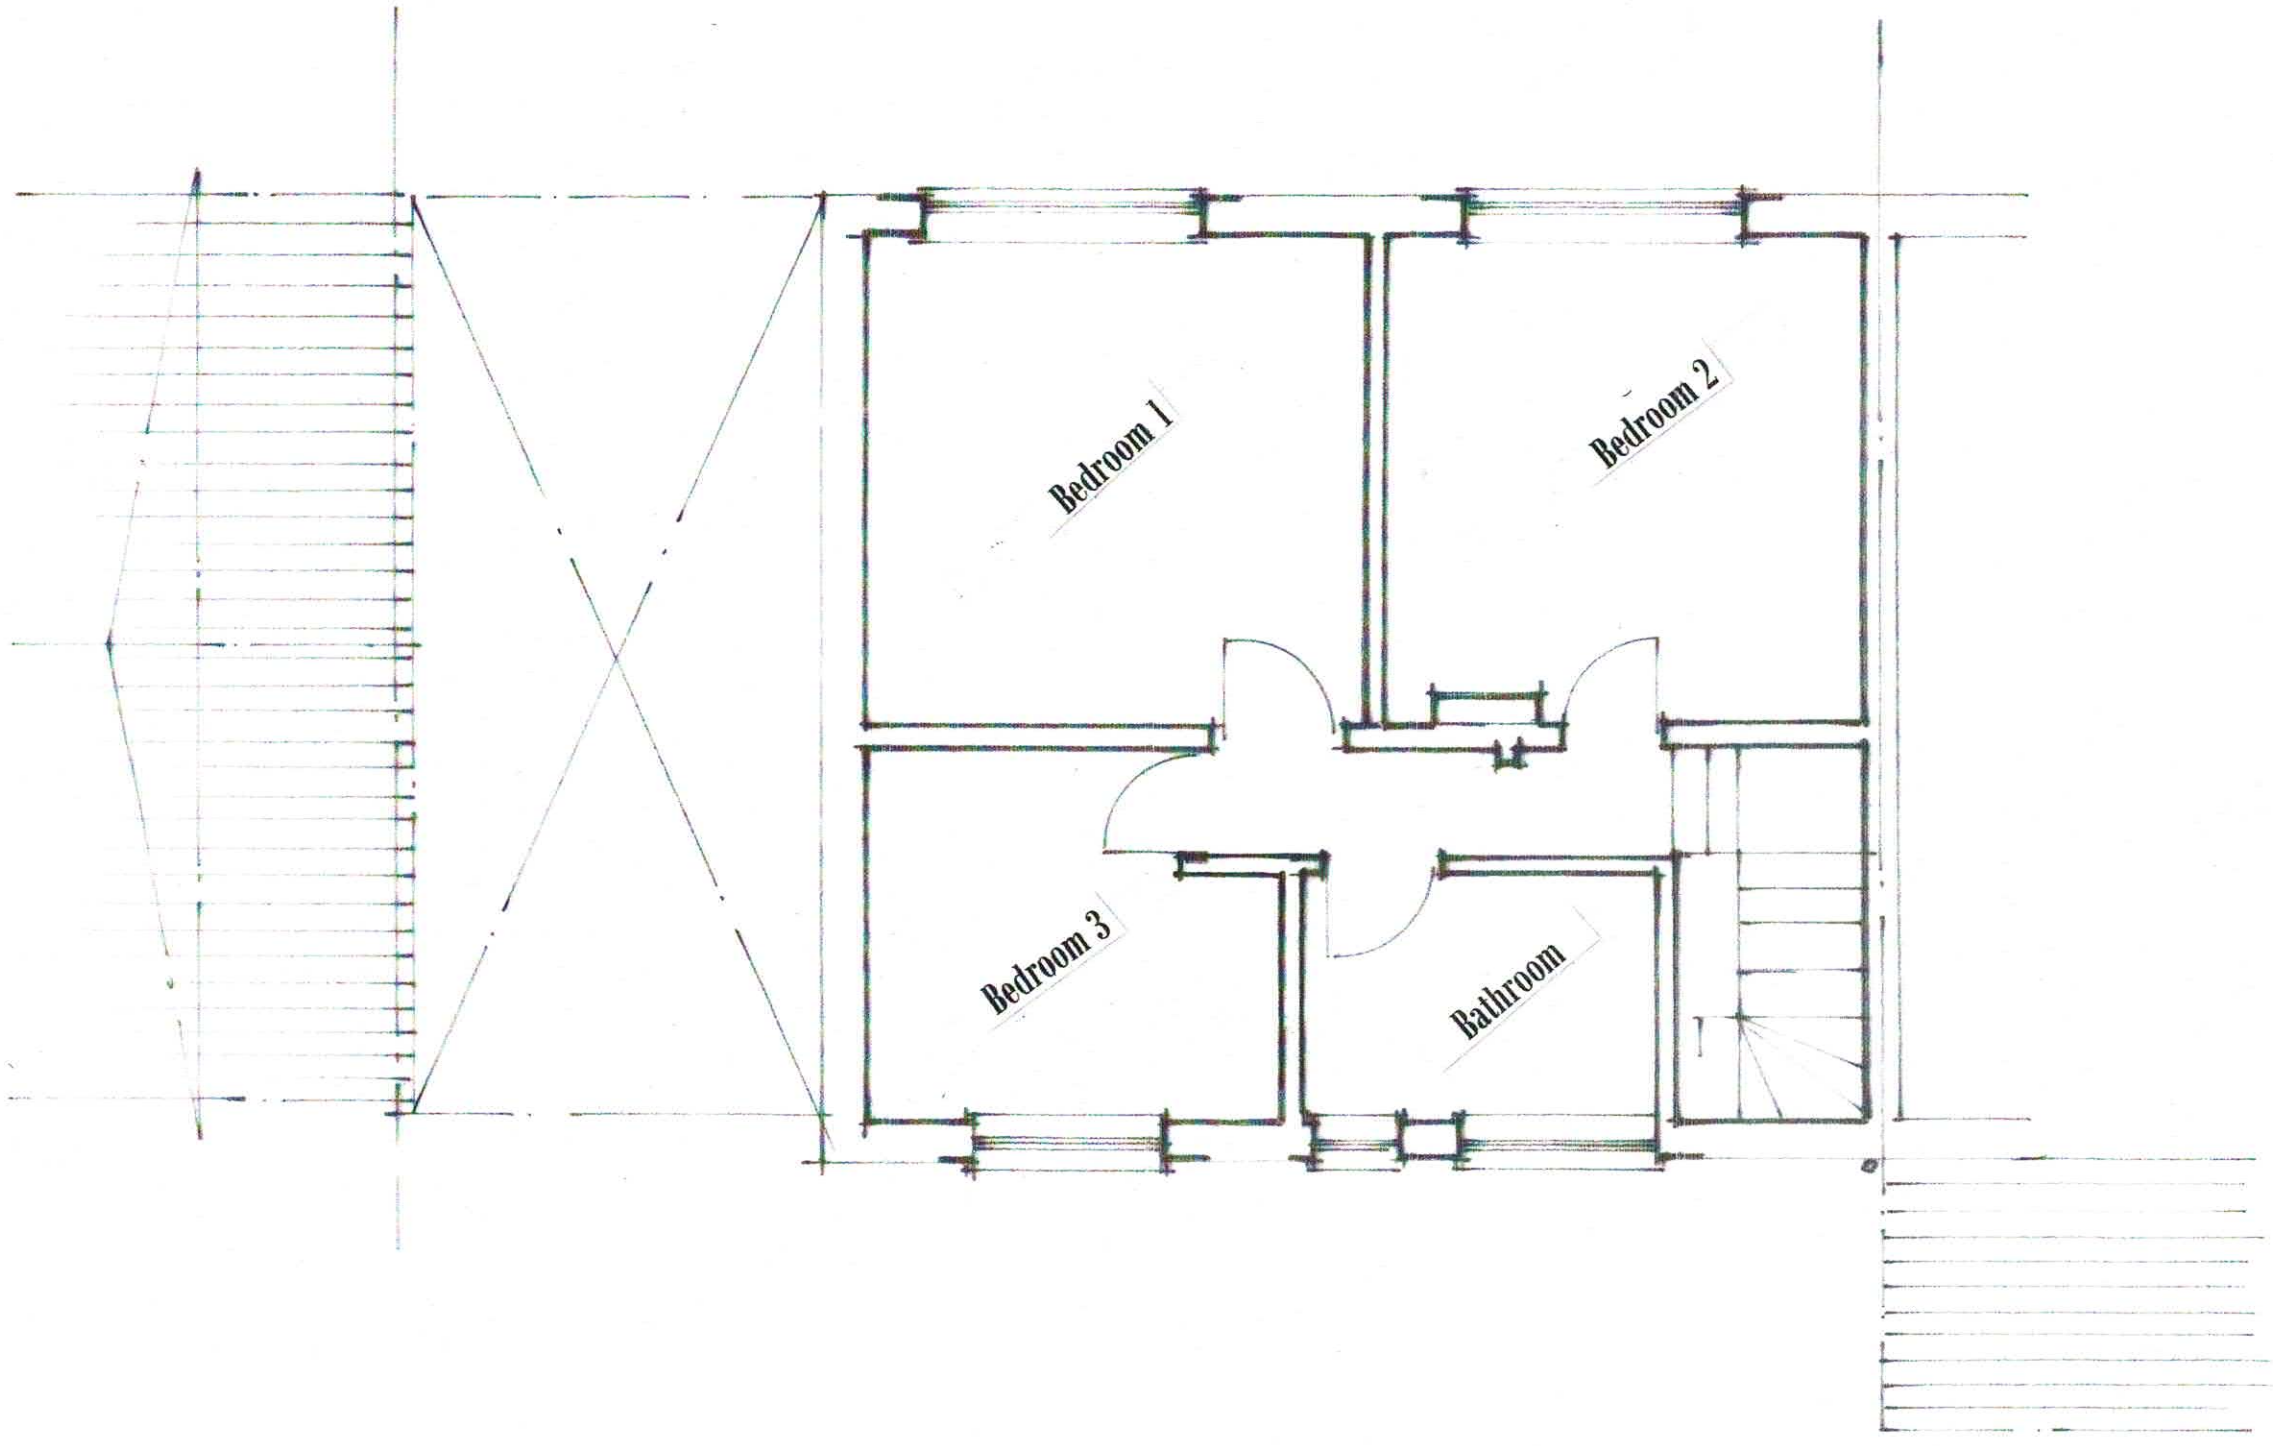


256 Green Road
Penistone
Sheffield
S36 6BH

Existing First Floor Layout

1 : 50

A/ 03

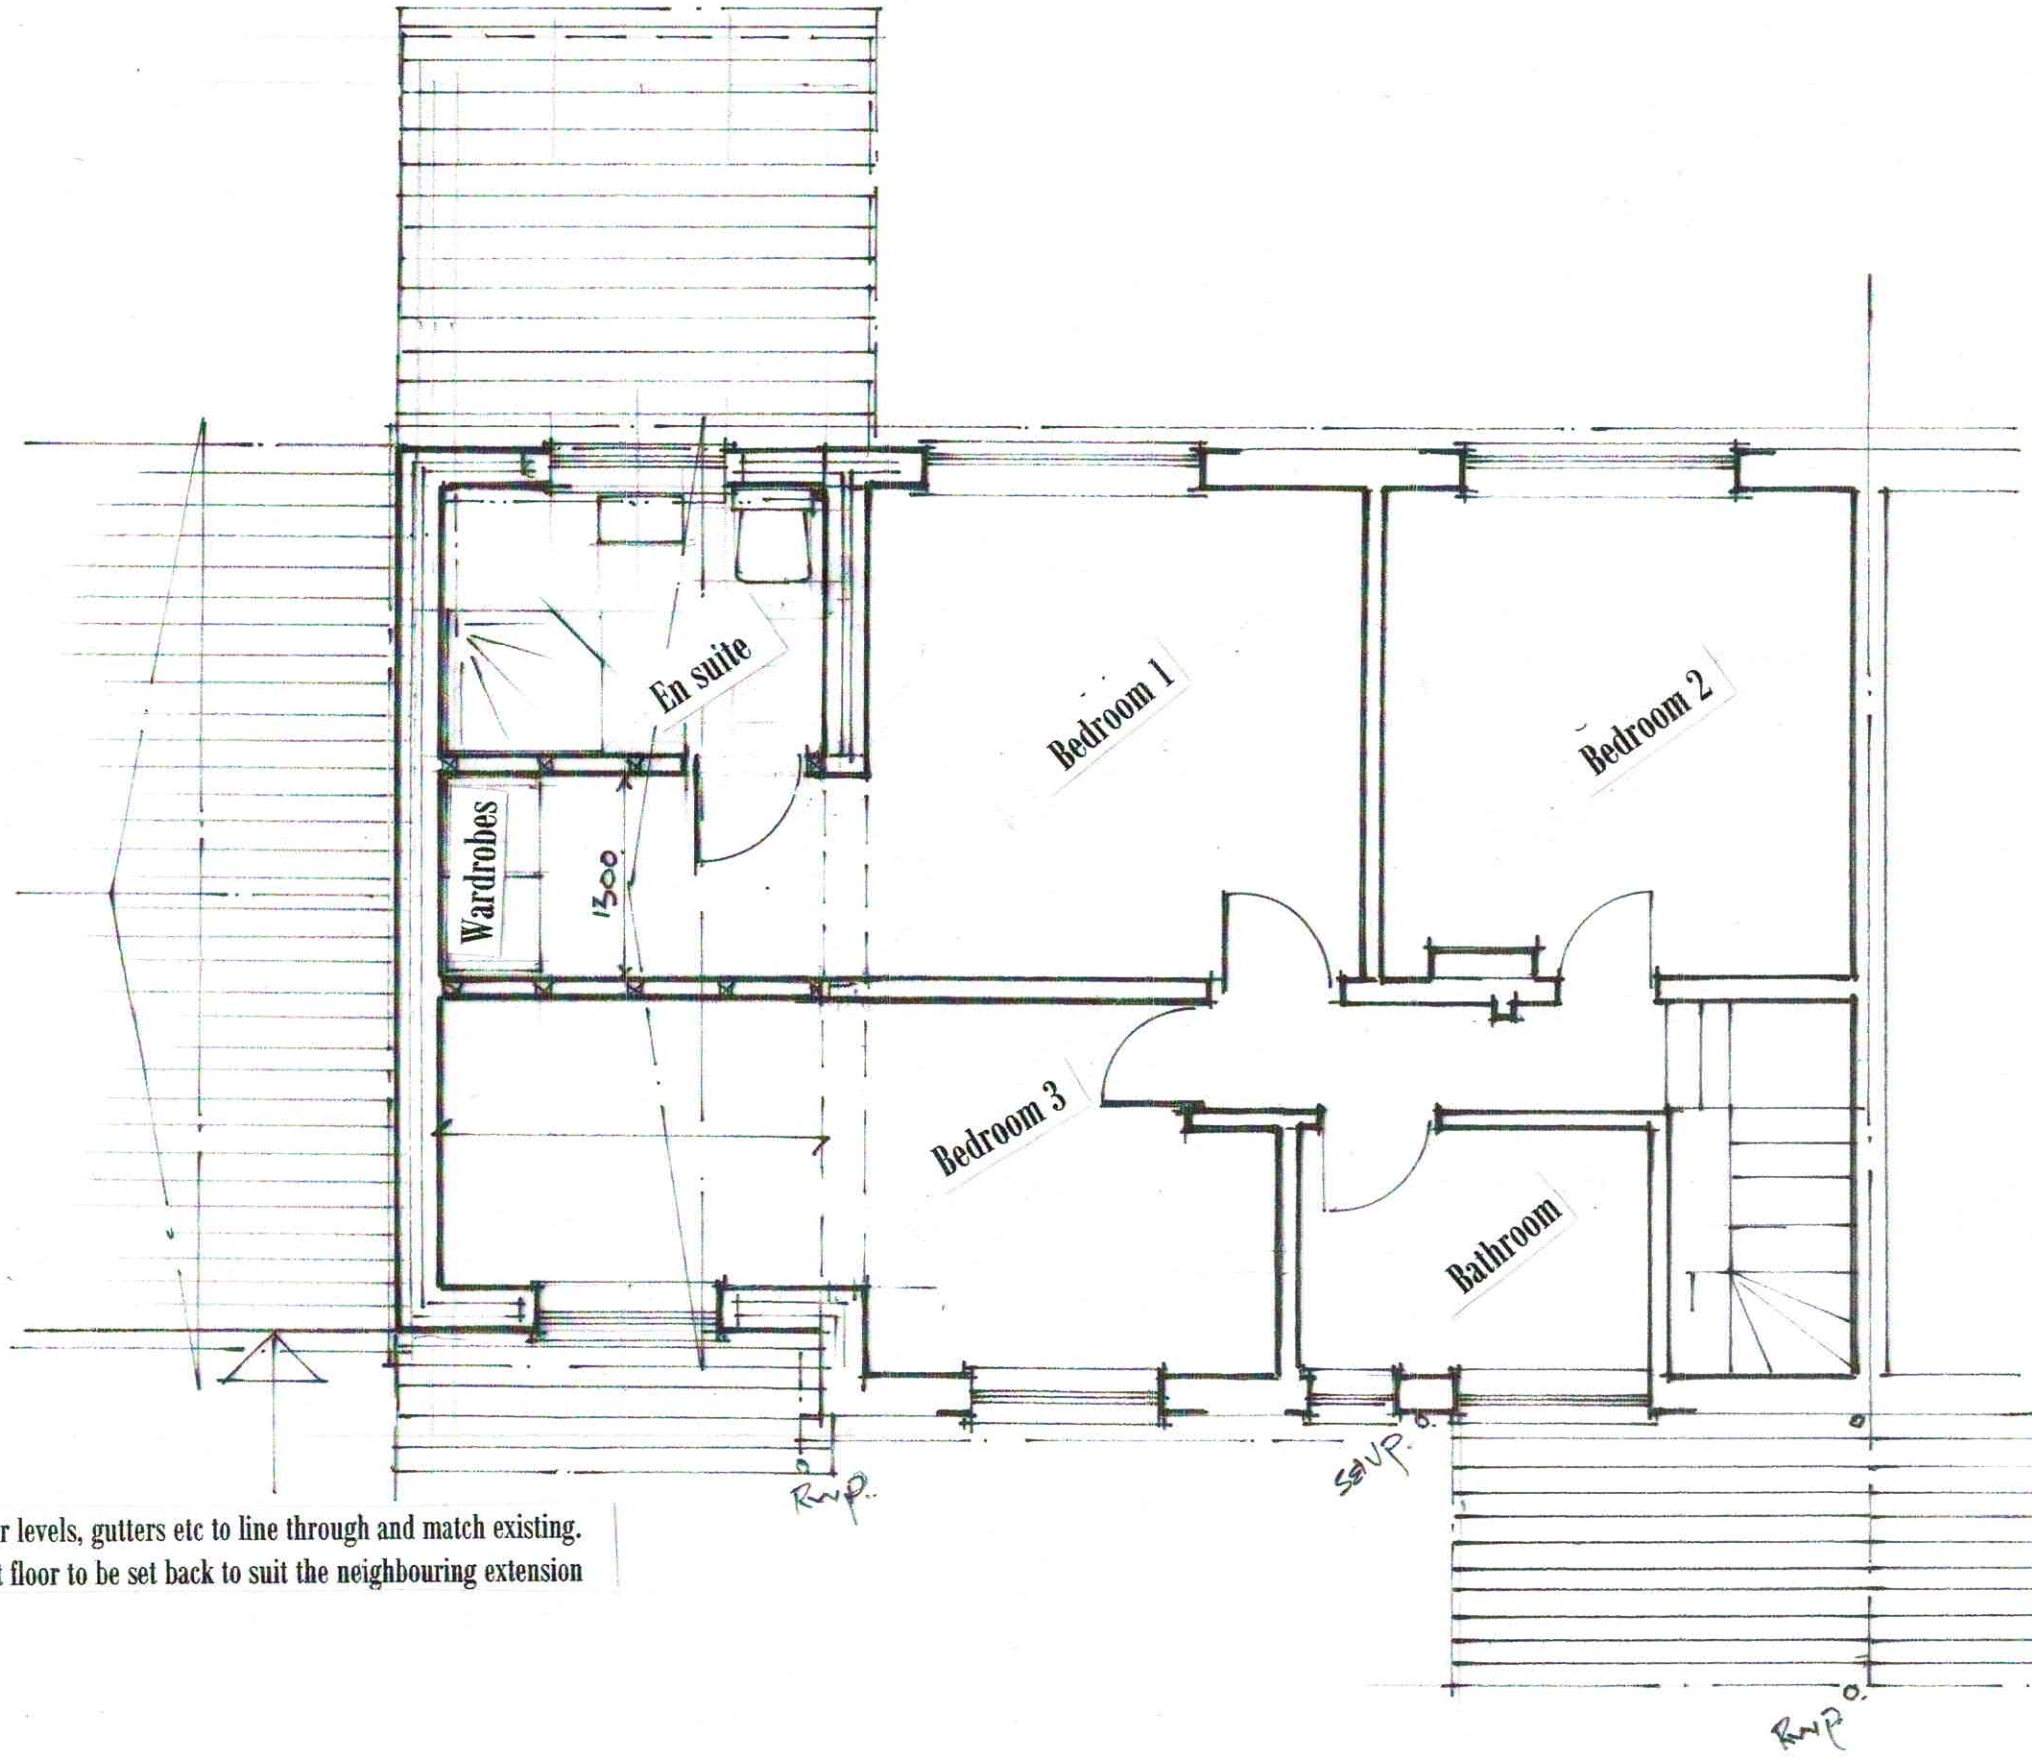

Floor levels, gutters etc to line through and match existing.
First floor to be set back to suit the neighbouring extension


Porch front face to line up with the neighbouring porch

256 Green Road
Penistone
Sheffield
S36 6BH


Proposed First Floor Layout

1 : 50

A/ 04

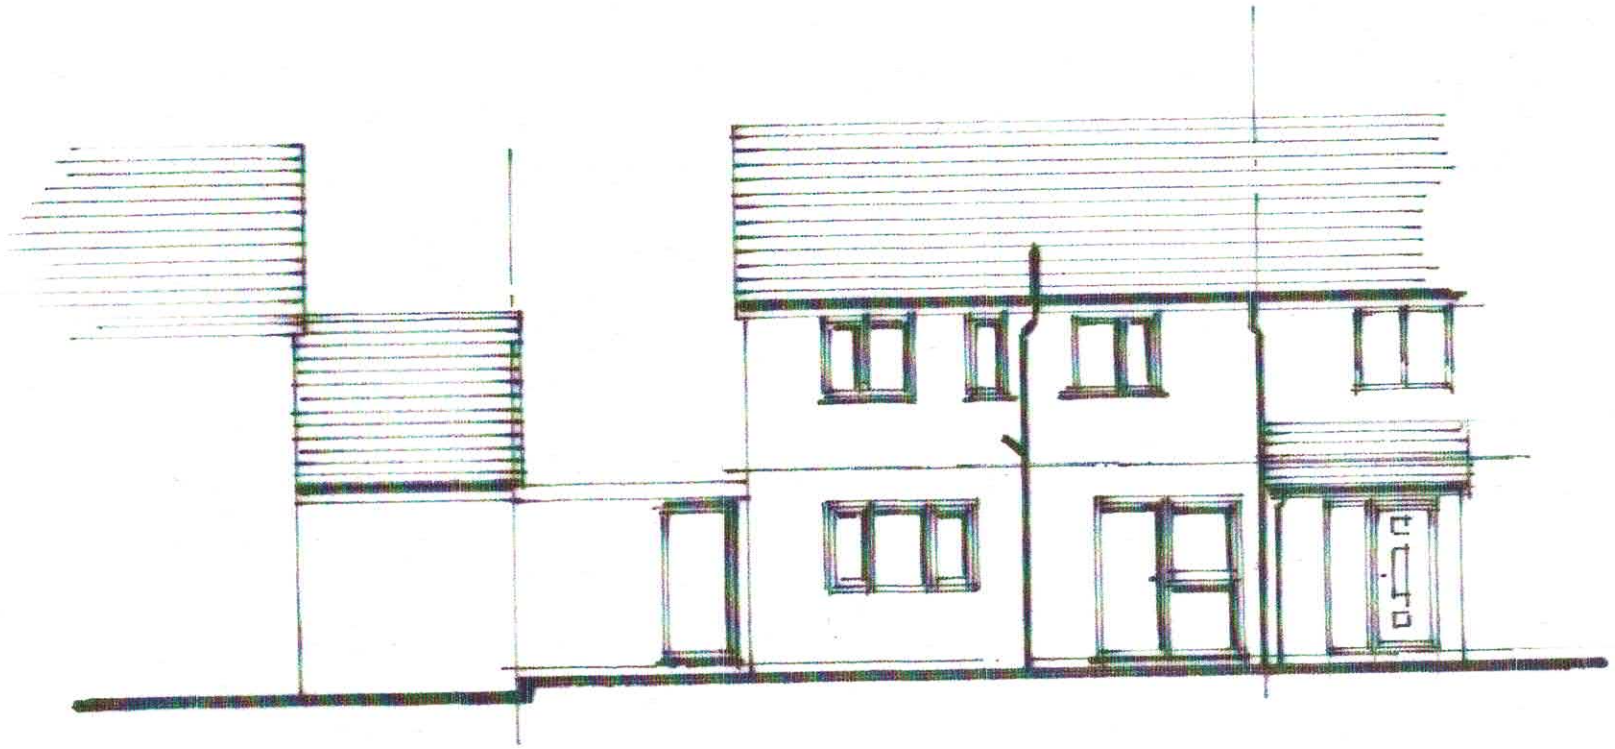

Front Elevation

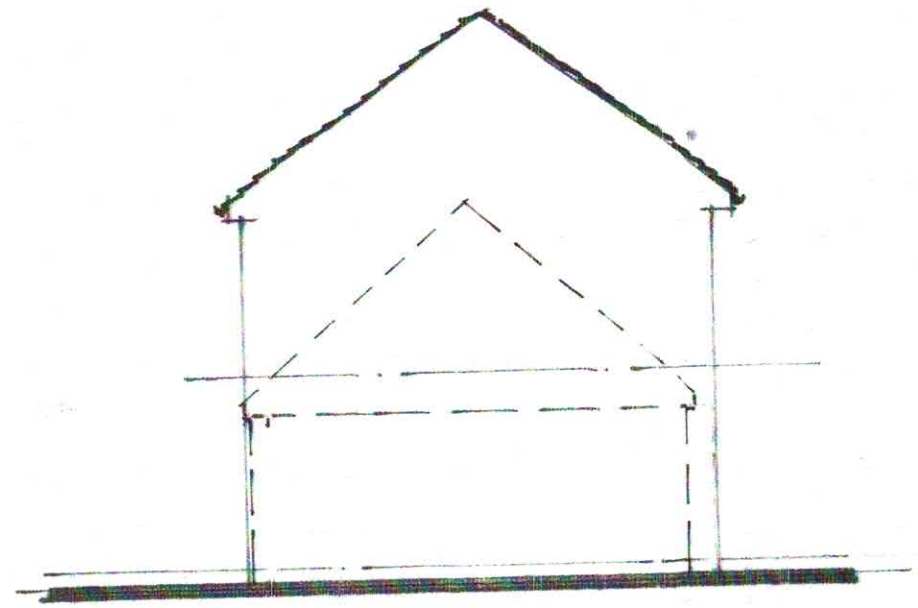

Side Elevation



Rear Elevation


Existing Elevations

1 : 100

A/ 05




Front Elevation

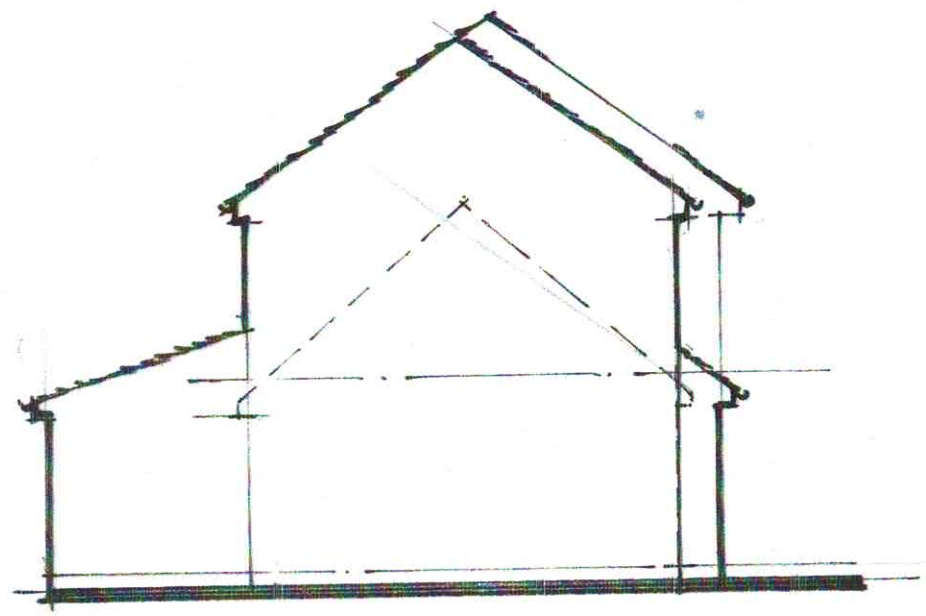

Side Elevation



Rear Elevation

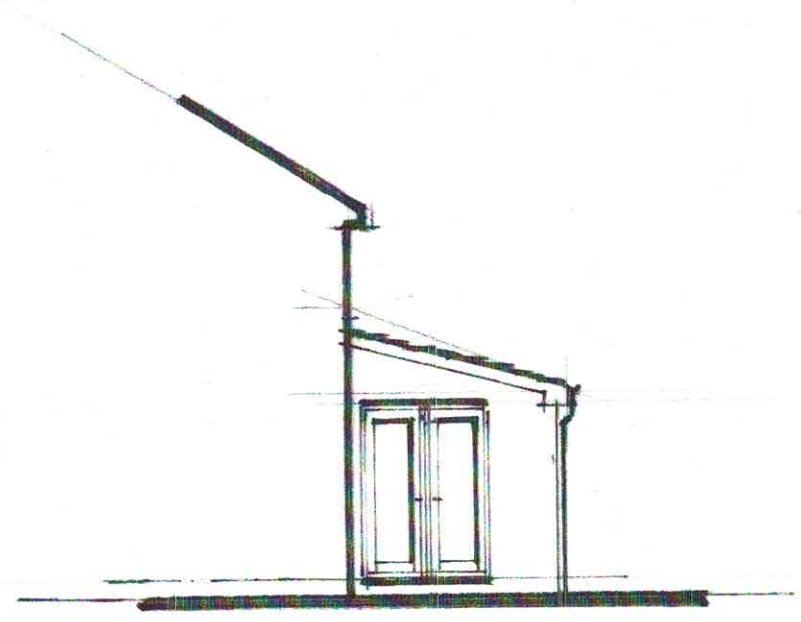


Side Elevation on 1

Proposed Elevations

1 : 100

A/ 06

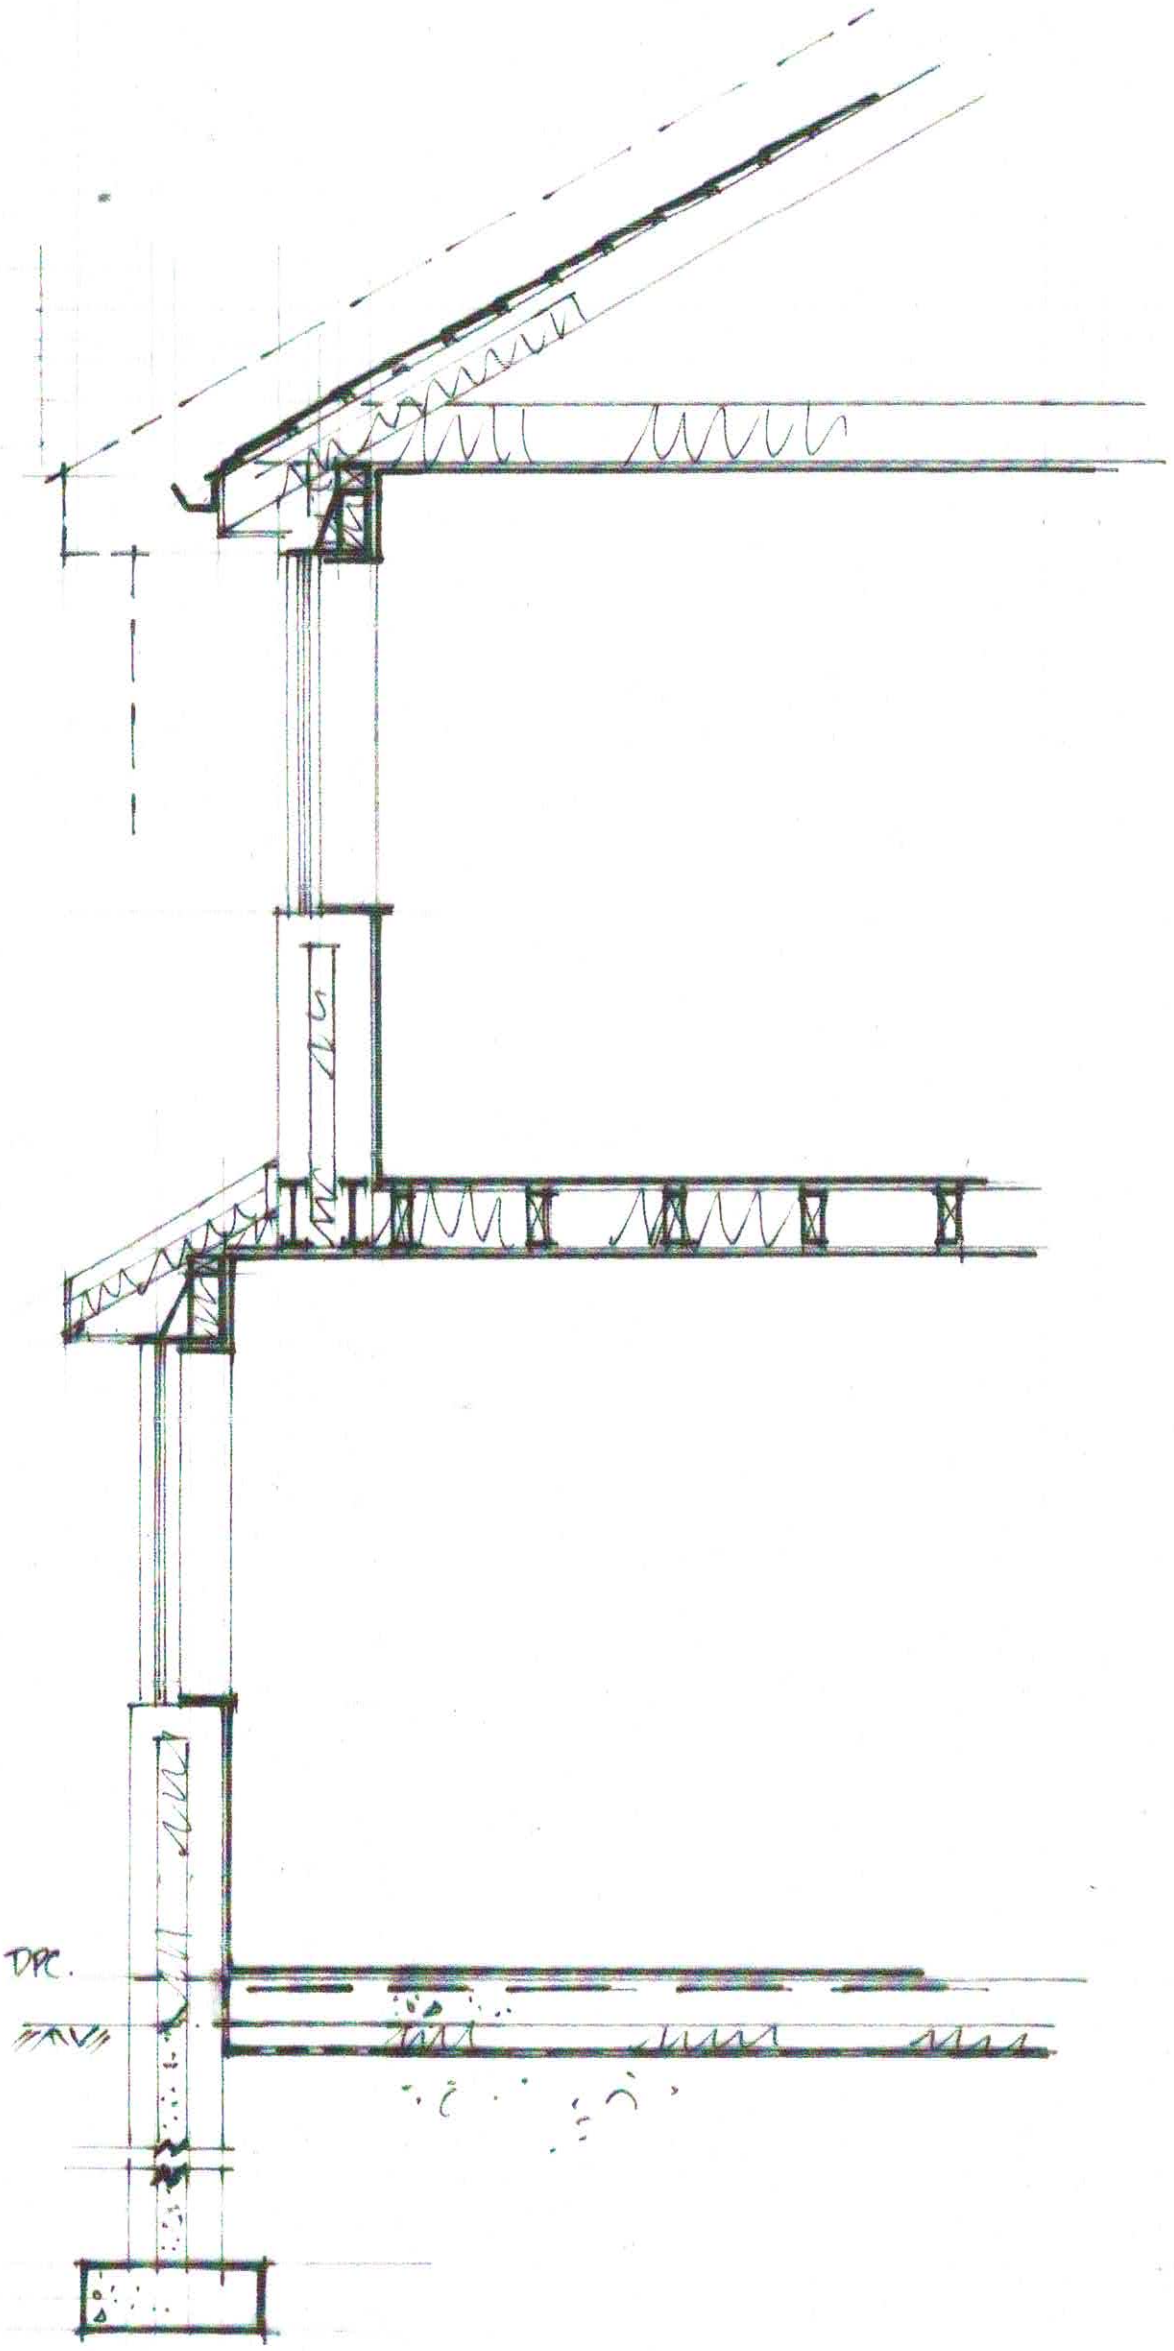

Typical Section On A - A

1 : 25