


Drawing No.	Rev No.
MJJ001 -005	

- FLOOR CONSTRUCTION
1. All floor joists to be grade C16, unless noted otherwise at max 600 pitch hung with joist hangers.
 2. Strutting required to all floor joists at mid-span with clear spans less than 2.5m. Where spans are in excess of 2.5m, strutting is required at 1/3rd intervals.
 3. Struts to be solid timber 38mm x 0.75 depth of floor joist.
 4. V313 grade chipboard T&G flooring, 2400x600x19mm thick.

DO NOT SCALE: Contractor to check all dimensions and report any omissions or errors

NOTES

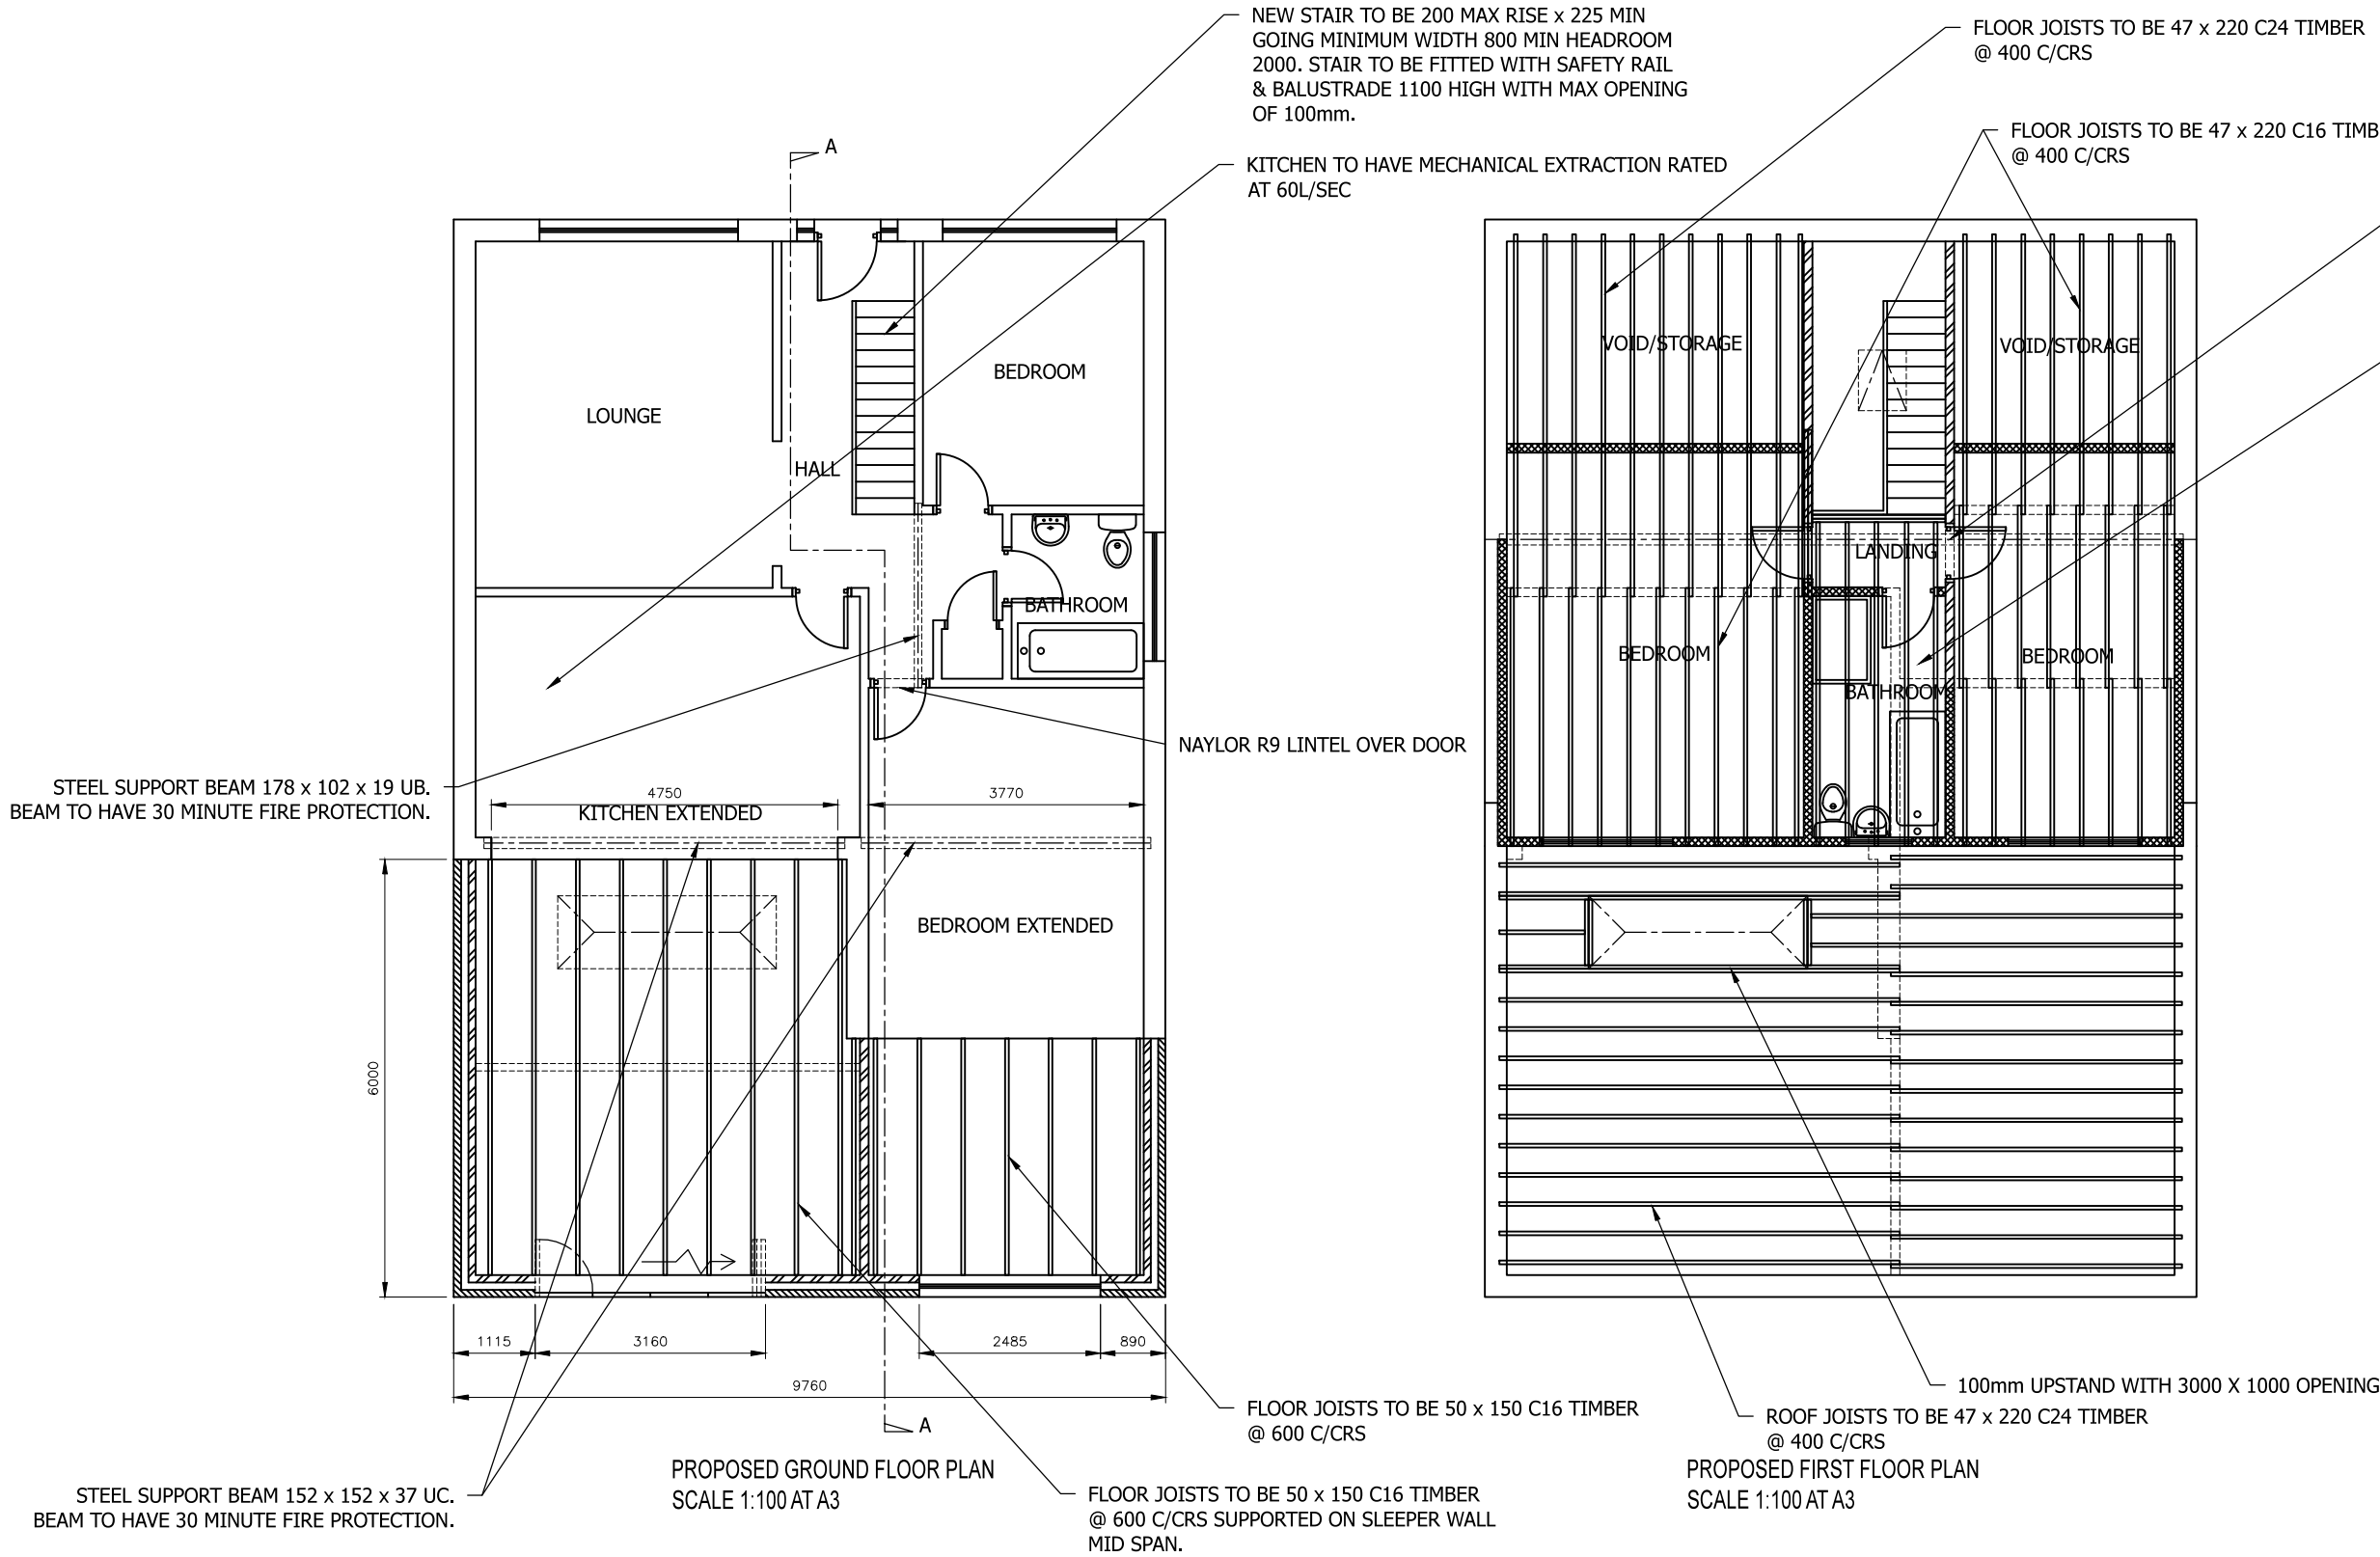

Rev	Description	By	Chk	App	Date
-----	-------------	----	-----	-----	------

JRB DESIGNS Ltd
1 Saville Road
Cudworth
Barnsley
S72 8LT
Tel: 01226 383542
Fax: 01226 380078
Mob: 07970 541192
Email: john@jrbdesigns.co.uk

This drawing is copyright. © jrbdesigns Ltd.

Client

JEFF JONES

Drawing Title

CONSTRUCTION PLANS

Address

22 DEARN HALL ROAD
LOW BARUGH
BARNSELY
S75 1LU

Project Title:

PROPOSED TWO STOREY
REAR EXTENSION

Purpose of Issue:

PLANNING

Drawing Status

FIRST ISSUE

Scale at A3 AS SHOWN	Drawn By JRB	Date 03/02/2020
Checked By	Date 03/02/2020	Approved By Date 03/02/2020
Project No. MJJ001	Drawing No. 005	Revision -

APPROVAL ☒ INFORMATION ☐ TENDER ☐ CONTRACT ☐ CONSTRUCTION ☐

SURFACE WATER IS TO BE DIRECTED IN THE FIRST INSTANCE TO A NEW SOAK AWAY 1m³ A MINIMUM OF 5m FROM ANY EXISTING STRUCTURE IN THE REAR GARDEN AREA. (SUBJECT TO PERCOLATION TEST RESULTS BEING SATISFACTORY).