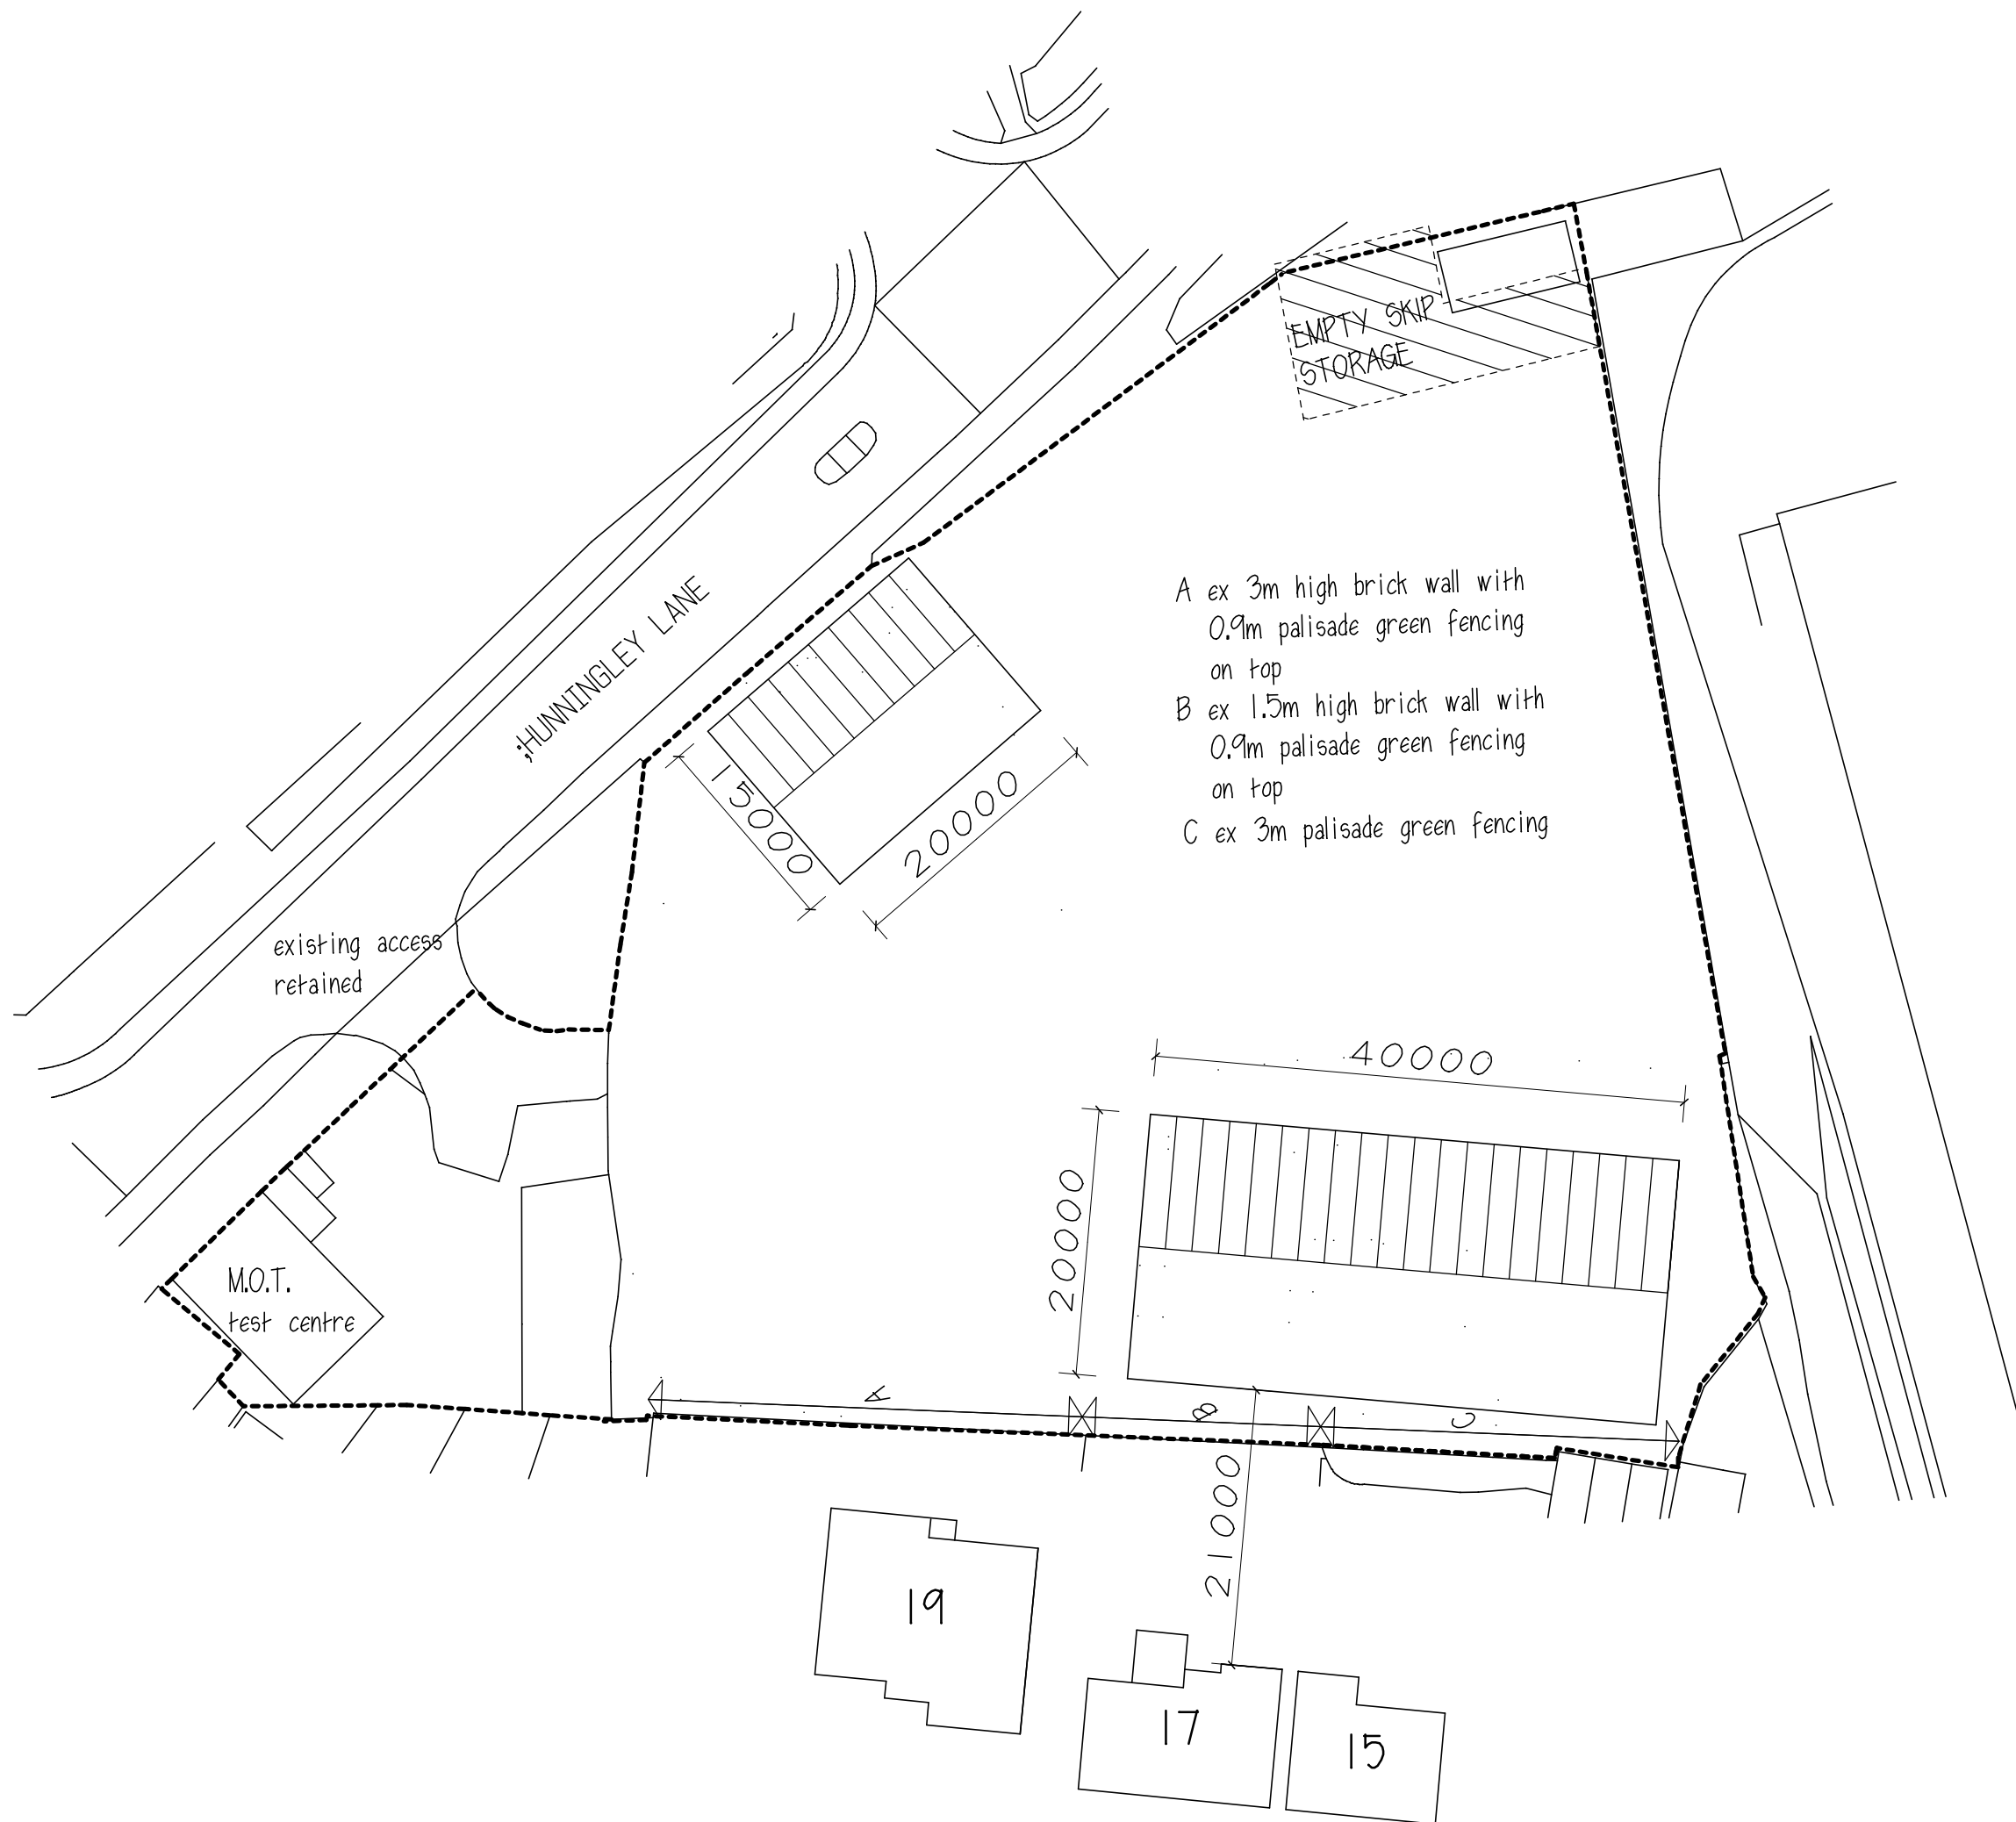


C SOAR & SONS (UK) LTD

PROPOSED DEVELOPMENT  
ALBION WORKS

OFF HUNTINGLEY LANE  
STAIRFOOT S70 3DY

SITE PLAN

1:500@A3 AUG19 Rev 1

Peter Thompson

"Linwood"  
Barnsley Road  
Dodworth

Barnsley S75 3JR t&f. 01226 201391  
m. 07973251730  
e-mail peter-thompson@hotmail.co.uk

