



Plan - Be1 Bench Type 1 - Position 5 [P5]

Scale 1:20

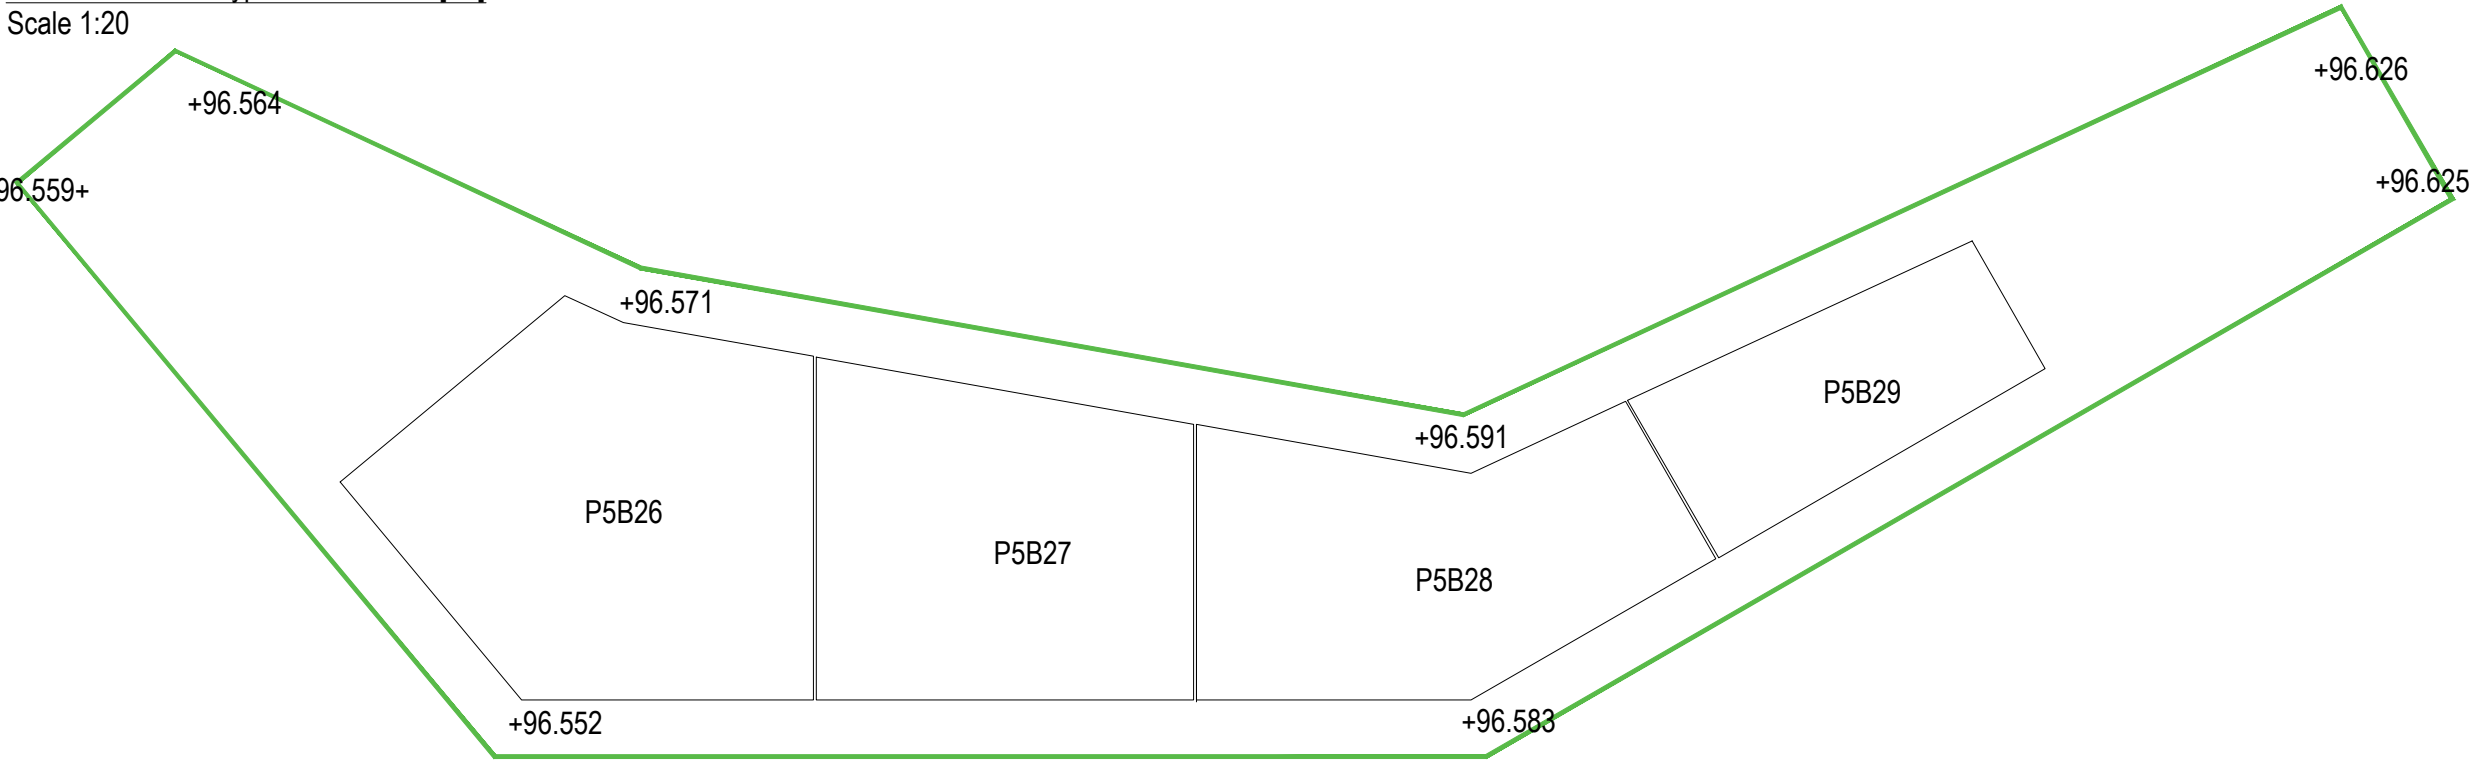

Elevation - Be1 Bench Type 1 - Position 5

Scale 1:20

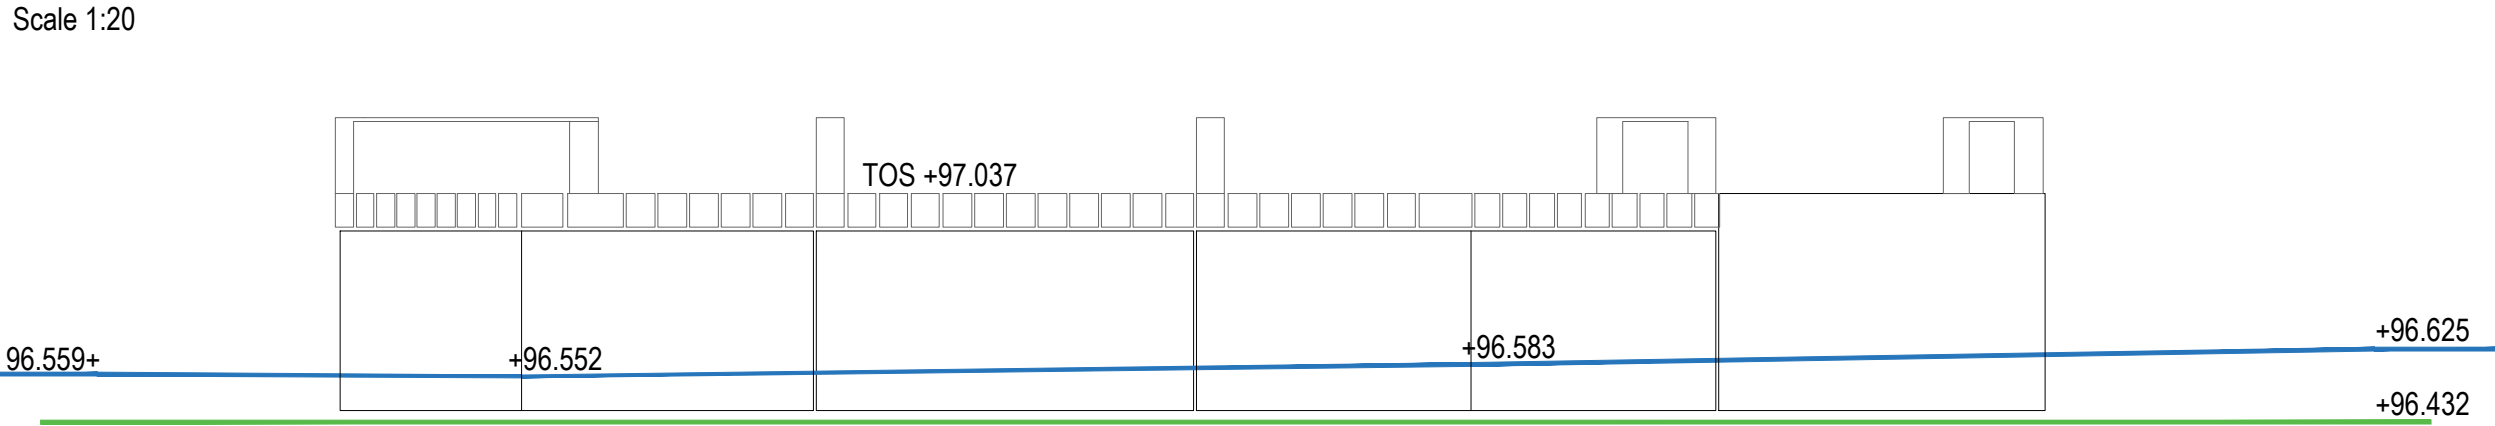

Note;
Please refer to drawing
BBTC_IBI_N3_L_G700_DT_00_02
for Location Plan of each seat
and unit reference codes.

- Notes:
- This drawing is copyright.
 - Do not scale dimensions from this drawing.
 - This drawing is to be read in conjunction with all other relevant drawings.
 - All discrepancies on this drawing are to be reported to the architect.
 - Do not modify any element of this drawing.
 - Use drawing only for purpose(s) issued.

North Sign / Key Plan

The following external model files are included within this drawing:

0mm					60mm
B	06/01/21	End stone units omitted.	DW	NV	
A	27/07/18	Issued for Construction. Wall unit references amended.	DW	DMa	
Rev	Date	Revision Notes	Dn	Rv	
Client / Contractor					

 Intelligence Buildings Infrastructure www.ibigroup.com		
Project BARNLEY PUBLIC REALM		
Drawing Title SEAT UNIT TYPE Be1 DETAILS - POSITION 5		
Job Number 51184	Drawing Originated Date 10/07/18	PAS 1192 Status Code -
Scale@A3 1:20	Purpose CONSTRUCTION	
Drawing Number BBTC_IBI_N3_L_G700_DT_00_12		Revision B