
STEPHEN A. WELCER.
Architectural Tecnician and Surveyor .
217, Wakefield Road.
Normanton.
Wakefield.
WF6 1BP.
West Yorkshire.

Tel. 01924 890012.
Mob. 07989 964611.
e-mail. stevewelcer@btinternet.com.

A Minor alterations as client request. 25.08.2020
B Minor alterations as client request. 26.08.2020

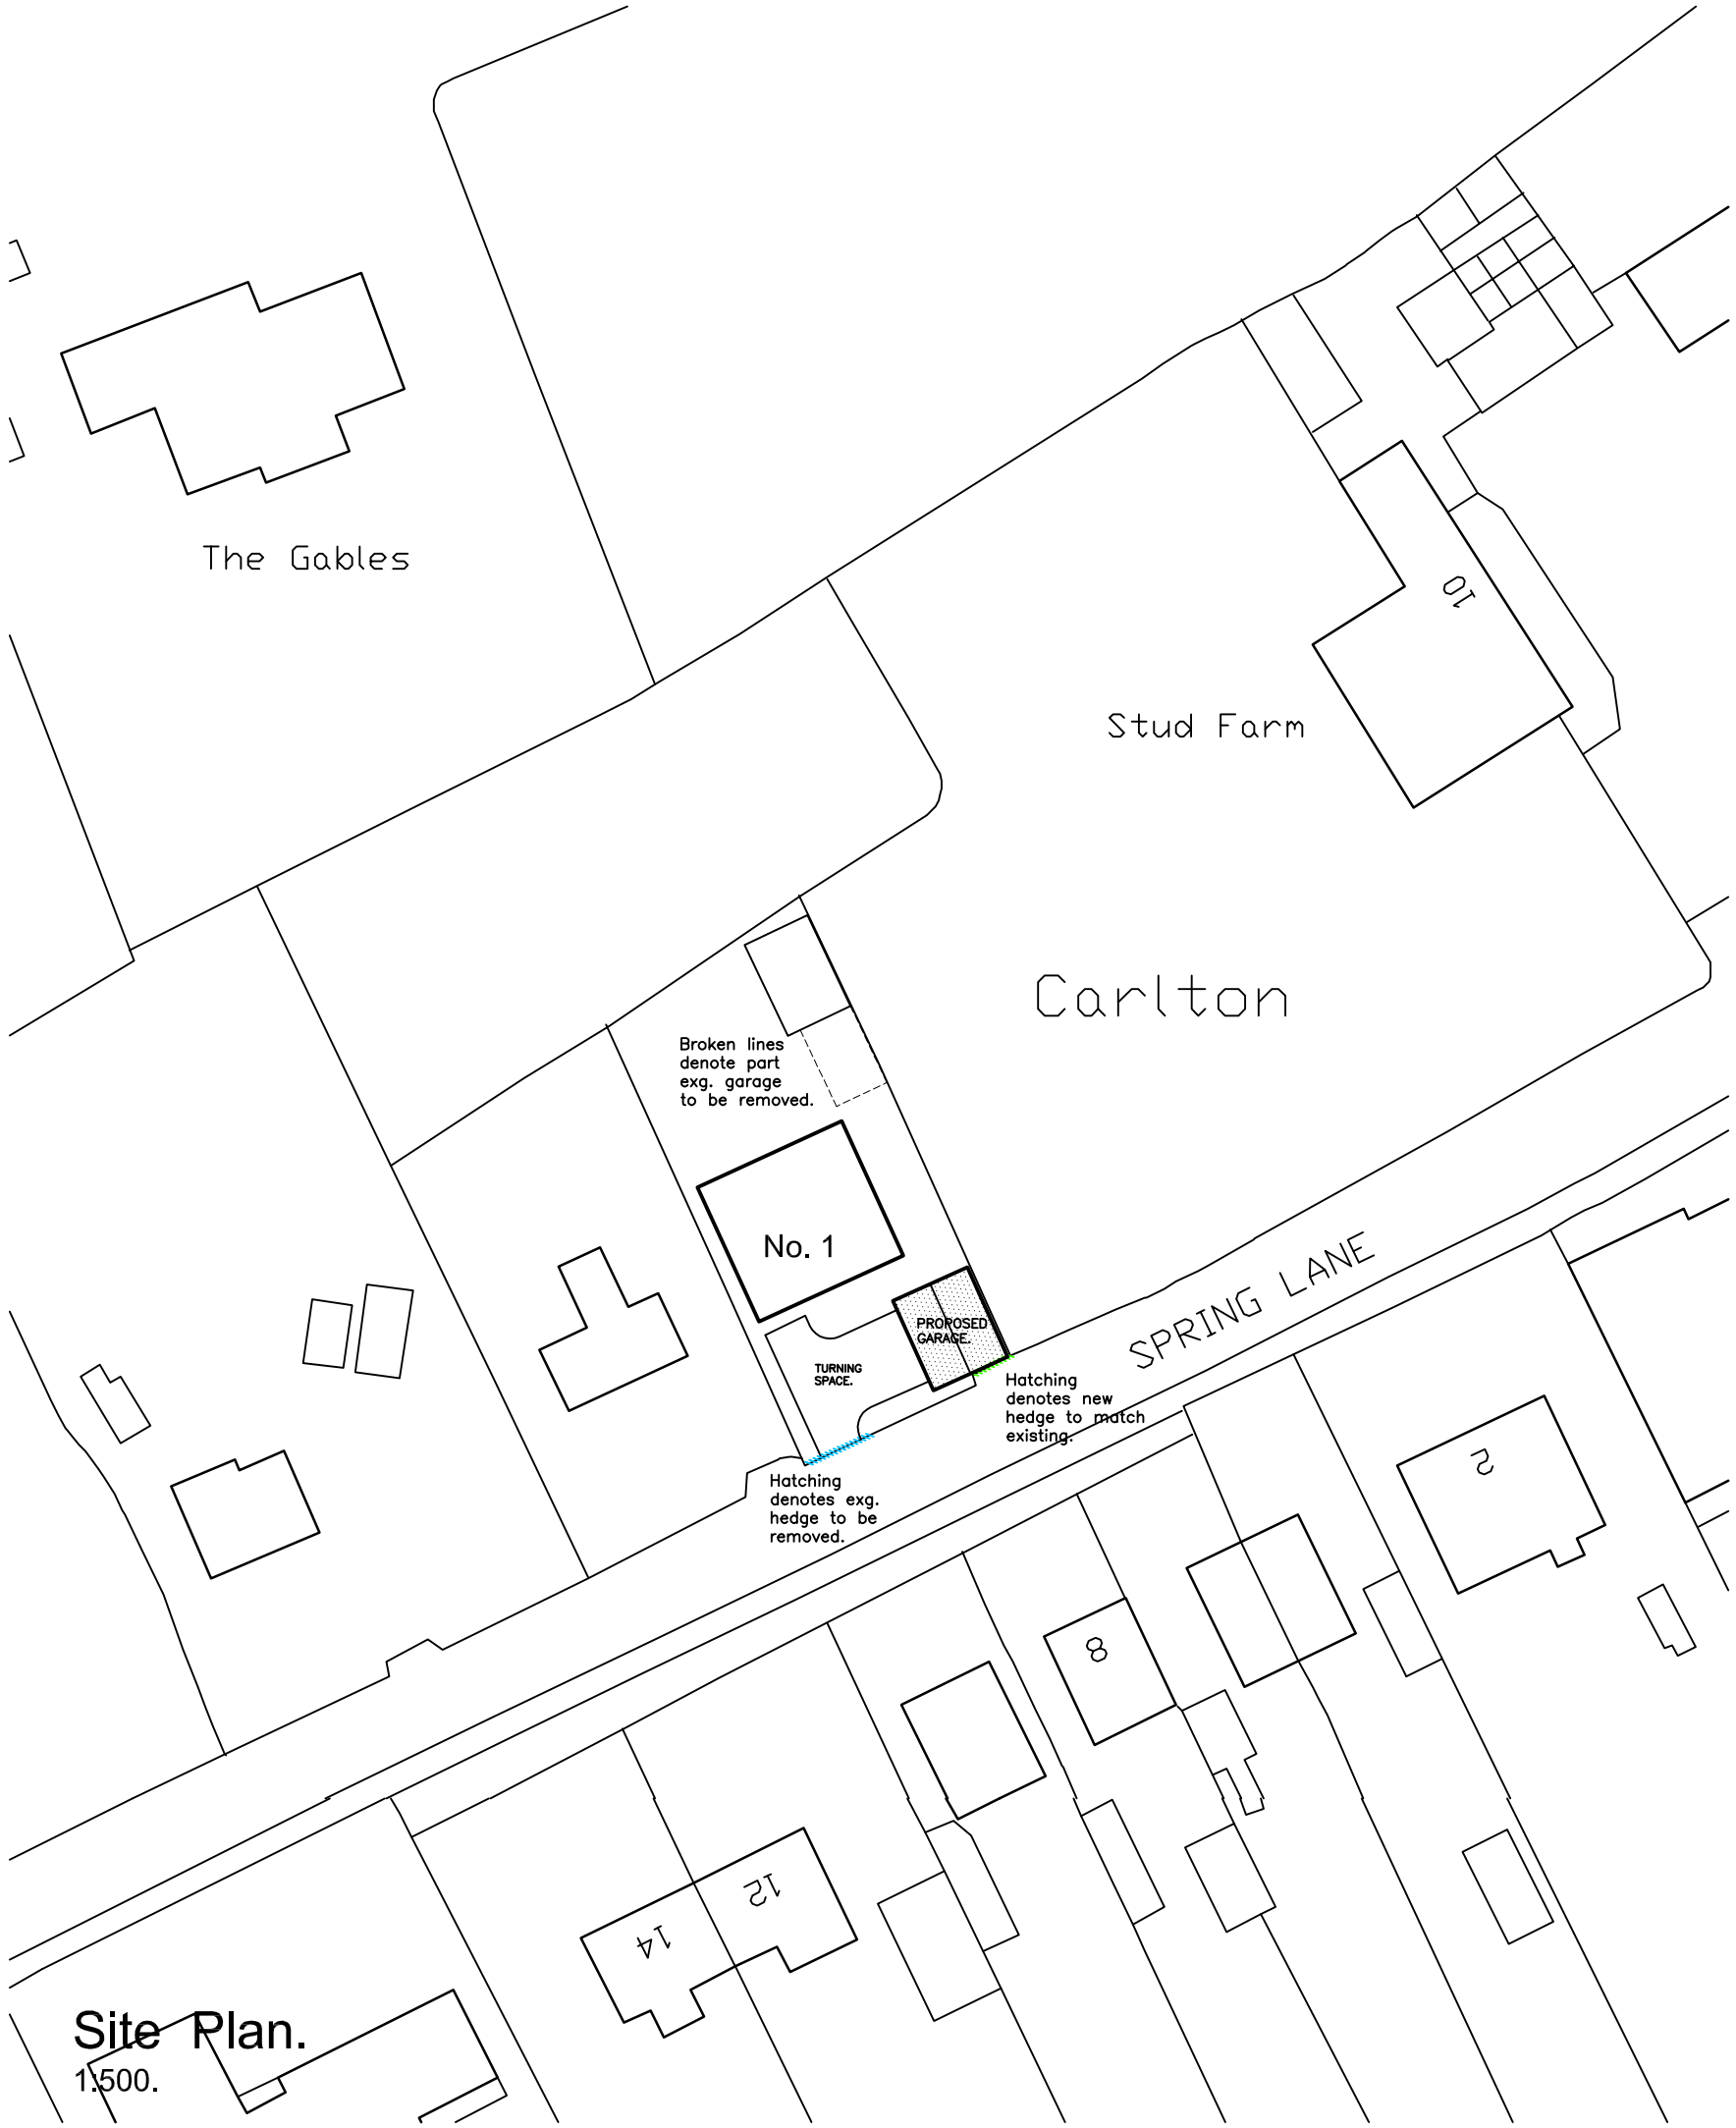

Site Plan.
1:500.



Location Plan.
1:1250.

Scale	1:500 - 1:1250 @ A3.
Date	AUG. 2020
Drawn by	SW
Checked by	-
Drawing no.	2020-65-02
Revision	B

Drawing Title
SITE PLANS
LOCATION PLAN.

Project Title
PROPOSED DETACHED GARAGE.
BROCKLEHURST, 1, SPRING LANE.
CARLTON. BARNSLEY.
FOR MR. L. WOOD.

Property Address
BROCKLEHURST,
1, SPRING LANE.
CARLTON. BARNSLEY.
S71 3EX.