
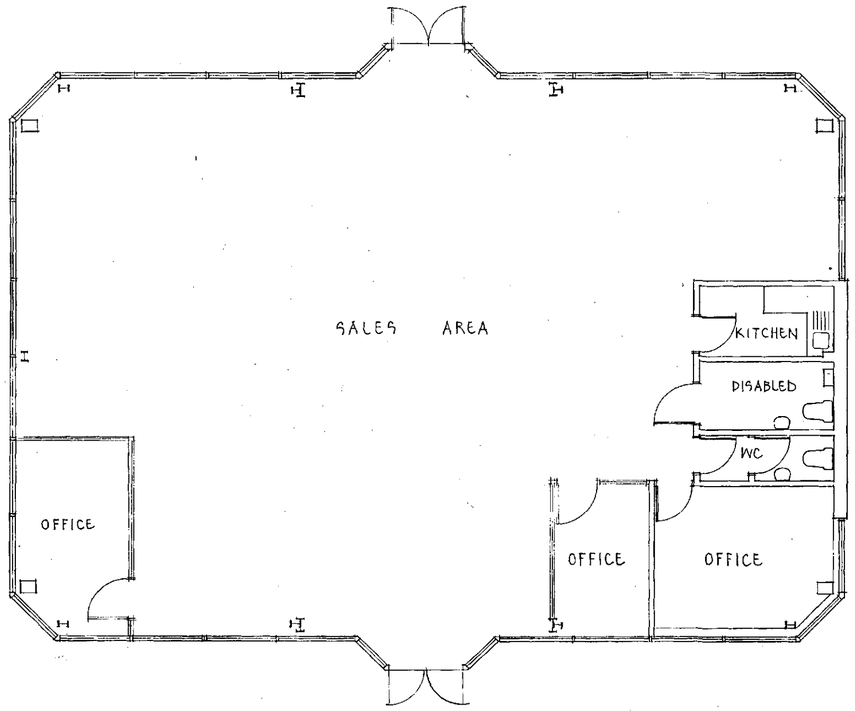


EXISTING LAYOUT

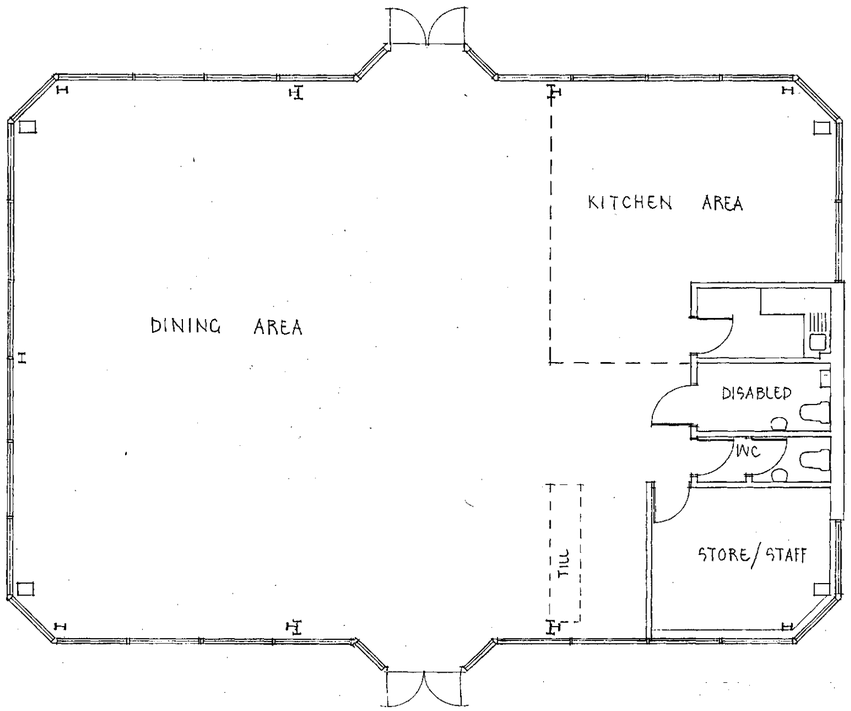

PROPOSED SCHEMATIC LAYOUT

BMBC
CORPORATE MAIL ROOM
24 JUN 2013
Received by:
ORIGINAL COPY

0 1 2 3 4 5m

REVISION		DATE	DR	CH

Architectural Design Partnership
Kirksyde
9 Castle Road
Colne
Lancashire BB8 7AR
Tel: 01282 861876

PROJECT
CHANGE OF USE OF FORMER TILE CENTRE TO RESTAURANT / TAKEAWAY
SANDYGATE LANE
BARNSLEY

DRAWING TITLE
AS EXISTING & AS PROPOSED SCHEMATIC LAYOUT

THIS DRAWING IS COPYRIGHT
THIS DRAWING IS NOT TO BE SCALED
ALL DIMENSIONS TO BE CHECKED ON SITE BEFORE COMMENCEMENT OF WORK
ADP TO BE NOTIFIED OF ANY ERRORS

DRAWN K J NOLAN DATE JUNE 2013
CHECKED SCALE 1: 100

DRAWING NO **495/2**