

Alfresco Drawing Template 20.07.10

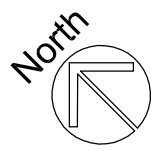

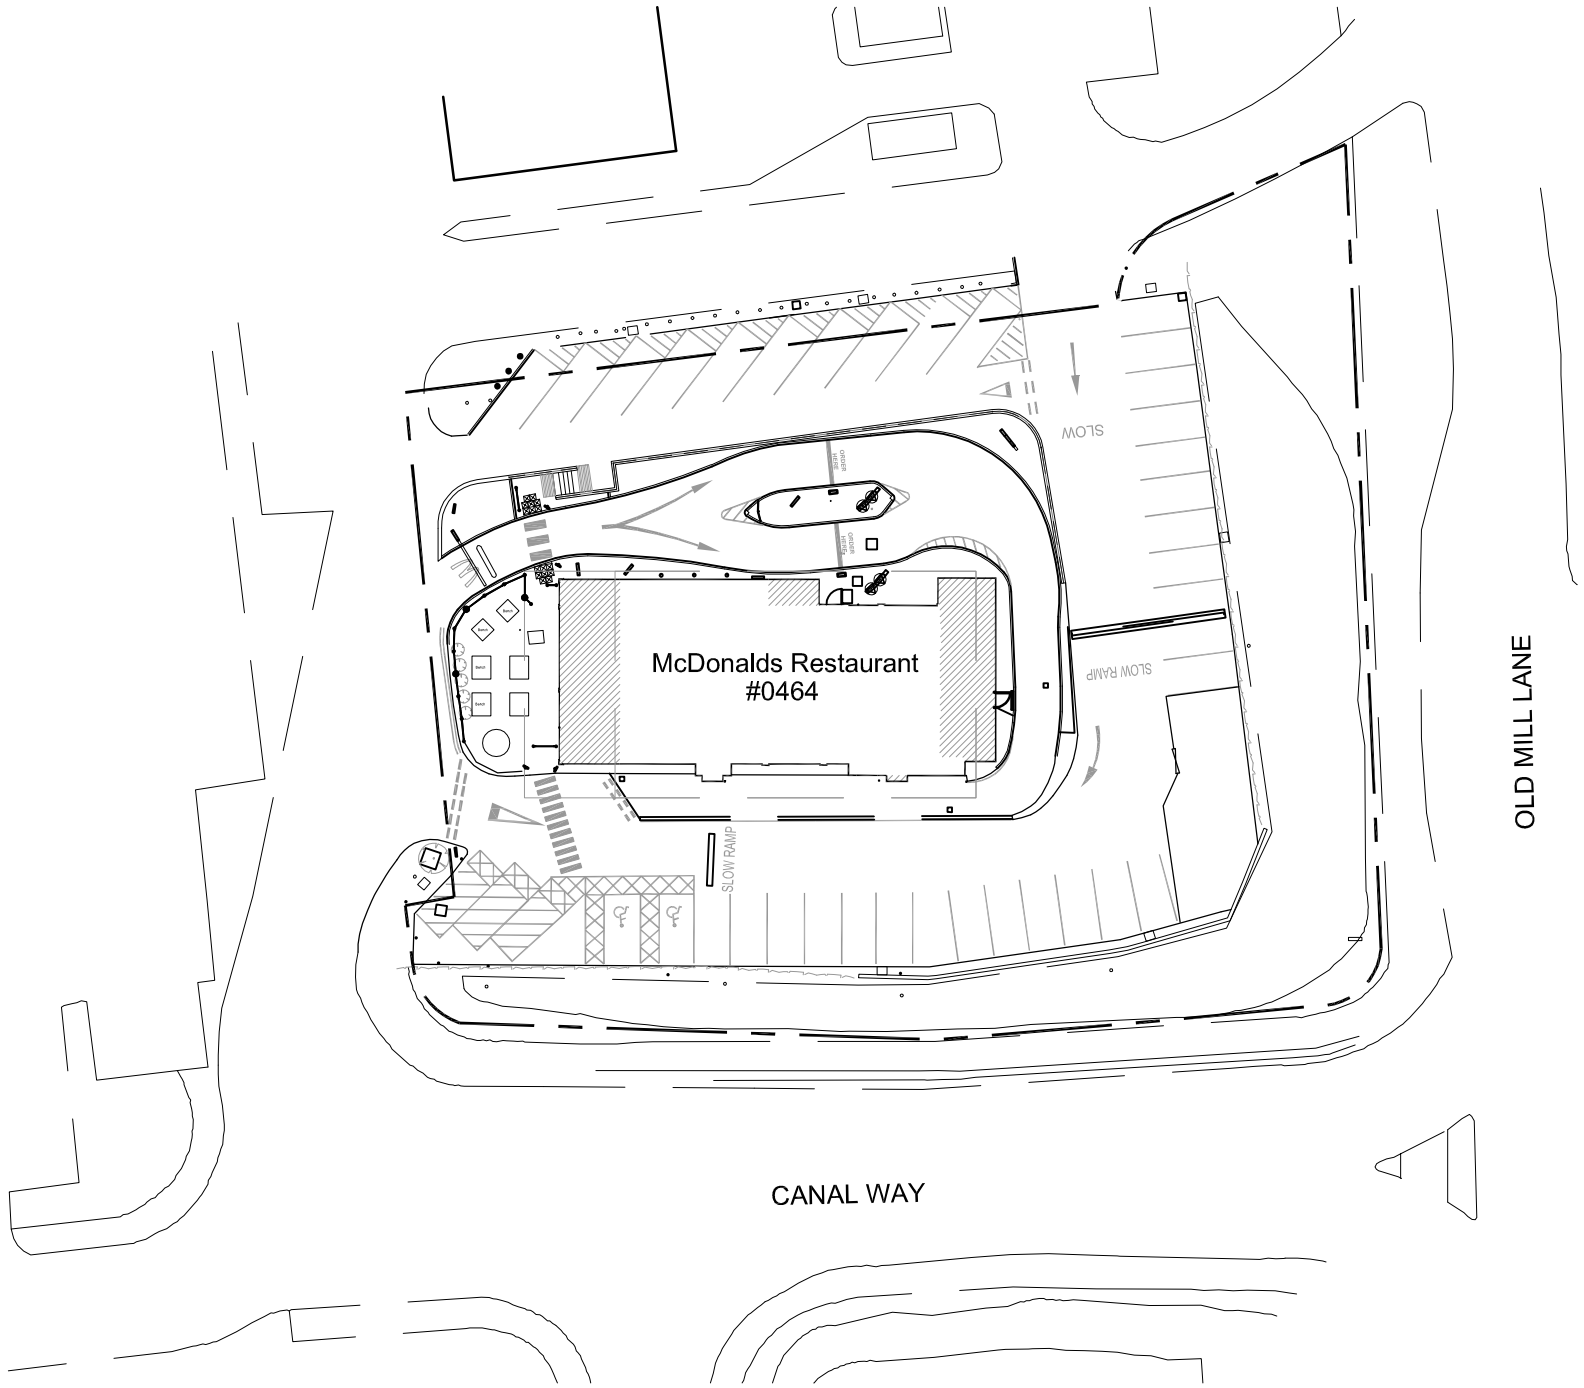

BLOCK PLAN

SCALE BAR

0 10 20 50m

AEW Architects
Century Buildings
St. Mary's Parsonage
Manchester M3 2DD
t: +44 (0) 161-214 4370
f: +44 (0) 161-214 4371

Notes:
All drawings to be read in conjunction with all other drawings as noted on issue sheet.

Extent of McDonald's demise indicated thus:

Drawing based on Glanville site survey drawing no. MD8120446/102 - May 2012

SITE FINISHES	
BOUNDARY TREATMENT	RETAINING WALL, METAL RAILING, HEDGEROW
CAR PARK FINISH	TARMACADAM
DRIVE THRU FINISH	PRINTED CONCRETE - GREY
PATIO FINISH	450X450 CONCRETE PAVING SLABS - BUFF
FOOTPATHS	450X450 CONCRETE PAVING SLABS - BUFF
SOFT LANDSCAPING	HEDGEROW, GRASS, TREES

REV.	DATE.	DRAWING REVISIONS.	BY.	CHECKED
-	-	-	-	-

GENERAL NOTES:
All works are to be undertaken in accordance with the Building Regulations and the latest British Standards.
All proprietary materials and products are to be used strictly in accordance with the manufacturers recommendations.
All dimensions to be checked on site prior to construction.

PROPOSED DEVELOPMENT AT
Old Mill Lane
Barnsley S70 2LA

STORE No :-
0464

ON BEHALF OF :-
McDonald's Restaurants Ltd

DRAWING TITLE :-
Block Plan

PLANNING

DRAWN BY	CHECKED BY	DRAWING No.	REV No.
PM	JLS	5051_0464_02	-
SCALE & SIZE	DATE		
1:500 @ A3	JULY 2012		

AEW Architects
Century Buildings
St. Mary's Parsonage
Manchester M3 2DD
t: +44 (0) 161-214 4370
f: +44 (0) 161-214 4371