



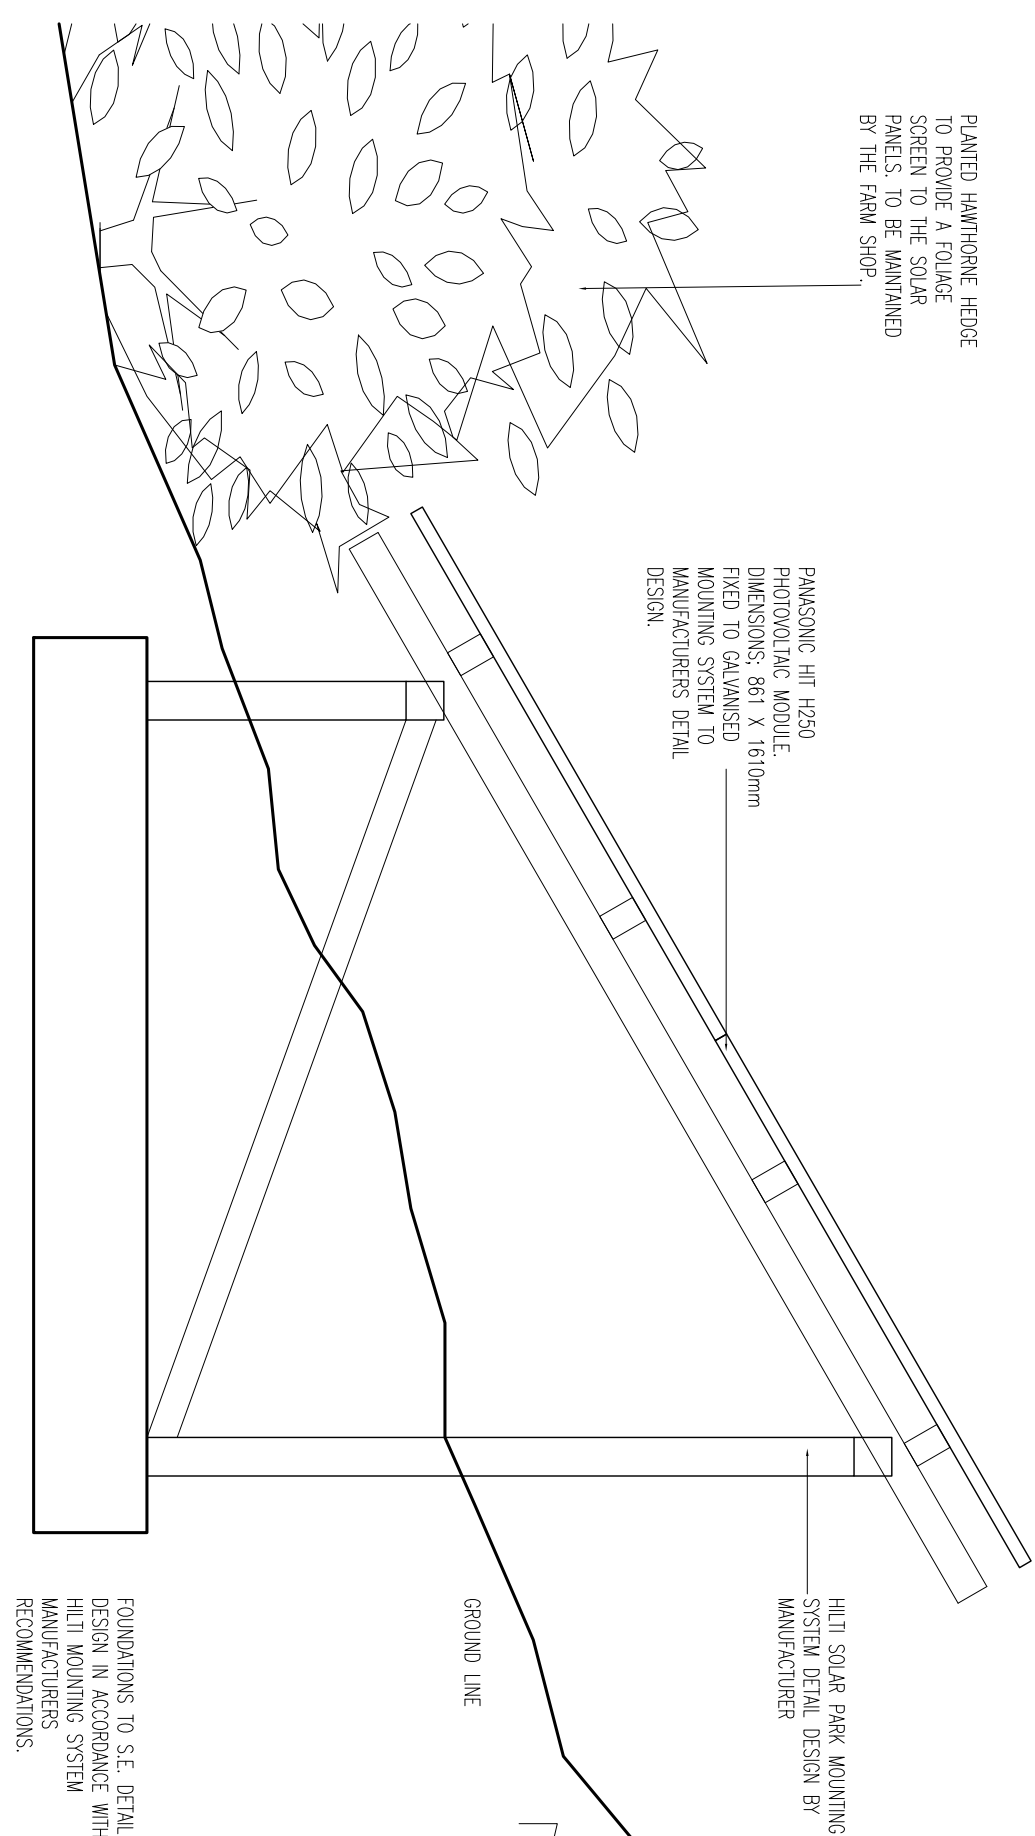

SECTION
SCALE 1:20

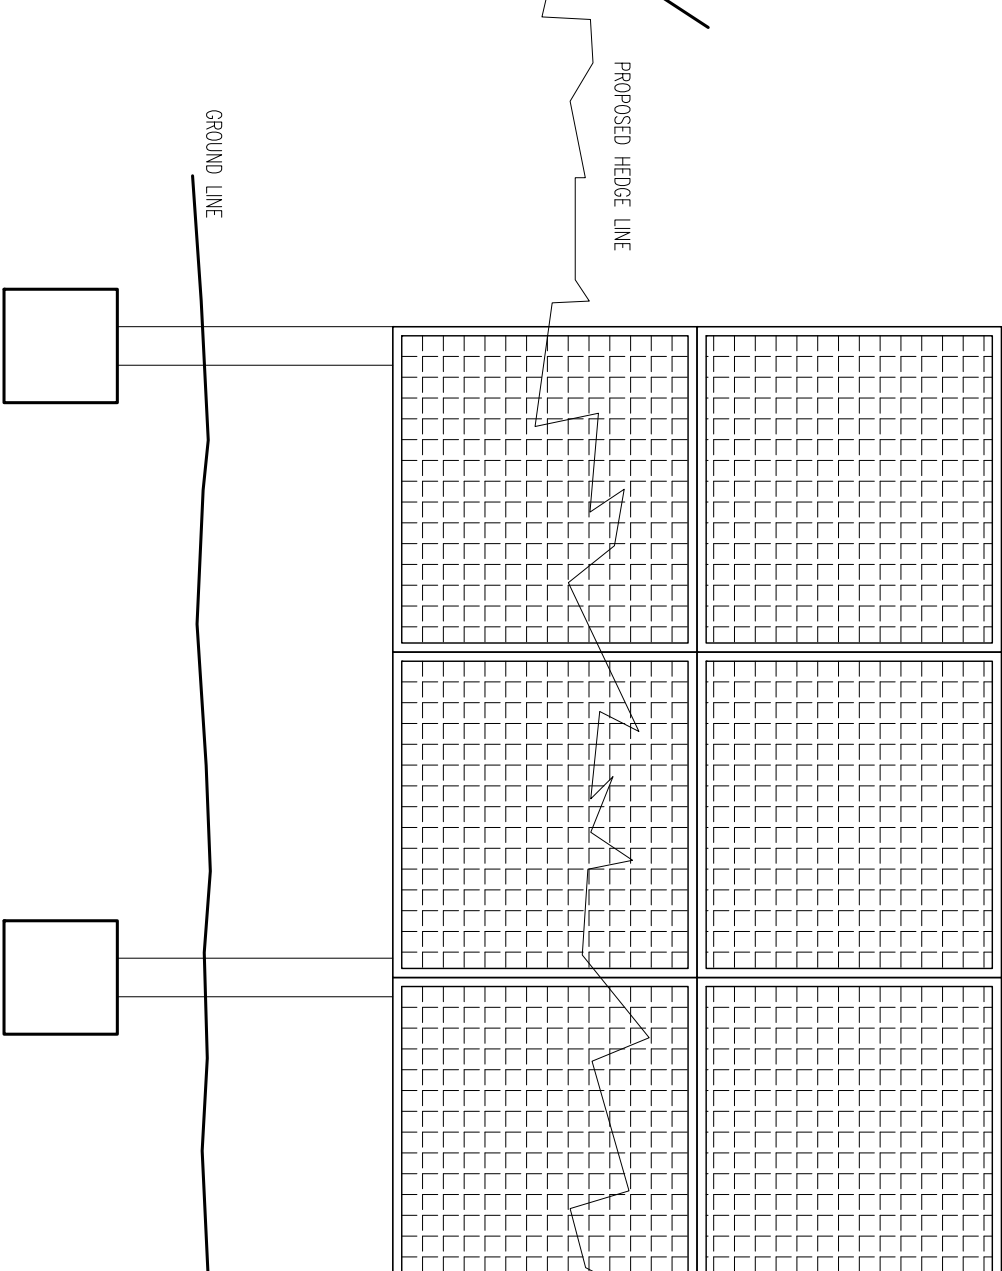

TYPICAL ELEVATION
SCALE 1:20

DESIGN SECTION AND PARTIAL ELEVATION OF THE
PHOTOVOLTAIC MODULES AND HILTI MOUNTING SYSTEM
(FOR FURTHER DETAILS PLEASE REFER TO MANUFACTURERS LITERATURE)

- REVISION
1. FOLIAGE SCREEN ADDED TO PLANNERS REQUEST