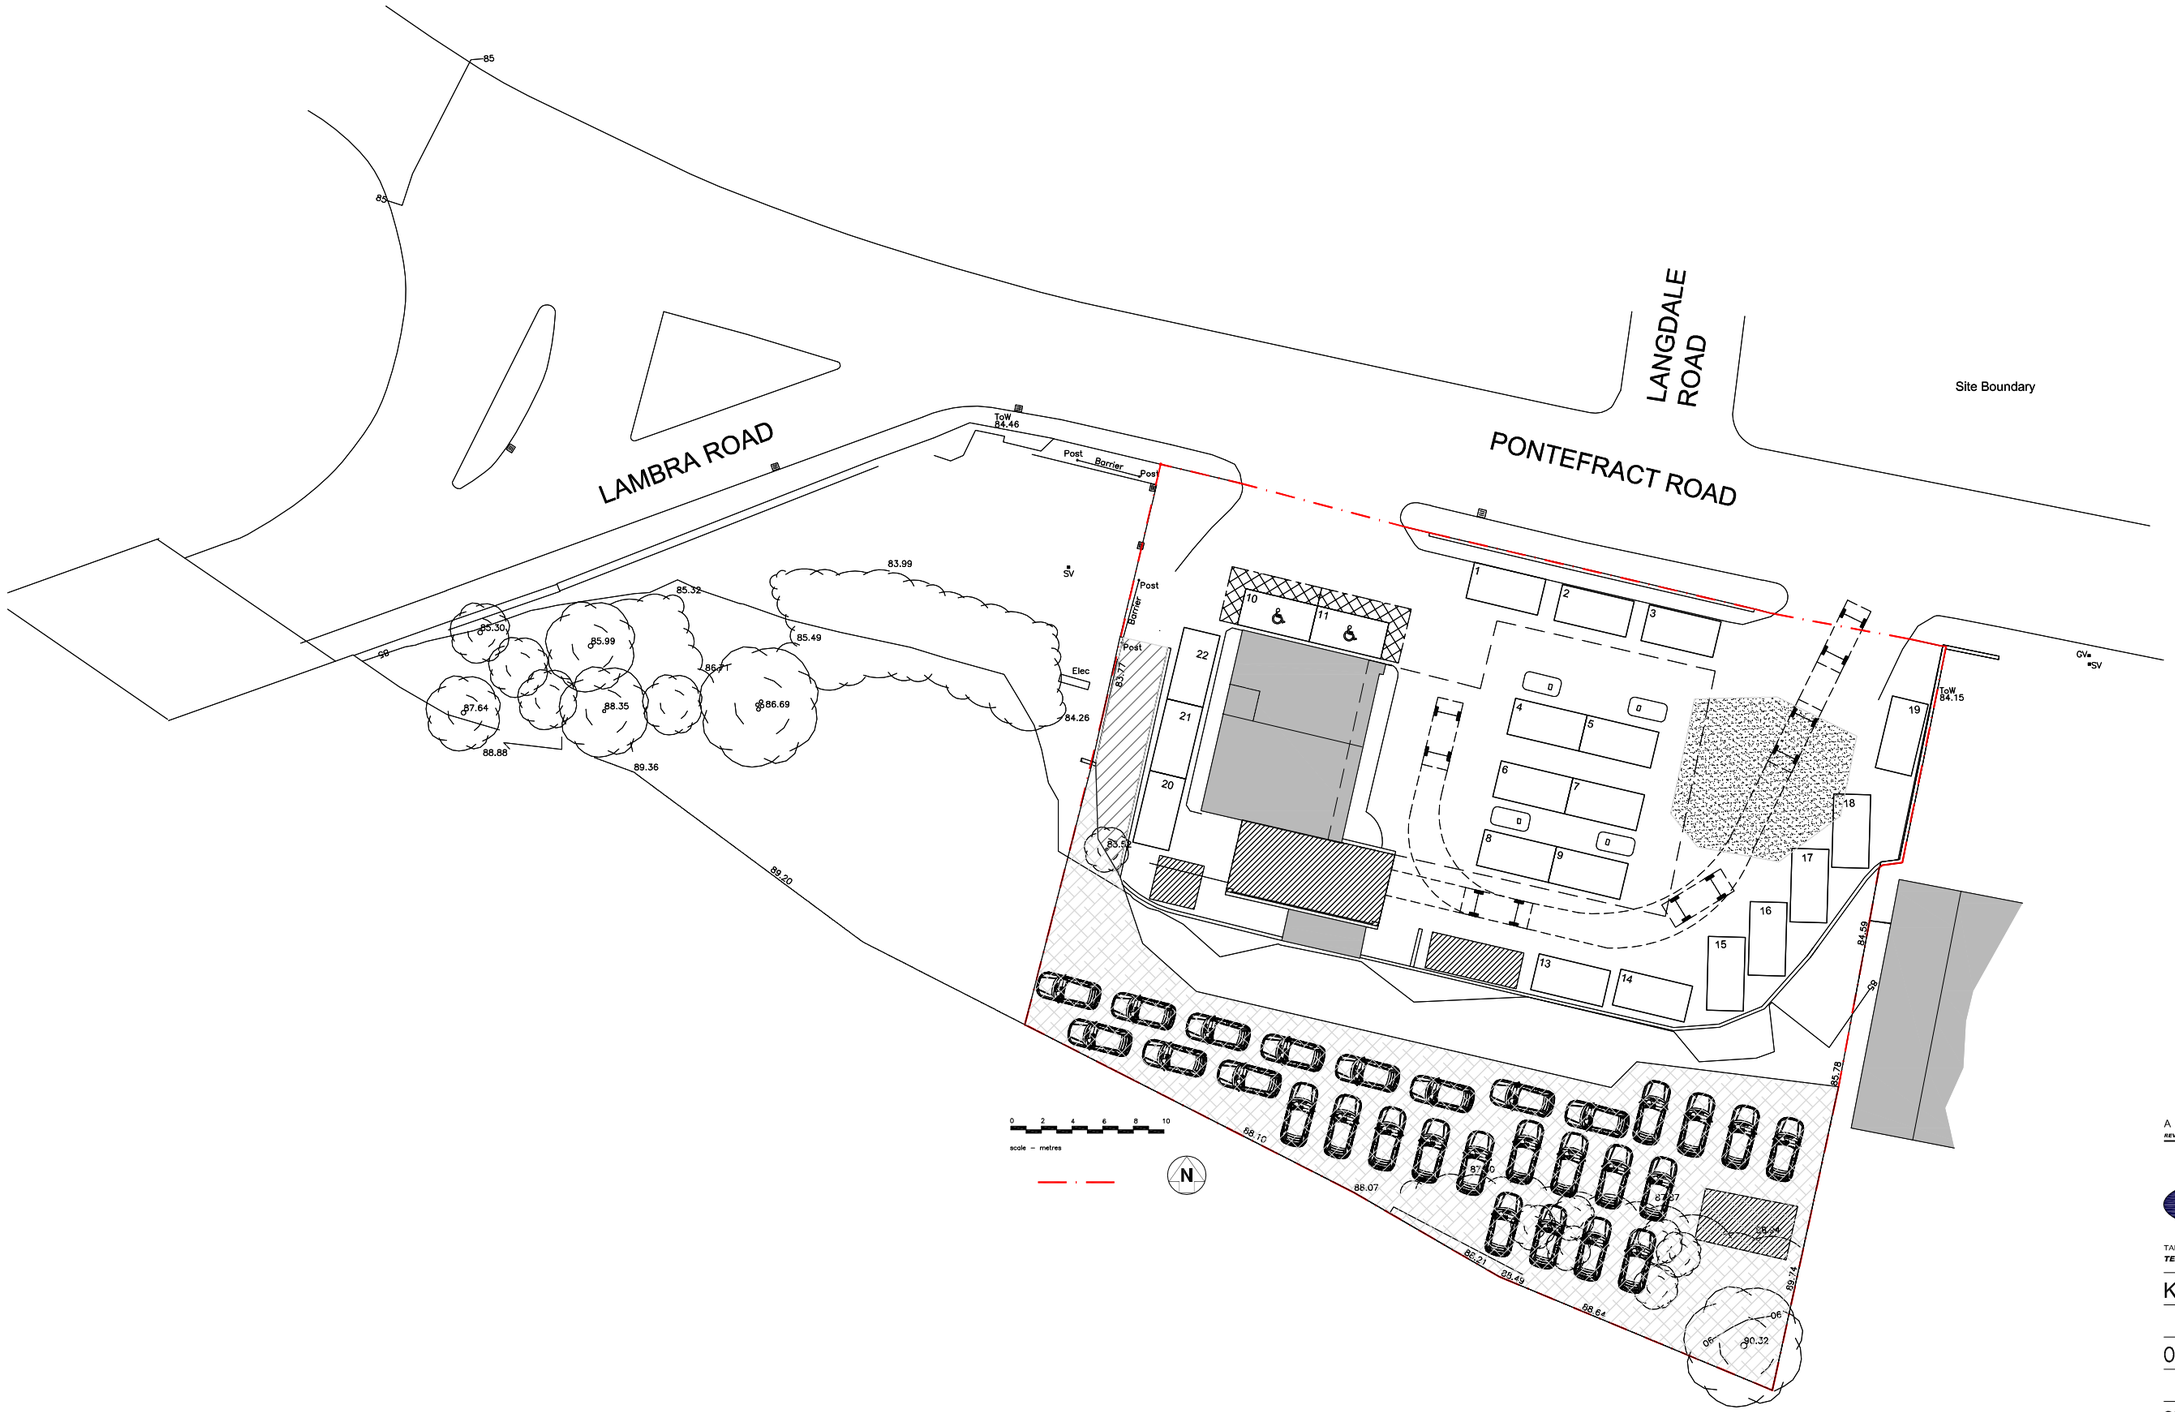



A Site boundary updated. 14 01 2011
REVISION

CHANGE OF USE


AXIS ARCHITECTURE
TALBOT CHAMBERS 2 NORTH CHURCH STREET SHEFFIELD S1 2DH
TEL 0114 2490944 FAX 0114 2490966 www.axis-architecture.com


KINGS LODGE ESTATES

OAKWELL VIEW DEVELOPMENT

SITE LOCATION PLAN

CHANGE OF USE

| SCALE | | DATE | DRAWN | CHECKED |
|---|---|---|---|---|
| A1 ISSUE: | A3 ISSUE: | | | |
| 1:100 | 1:200 | 08.10.08 | FPW | |

DRAWING NUMBER REVISION

25039/COU 10/04A


© COPYRIGHT EXISTS ON THE DESIGNS AND INFORMATION SHOWN ON THIS DRAWING
The Contractor must verify all dimensions on site before making shop drawings or commencing work of any kind. No dimensions to be scaled from this drawing.