




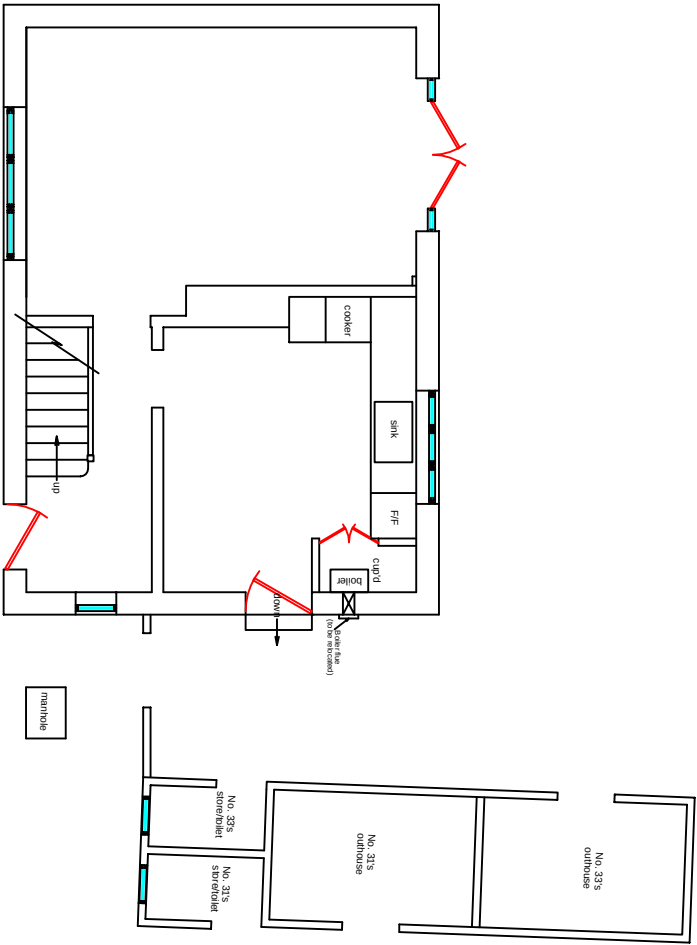


Existing GF Plan

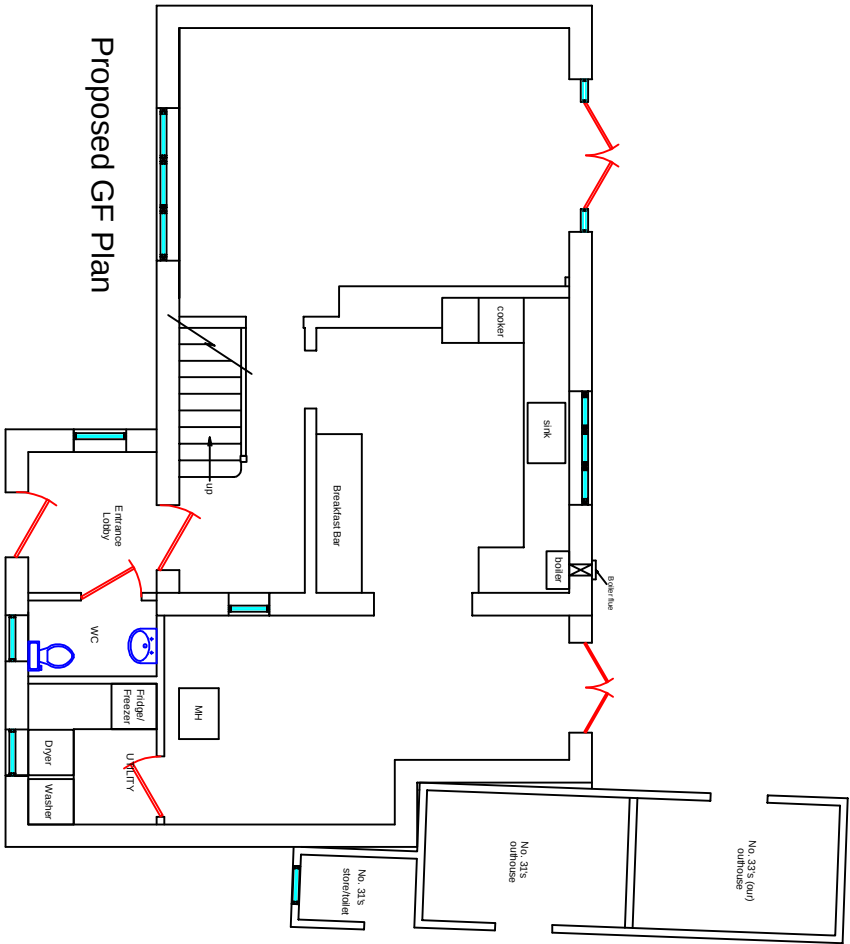

Proposed GF Plan

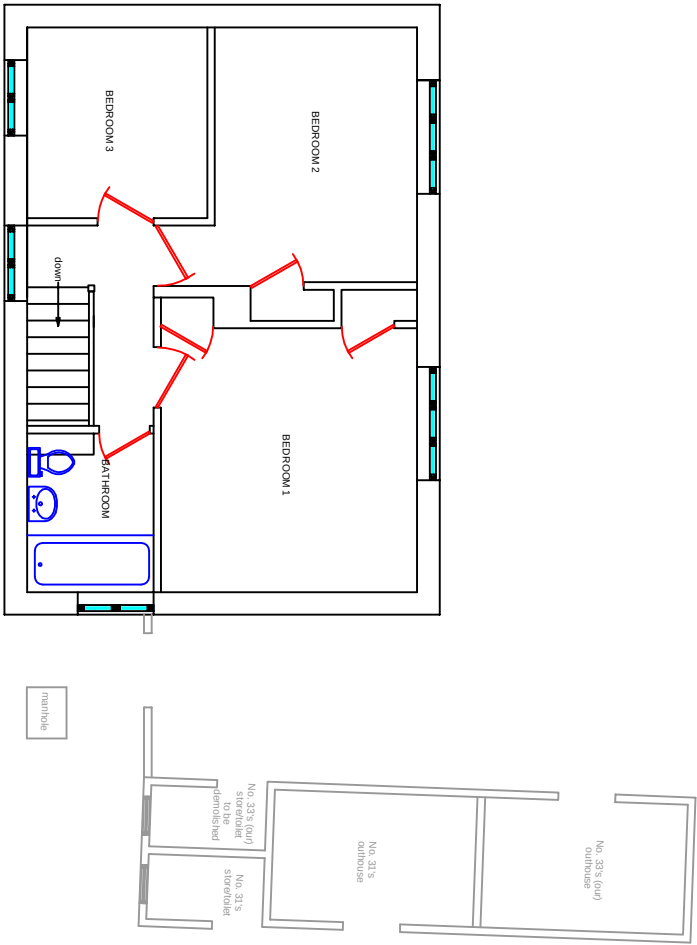

Existing FF Plan

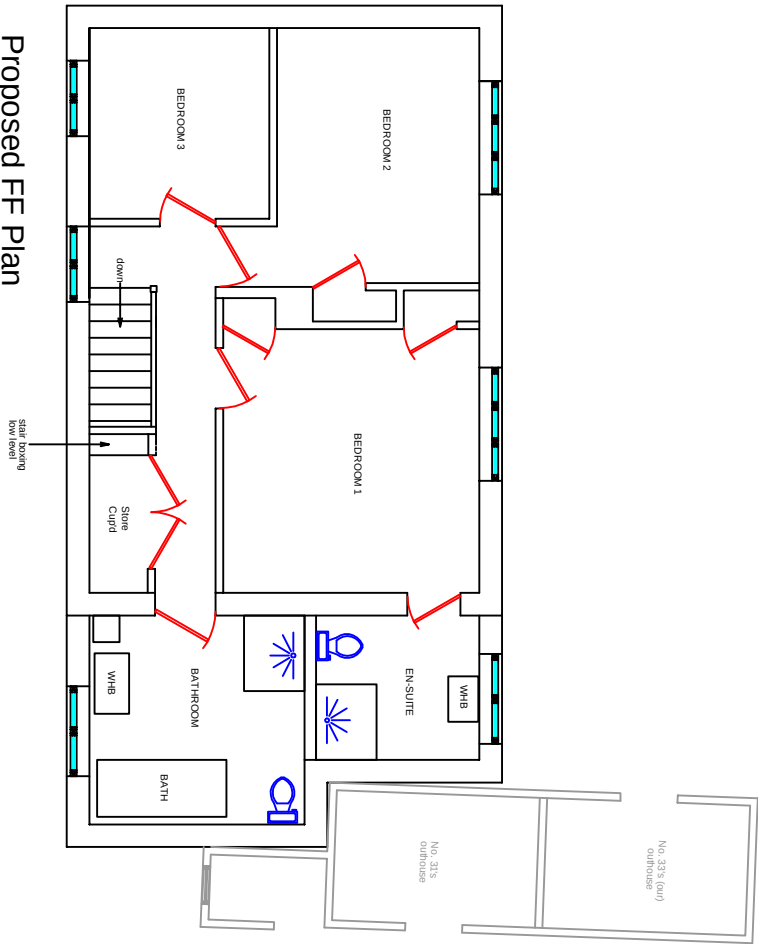

Proposed FF Plan

No scale measurements to be taken from this drawing. Site dimensions to be taken before commencing any work. Any discrepancies to be notified to Contract Administrator prior to commencement of works. All work and materials to be in accordance with Statutory Requirements and any discrepancies to be brought to the attention of CBA Ltd.

Revision Details:

CBA
THE LONG BARN
LILLEY LANE
ECKLANDS
MILLHOUSE GREEN
SHEFFIELD
S36 9NG
CHARTERED BUILDING SURVEYORS
info@cba-ld.co.uk

33 LINDHURST ROAD
ATHERSLEY
BARNISLEY
S71 3DB

Drawing Title:
EXISTING & PROPOSED PLANS

Drawn By: LK

Date: APRIL 2014

Scale: 1:100 on A3

Drawing No: LK/P/G/33LR/D-02

Revision: