



Little Doubting Farm

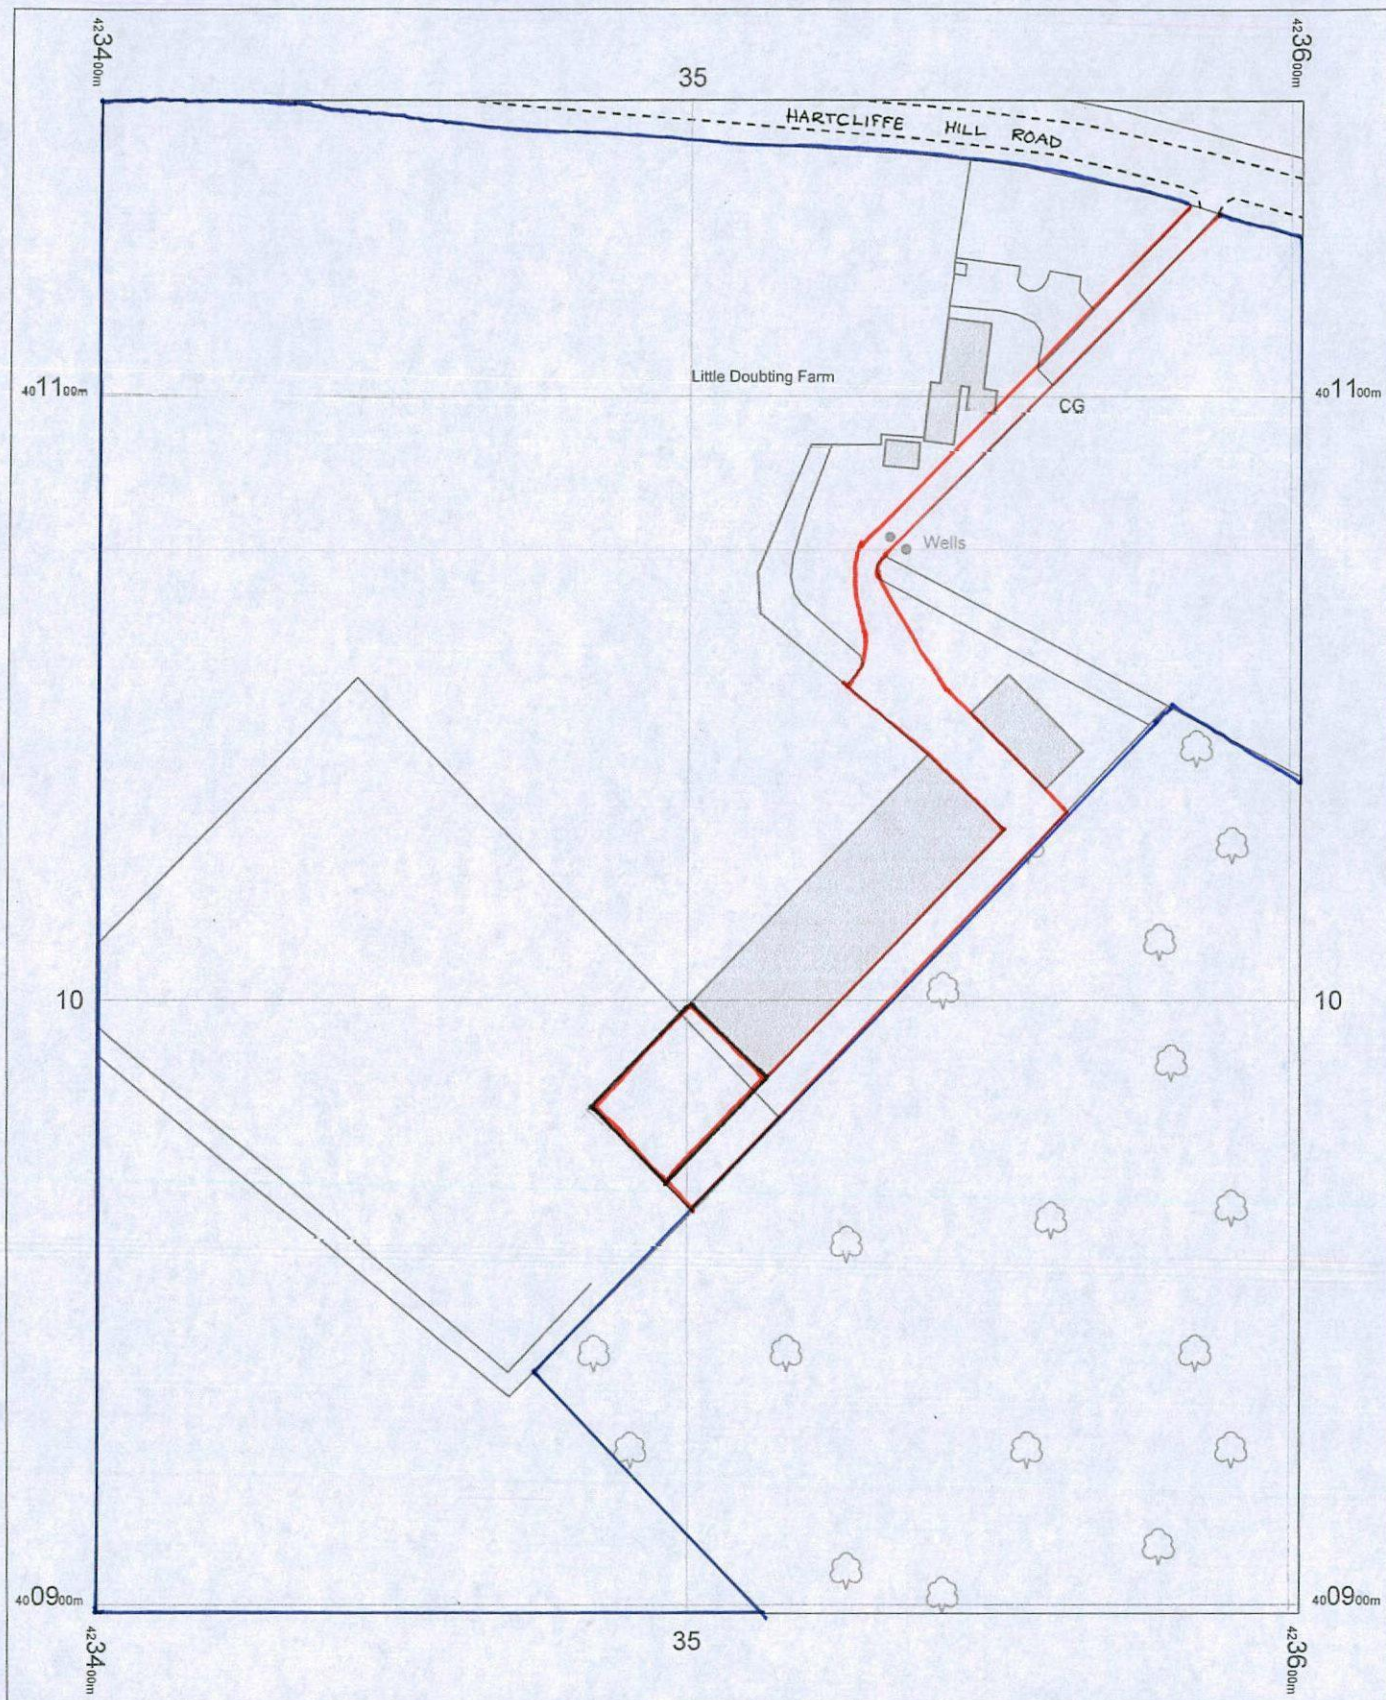

MICHAEL A CLYNCH
 Dip. Arch. Dip. T. P. A.R.I.B.A.
 Architect & Town Planner
 14 Huddersfield Road, Ingbirchworth
 Sheffield S36 7GF Tel: 01226 766308

LOCATION / SITE PLAN

NEW AGRICULTURAL BLDG DRG A3 10/15

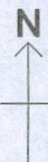

14 October 2015, ID: M4P-00471119
 m4p.mapdataportal.co.uk

1:1250 scale print at A4, Centre: 423502 E, 401024 N

©Crown Copyright. Licence no. 100025026

