



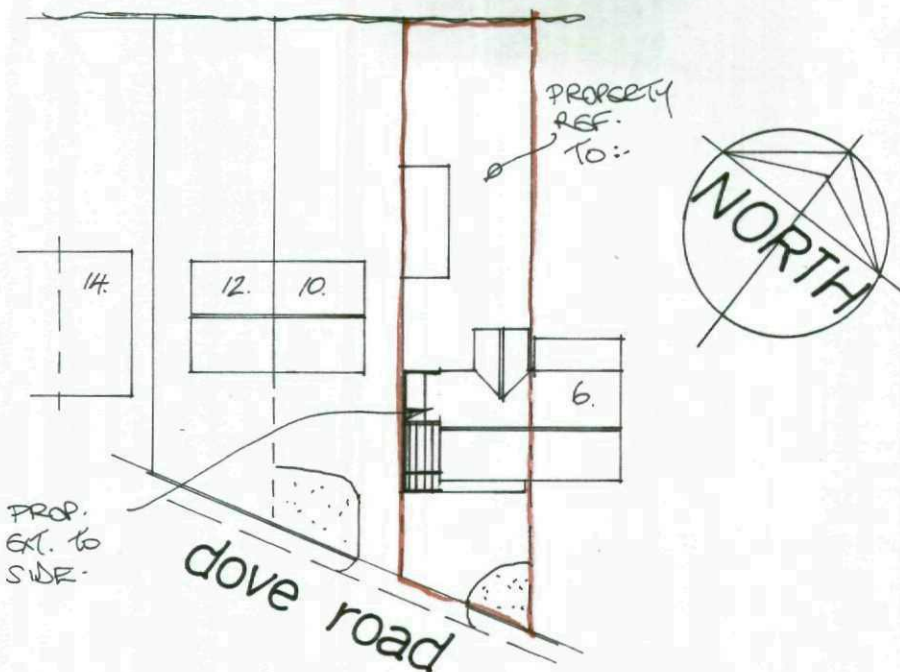

Site Layout 1:500

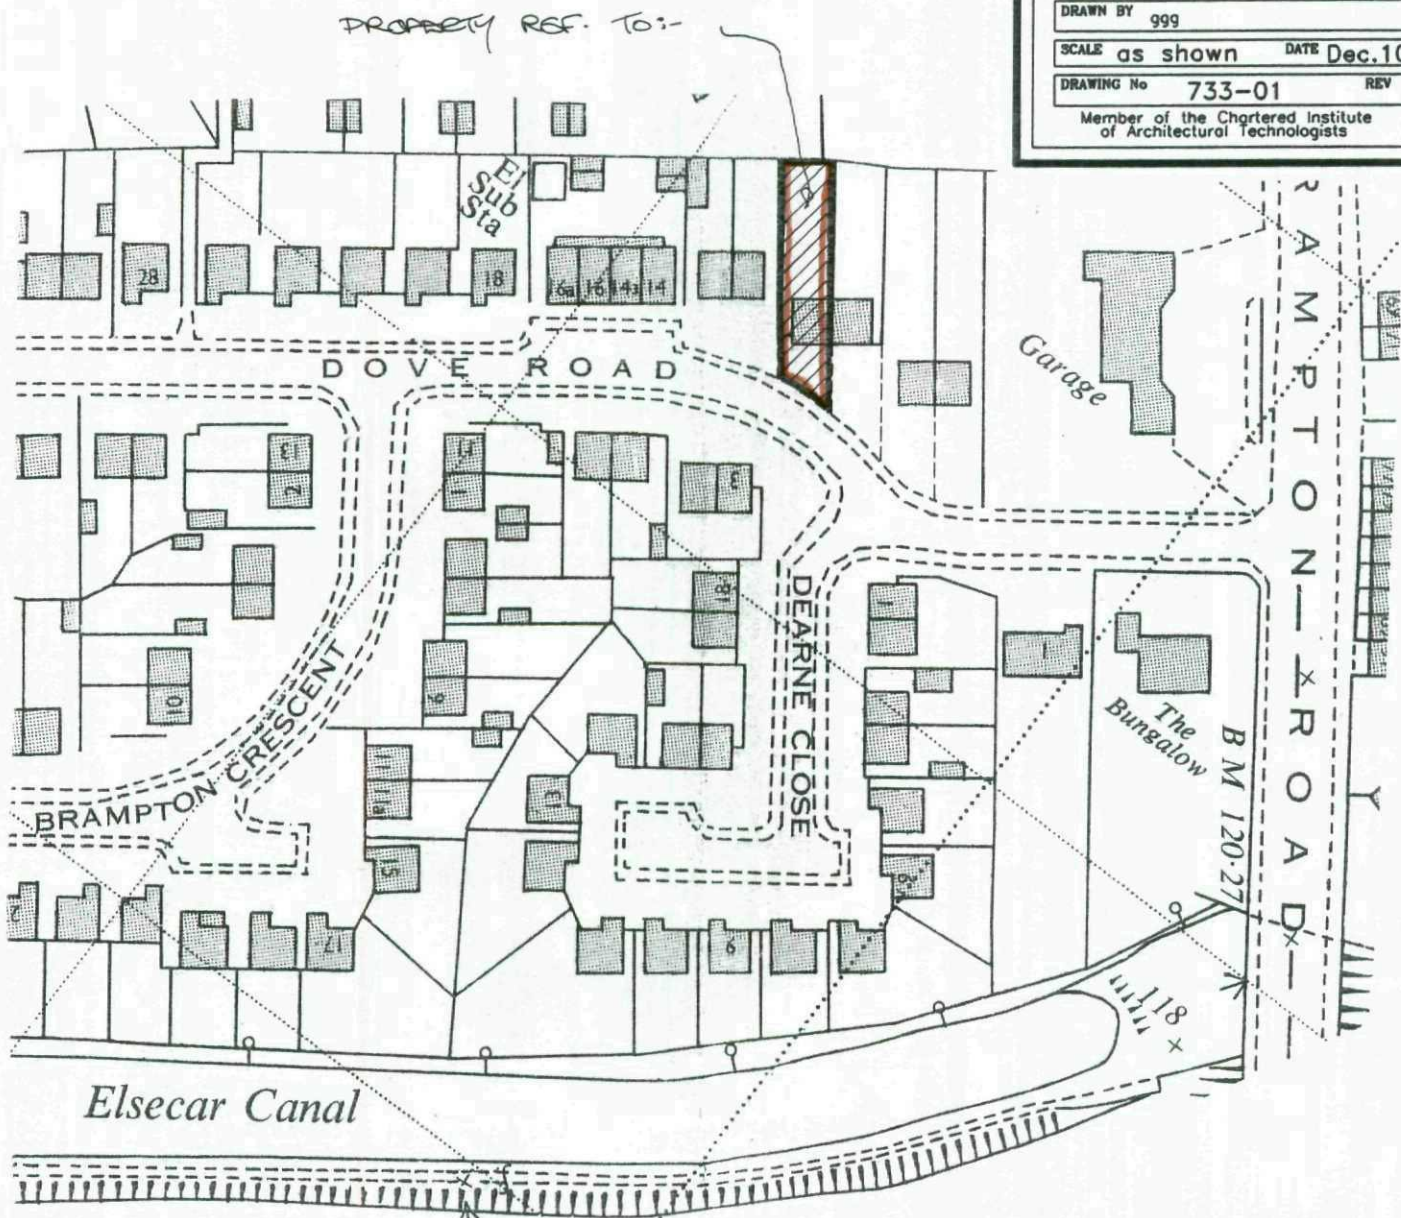

Location Plan 1:1250

Rev	Notes	Date

**Garry
Greetham
Associates Ltd**

Residential
Design Consultant
Westwood House
18 Carr Lane
Tankersley

Barnsley S75 3BE
Tel(01226)746573

PROJECT 2 Storey Side Extension

CLIENT Mr. & Mrs. M. Elliott

TITLE Site & Location Layouts

ADDRESS
8 Dove Road, Wombwell,
Barnsley. S73 0TE.

DRAWN BY ggg

SCALE as shown DATE Dec.10

DRAWING No 733-01 REV

Member of the Chartered Institute
of Architectural Technologists