

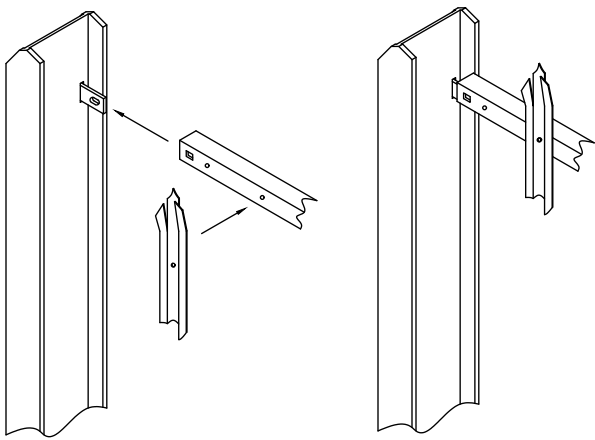


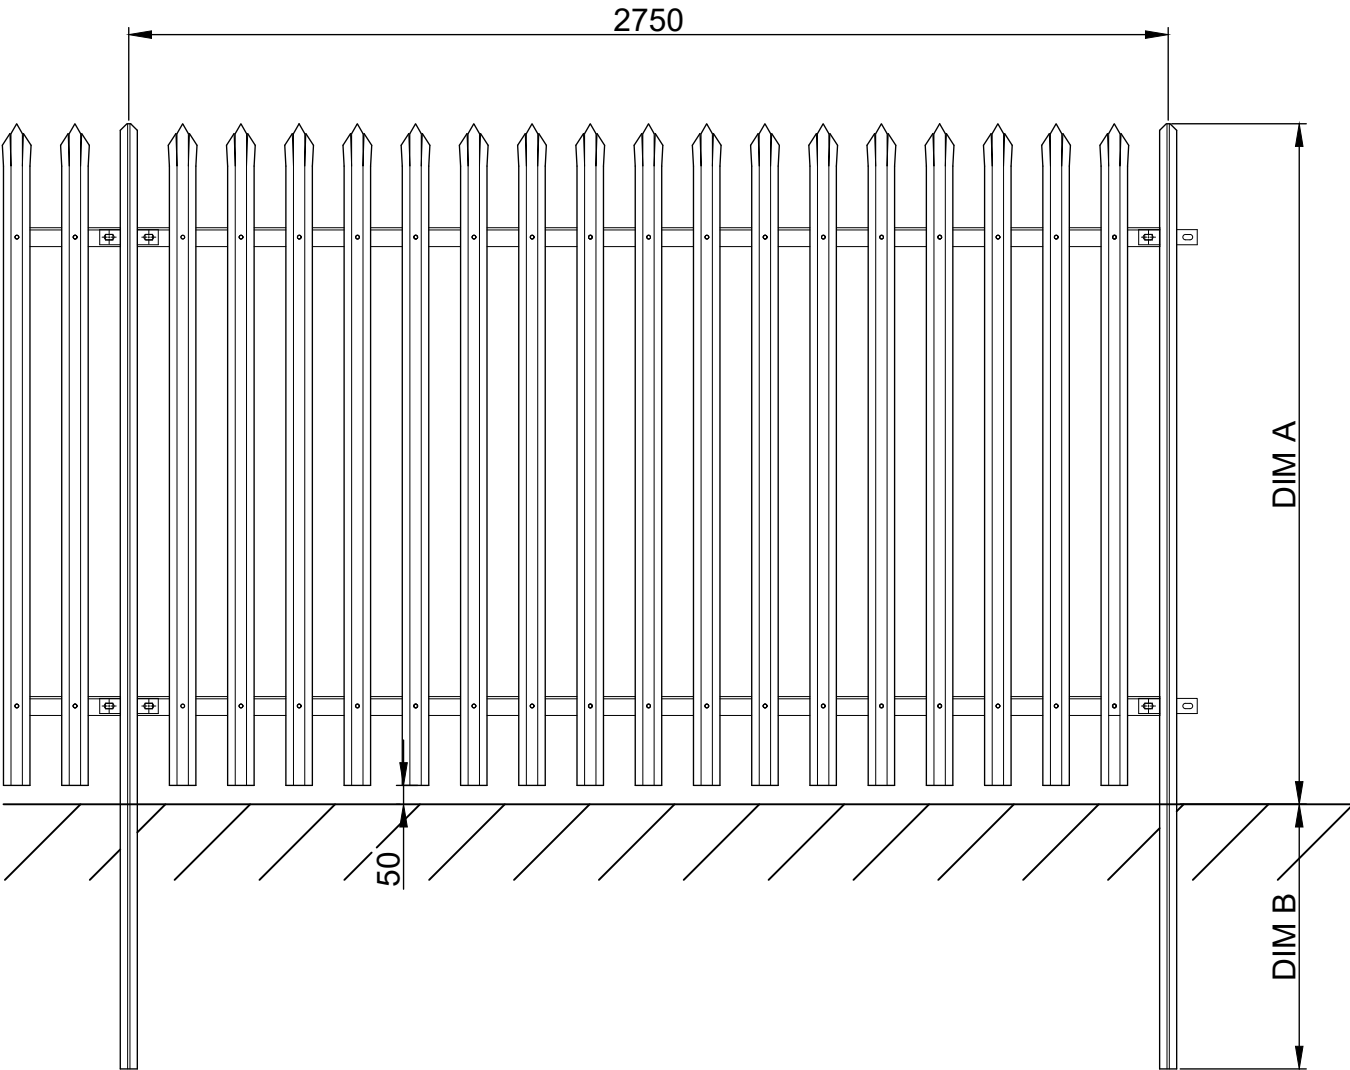

DIM A	DIM B	POSTS	ANGLES	PALES
900	600	102x44	50x50	"W"&"D"
1200	600	102x44	50x50	"W"&"D"
1500	600	102x44	50x50	"W"&"D"
1800	600	102x44	50x50	"W"&"D"
2400	750	102x44	50x50	"W"&"D"

PALISADE PANEL FENCE - 1:50

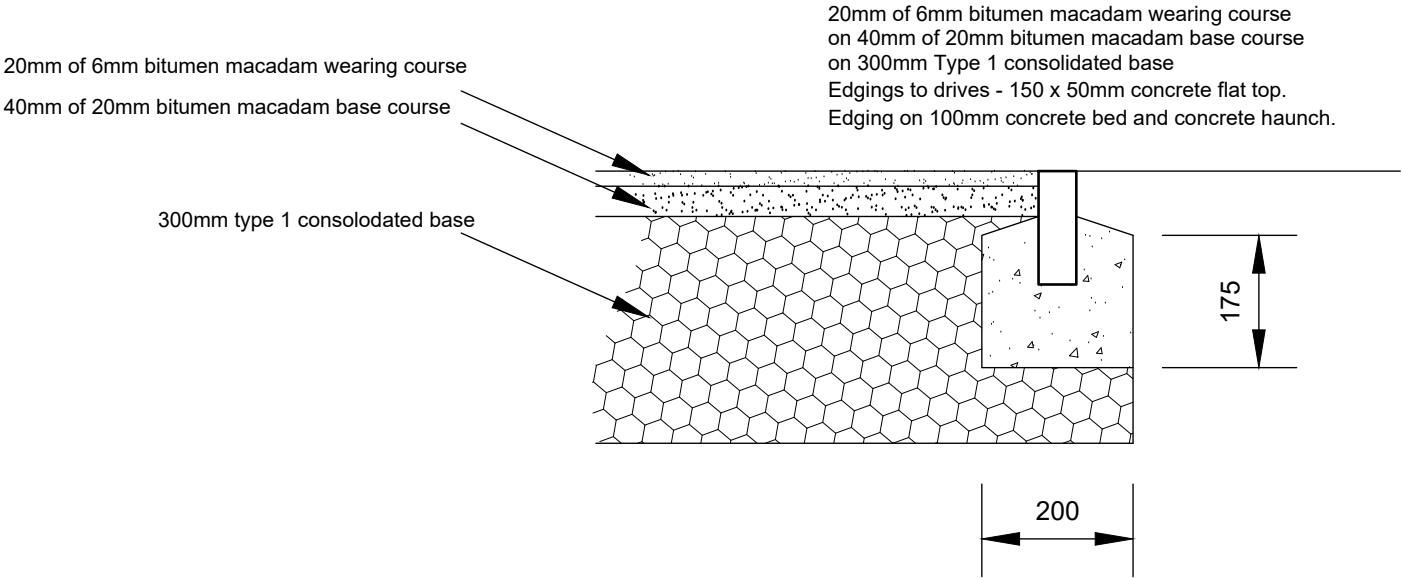

CAR PARK SURFACE - 1:10

NOTES

This drawing has been prepared specifically for the purpose of obtaining Planning and or Building Regulations Approval. Its suitability for other purposes without additional supplementary details and specifications cannot be guaranteed.

All dimensions are to be checked on site, any discrepancies are to be reported to the designer before work commences. Use only figured dimensions.

All structural components shown are indicative only. Details / calculations of structural members are to be provided by the Structural Engineer.

This drawing is not to be copied or divulged to a third party without written permission.



enquiries@heneghanarchitecture.com
www.heneghanarchitecture.com

Revisions		
P01	Preliminary Issue	07.02.24
Project:		
Car Park Extension		
at	BHF Priory Centre Pontefract Road Lundwood Barnsley	
for	Barnsley Healthcare Federation	
Details		
Purpose of issue: PLANNING		
Drawn	DRH	
Date	February 2024	
Scales	As shown @ A4	
Drawing No.	2403 - 0302 - P01	