1) This drawing and the design and details depicted thereon are the copyright of Peter Dimberline Chartered Architect.
2) All dimensions on this drawing are to be checked by the Contractor and any discrepancies are to be reported to the Architect.
3) Do not scale critical dimensions off this drawing.
4) Contractor to ensure that all Health & Safety requirements (CDM Regulations) in relation to this project will be complied with.

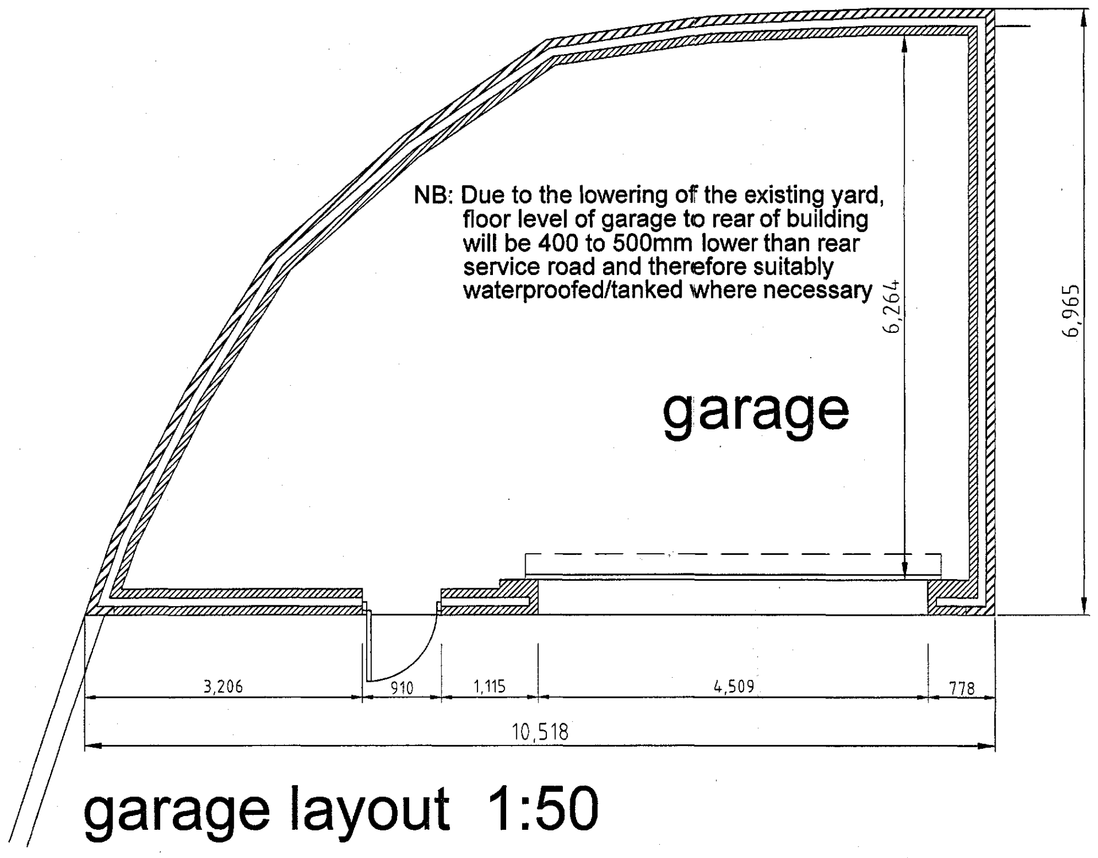

garage layout 1:50

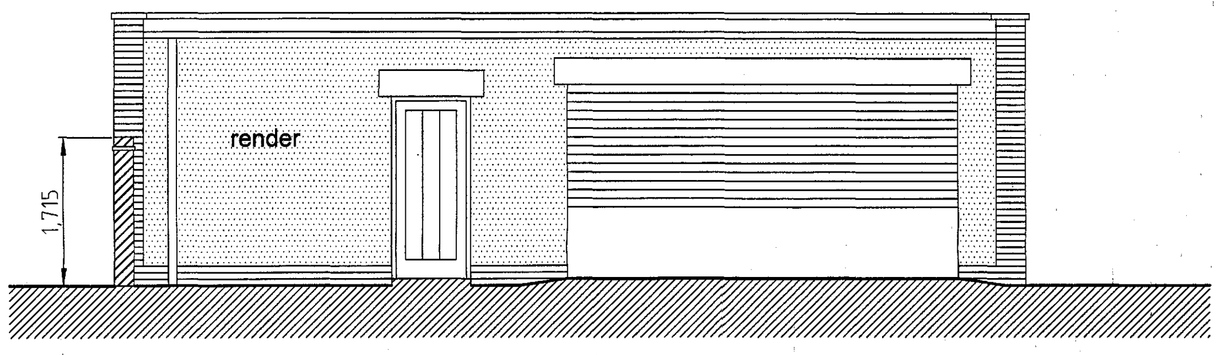

elevation facing dwelling 1:50

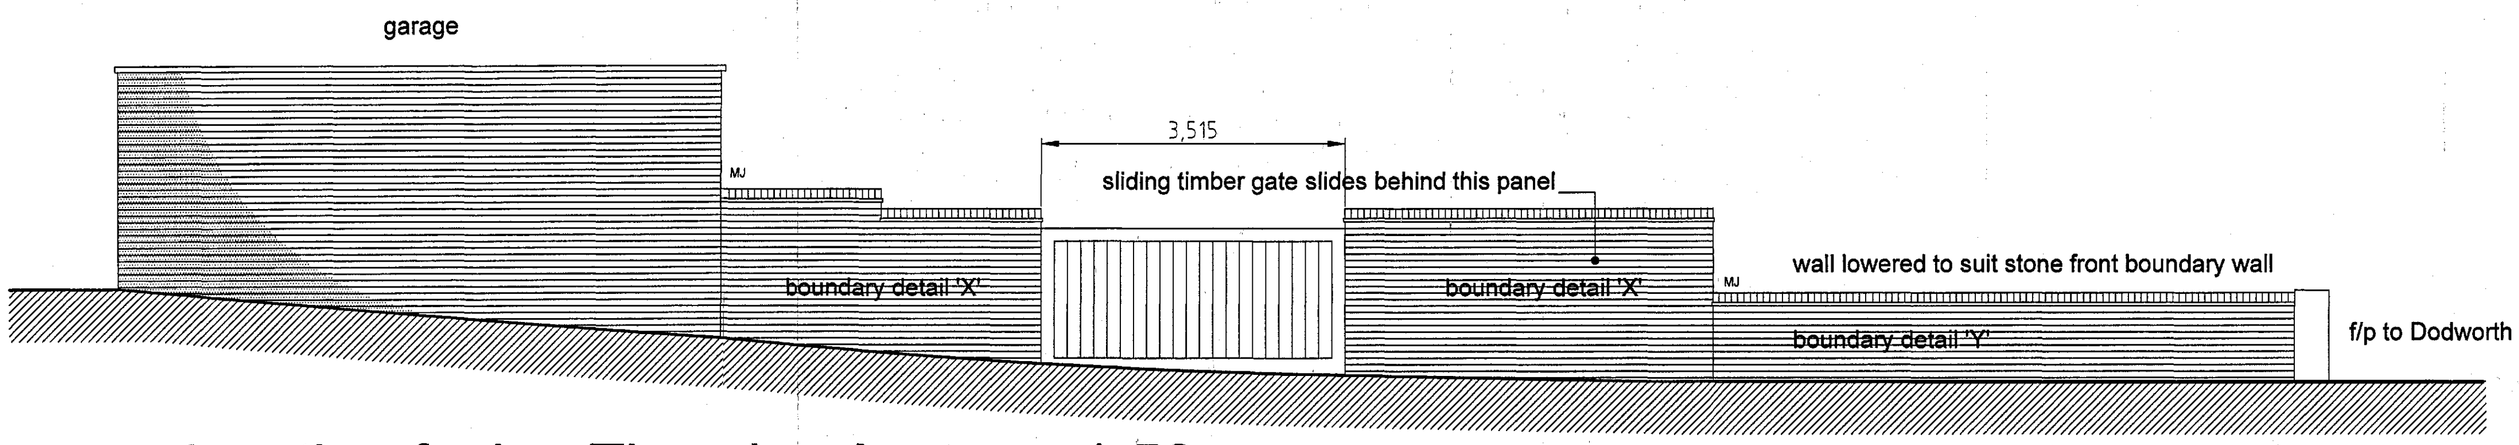

elevation facing Thornley Avenue 1:50

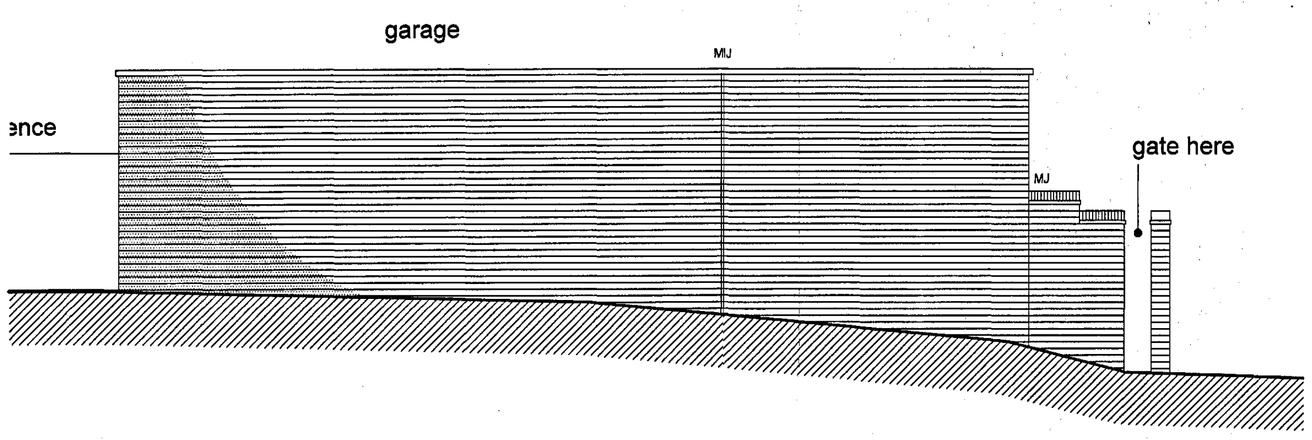

elevation from rear access road 1:50

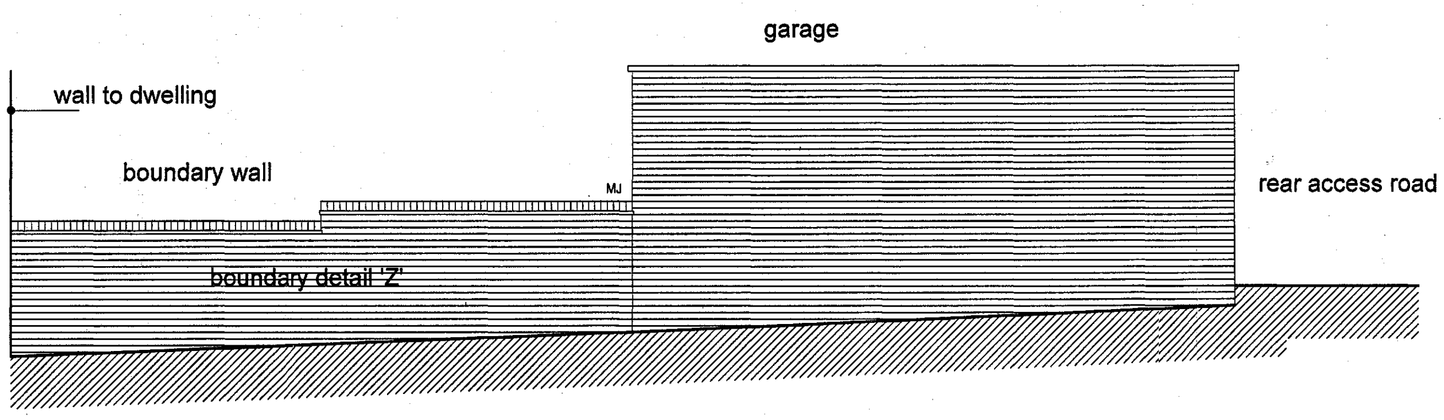

elevation facing neighbour at no 8 1:50

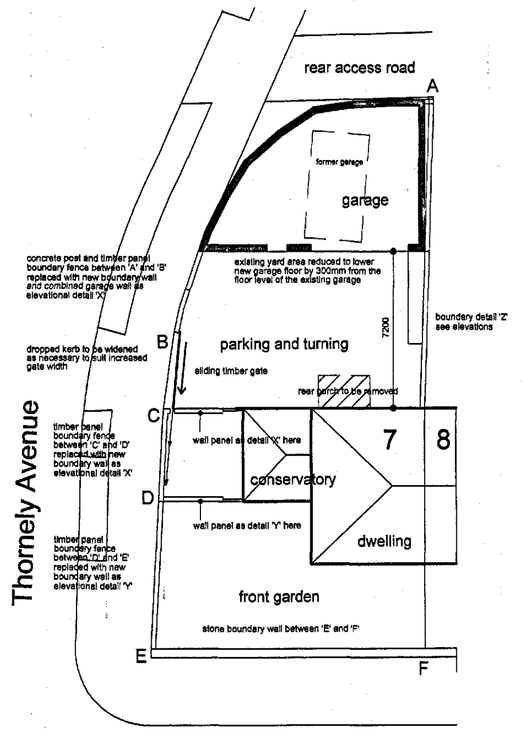

Barnsley Road

Proposed site plan at 1:200

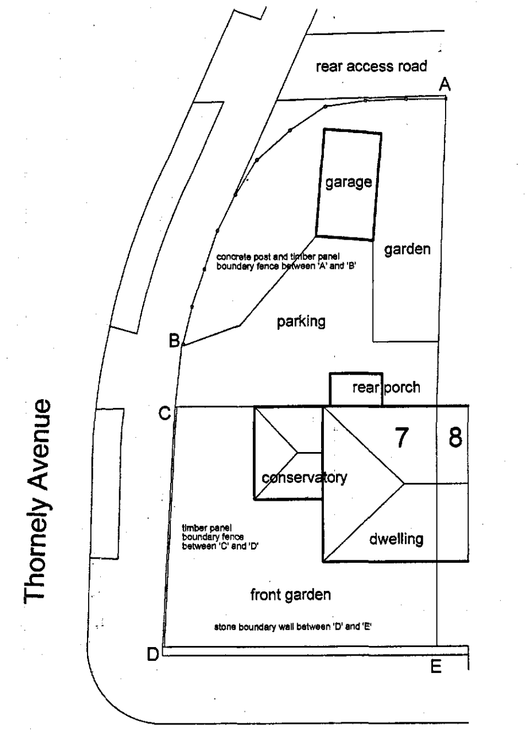

Barnsley Road

Existing site plan at 1:200

REVISIONS

PETER DIMBERLINE Dip Arch, RIBA
CHARTERED ARCHITECT

2 TIPSEY COURT, STAINCROSS
BARNSLEY, S75 6FZ

tel/fax (01226) 390947
email: pdimberline@tiscali.co.uk

CLIENT
Lesley Telfer

PROJECT
Proposed detached garage and replacement boundary walls

LOCATION
7 Welfare View, Barnsley Road, Dodworth, Barnsley S75 3RN

DRAWING
Existing and proposed details

SCALES 1:50 & 1:200 at A1 DATE Dec' 15

DRWG No. 2015/26/01 REV.

DRAWN BY PD