




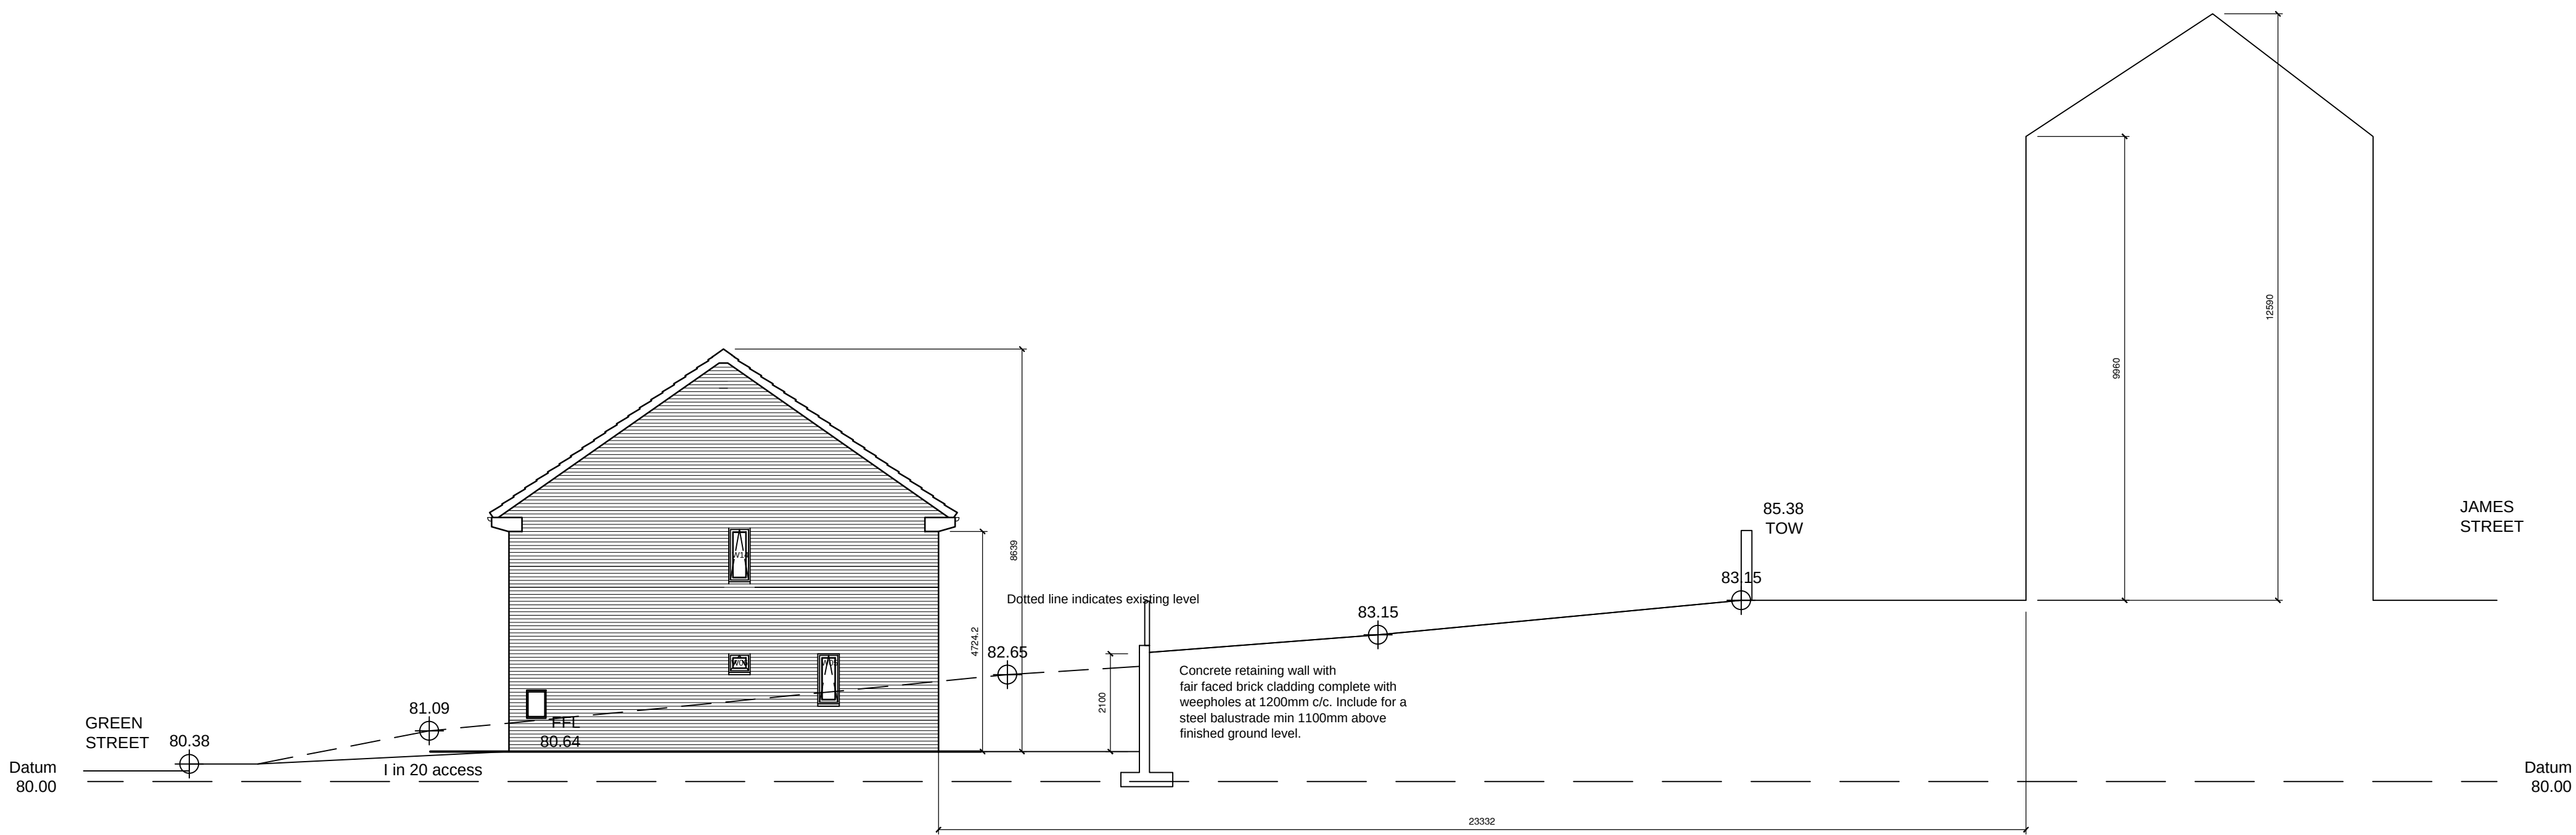

SECTION A-A

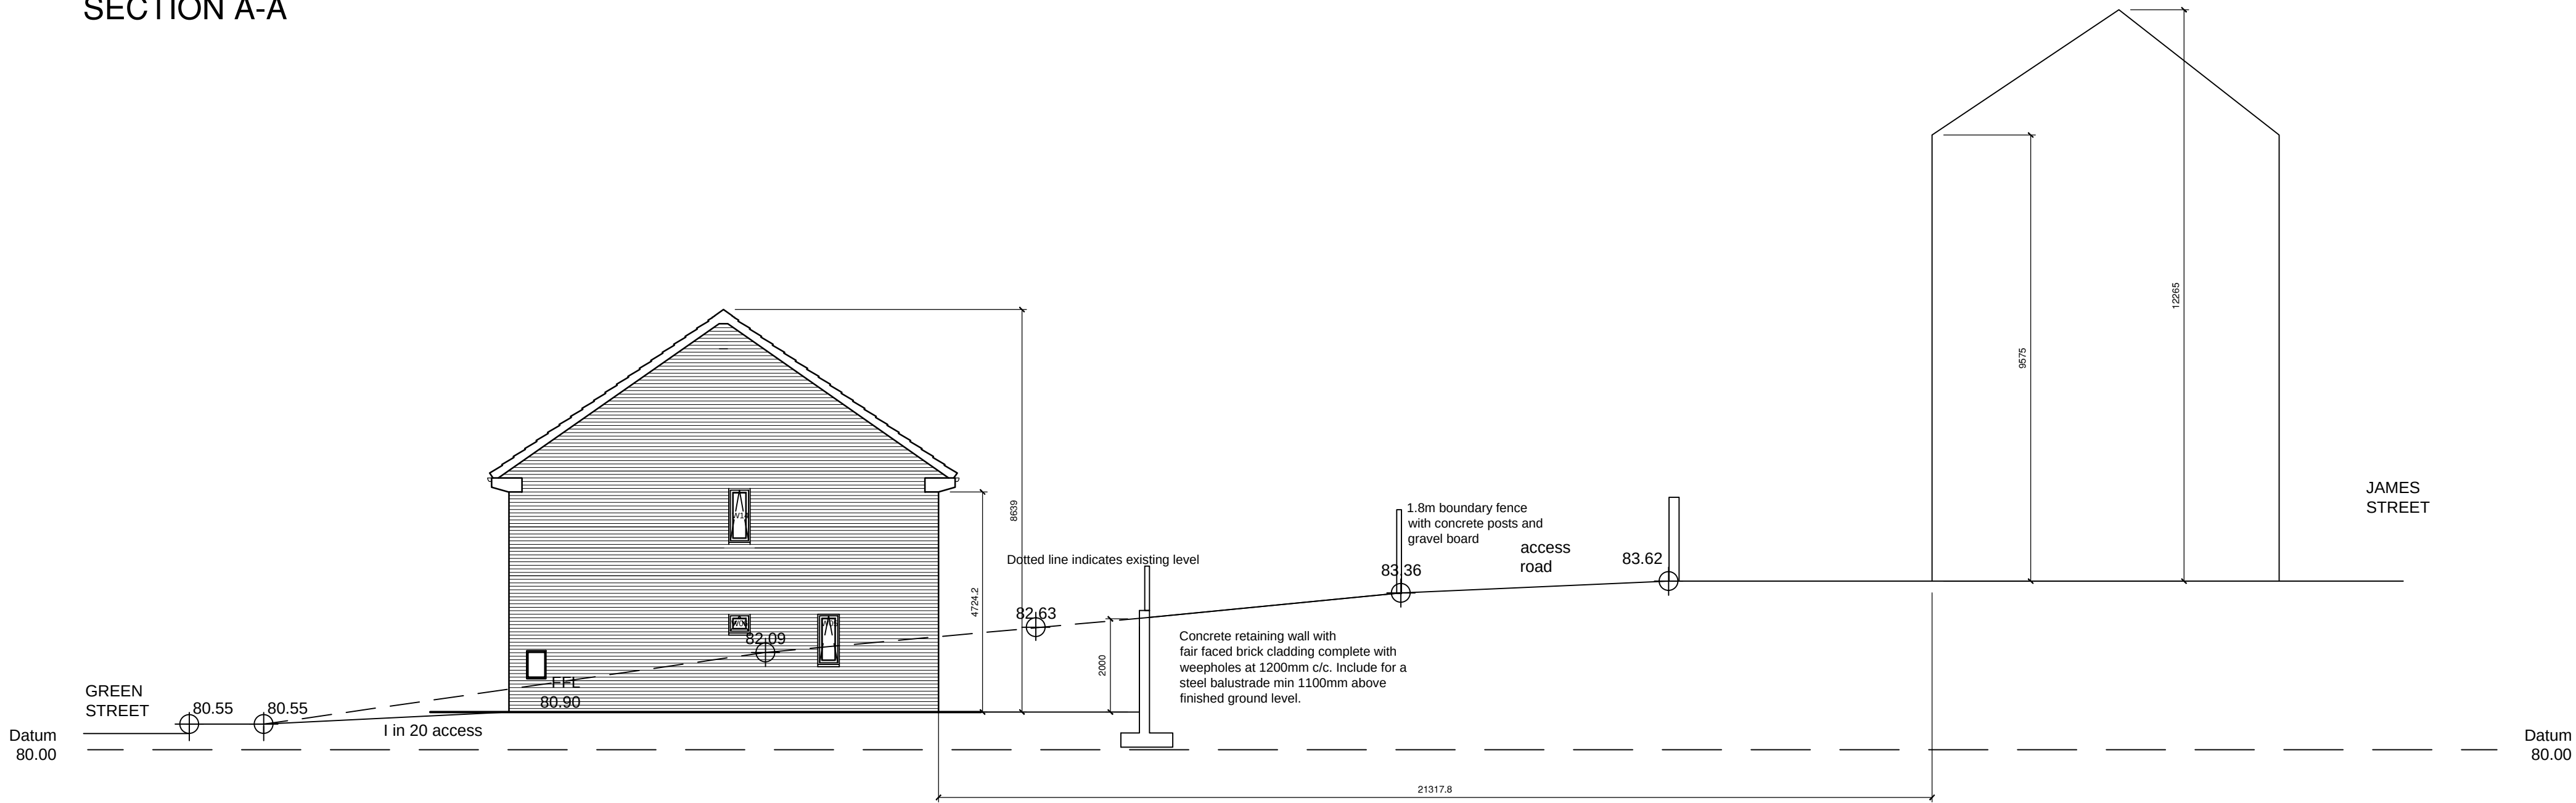

SECTION B-B

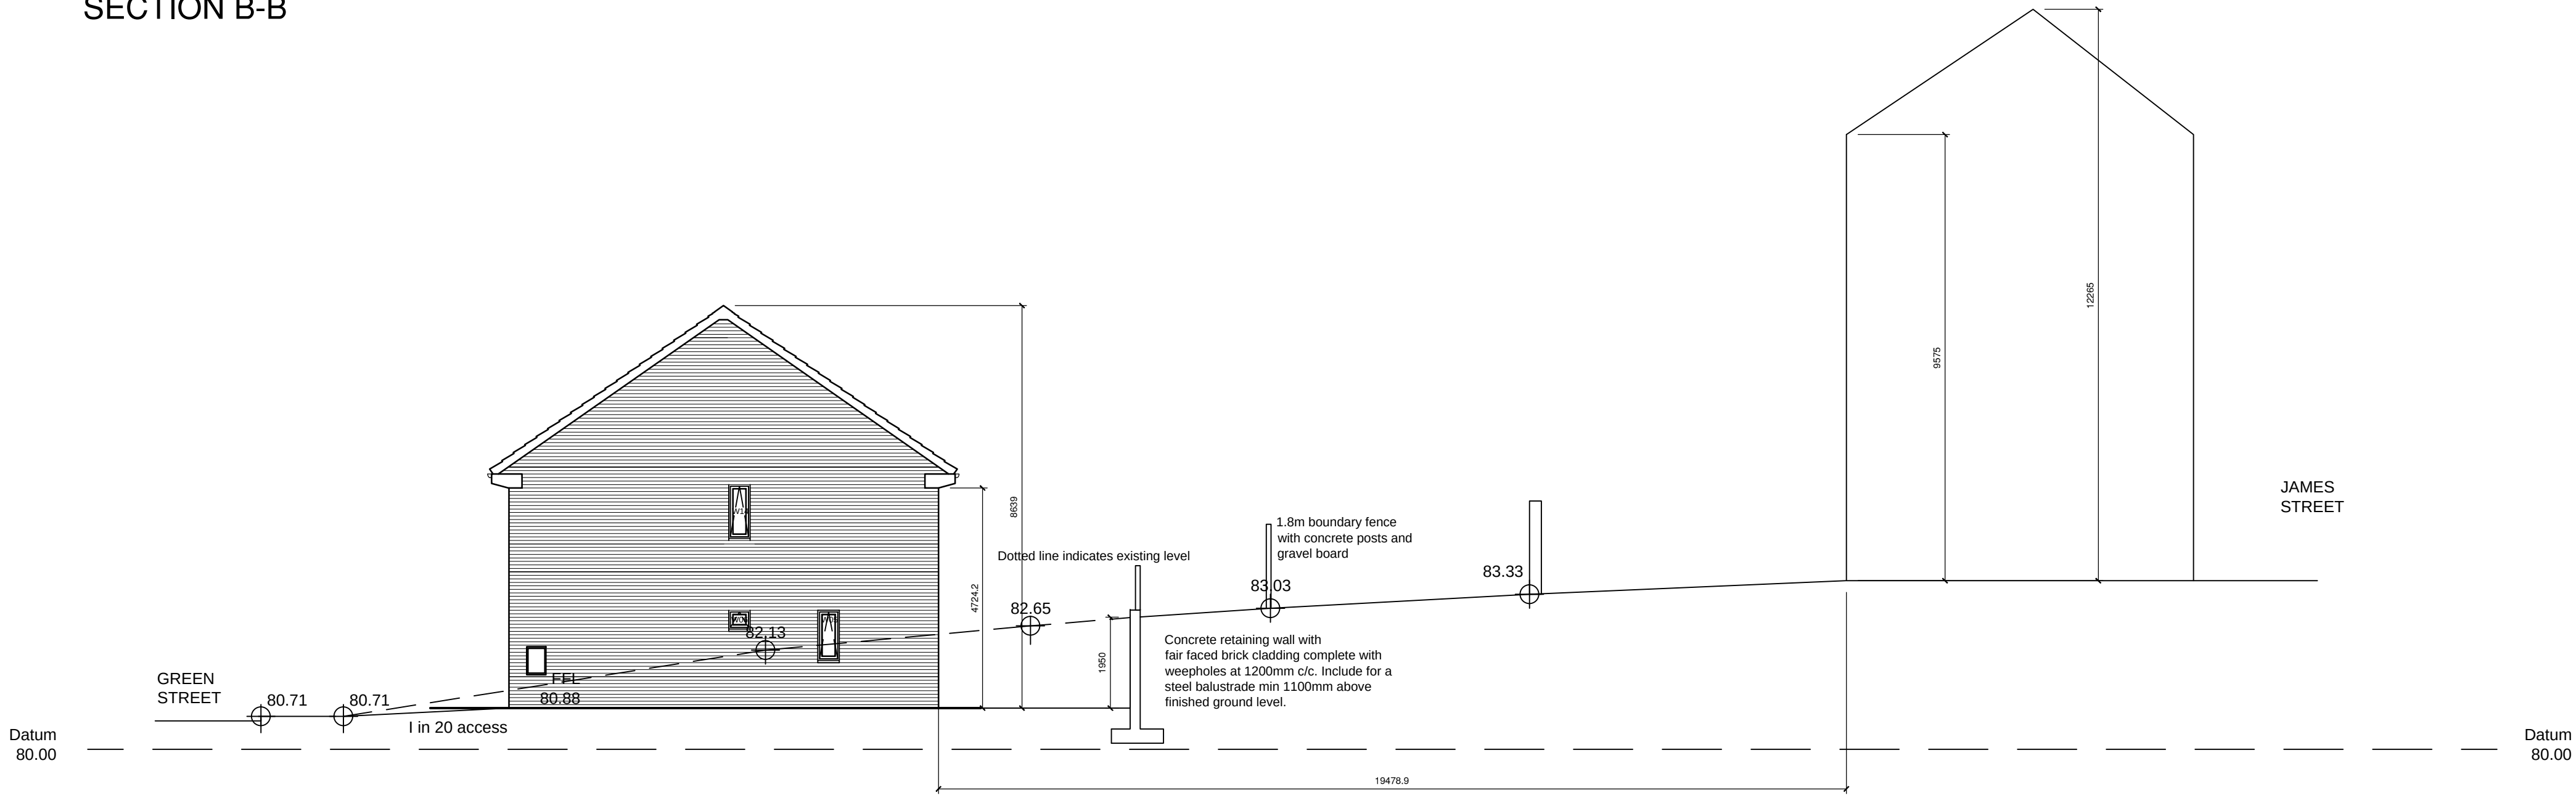

SECTION C-C

NOTES:

This drawing is produced for use in this project only and may not be used for any other purpose. NPS Property Consultants Ltd accept no liability for the use of this drawing other than the purpose for which it was intended in connection with this project as recorded on the title block fields 'Purpose for Issue' and 'File Status Code'.

This drawing may not be reproduced in any form without prior written agreement.

Do not scale from the drawing, use written dimensions only.

REVISED BY:			DATE:			CHECKED BY:			DATE:		
SCALE BAR											
PURPOSE OF ISSUE											
TENDER											
FILE STATUS CODE											
© COPYRIGHT NPS GROUP											A1
Ordnance Survey mapping reproduced by permission of a Controller of HM Stationery Office Crown Copyright. Ordnance Survey Licence No: 100022264											
 NPS Property Consultants Ltd GATEWAY PLAZA SACKVILLE STREET, BARNSELY SOUTH YORKSHIRE, S70 9GG TEL: 01228 774605 FAX: 01228 774399 EMAIL: barnsley@nps.co.uk Head Office: Lancaster House, 18 Central Avenue, St Andrews Business Park, Newark, Notts NG24 0BN Tel: 01632 750000 Fax: 01632 750001 Other Office locations can be found on our website : www.nps.co.uk											
Property Design and Management Services											
CLIENT											
Berneslai Homes											
PROJECT											
HSG 4350											
Residential Development											
Green Street Worsborough											
TITLE											
Proposed Site Sections											
SCALES			DATE			DRAWN			CHECKED		
1:100			Jan 2014			PHepp					
FILE / DRAWING NAME											REV CODE
PROJECT NR			ZONE	LEVEL	TYPE	ROLE	UNIQUE NR				
17-14-1-1122			-	-	DR	A	140				