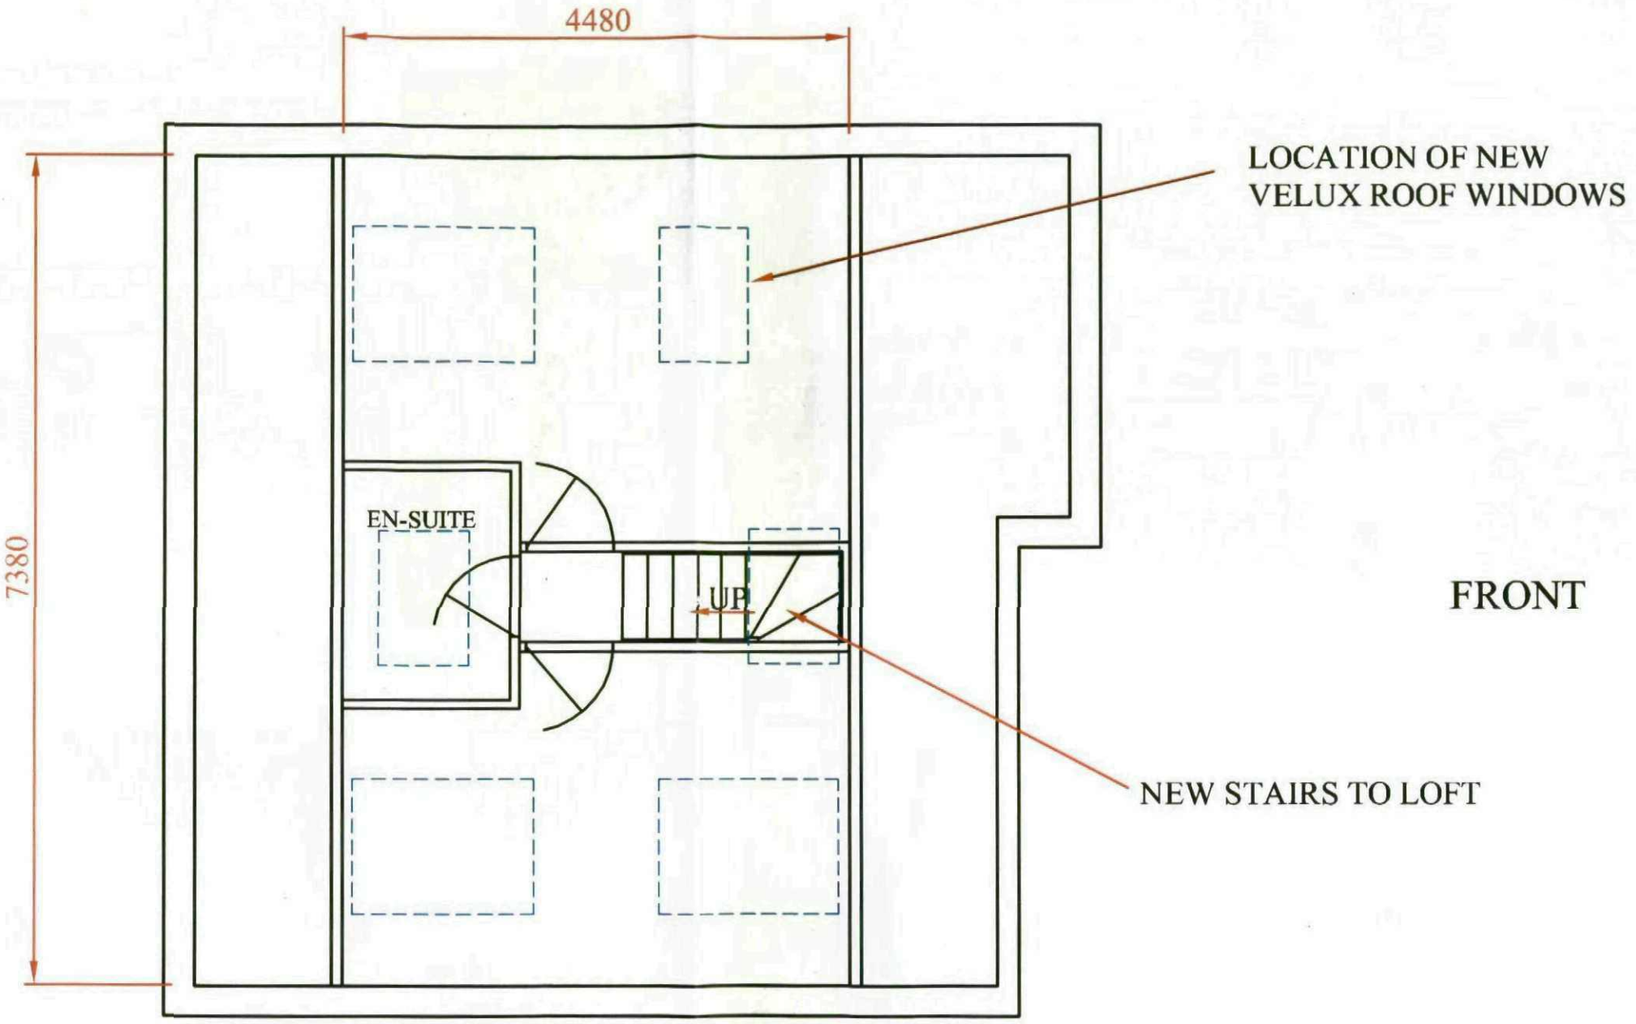


PROPOSED LOFT FLOOR PLAN


APEX

PROPOSED LOFT
CONVERSION FOR

MR & MRS HUNTER
62 ST ANDREWS DRIVE
DARTON
BARNSLEY
S75 5LX

DATE 7/7/11
DRG REF 067 SHEET 6
SCALE 1:75

PDF Created with deskPDF PDF Writer - Trial :: http://www.docudesk.com

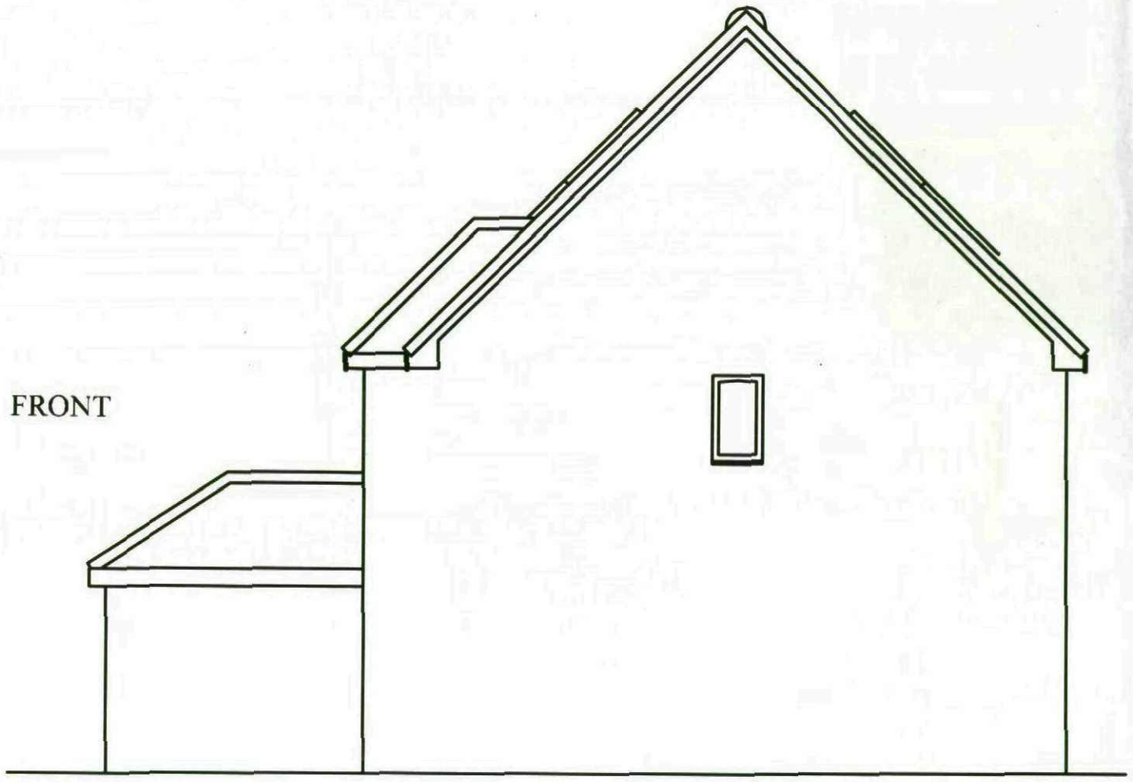


PROPOSED END ELEVATION
ON ARROW 'A'



PROPOSED END ELEVATION
ON ARROW 'B'


APEX PROPOSED LOFT CONVERSION FOR	MR & MRS HUNTER 62 ST ANDREWS DRIVE DARTON BARNSLEY S75 5LX	DATE 7/7/11 DRG REF 067 SHEET 8 SCALE 1:100

PDF Created with deskPDF PDF Writer - Trial :: http://www.docudesk.com

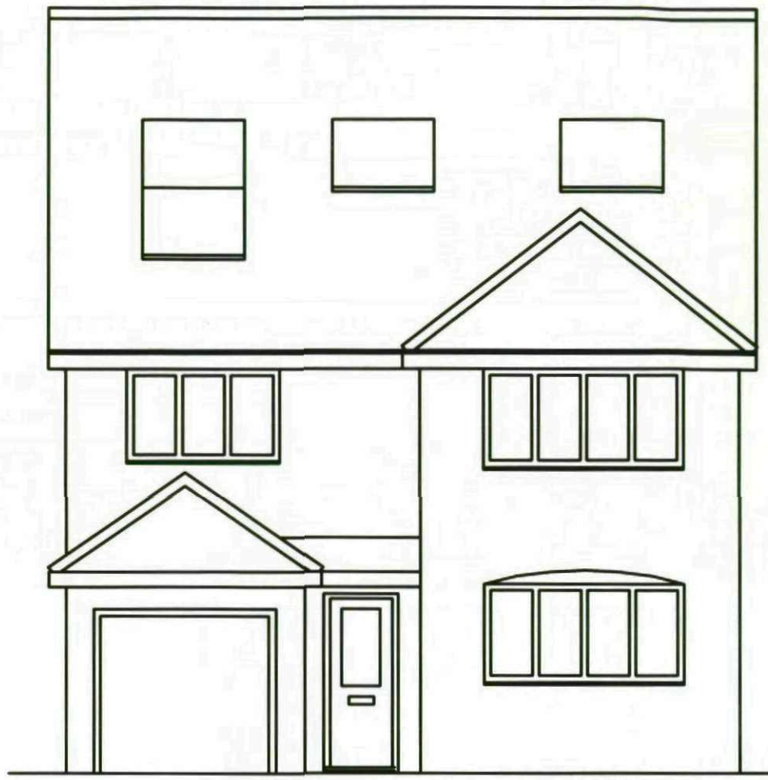

A

PROPOSED FRONT ELEVATION

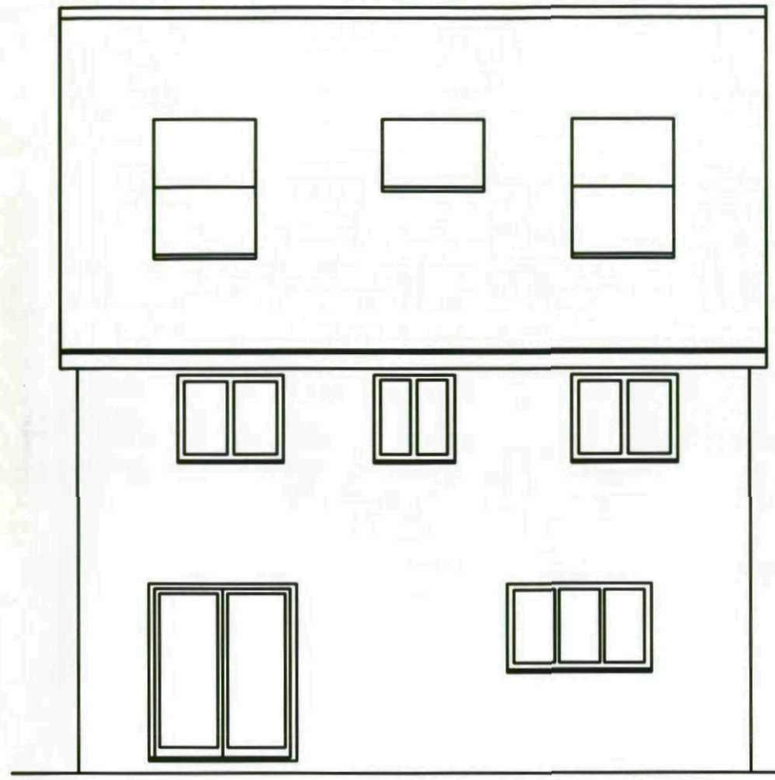

B

PROPOSED REAR ELEVATION

NOTES

INCREASE MAIN ROOF PITCH & RAISE RIDGE HEIGHT.
MINOR ROOF PITCH TO REMAIN UNCHANGED.
EXTEND GABLES TO NEW ROOF LINE USING MATCHING BRICKWORK.
ALL BRICKS, ROOF TILES & FACIAS TO MATCH EXISTING.
1-No 1200mm x 2400mm & 2-No 1200mm x 1200mm VELUX
WINDOWS IN FRONT ELEV. ROOF.
2-No 1200mm x 2400mm & 1-No NEW 1200mm x 1200mm VELUX
WINDOWS IN REAR ELEV. ROOF.


APEX PROPOSED LOFT CONVERSION FOR	MR & MRS HUNTER 62 ST ANDREWS DRIVE DARTON BARNSLEY S75 5LX	DATE 7/7/11 DRG REF 067 SHEET 7 SCALE 1:100

PDF Created with deskPDF PDF Writer - Trial :: http://www.docudesk.com



A

EXISTING FRONT ELEVATION

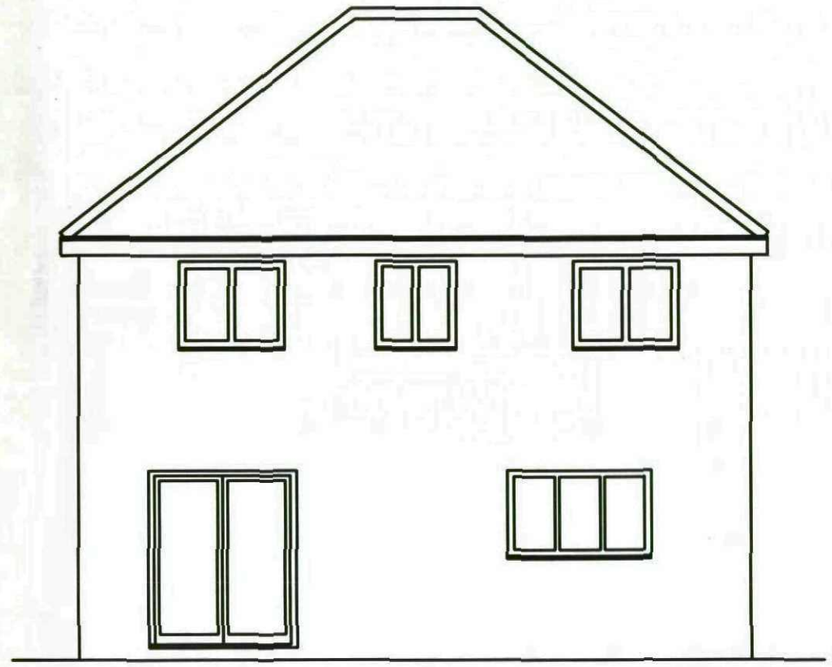


B

EXISTING REAR ELEVATION

APEX PROPOSED LOFT CONVERSION FOR	MR & MRS HUNTER 62 ST ANDREWS DRIVE DARTON BARNSLEY S75 5LX	DATE 7/7/11 DRG REF 067 SHEET 3 SCALE 1:100

PDF Created with deskPDF PDF Writer - Trial :: http://www.docudesk.com

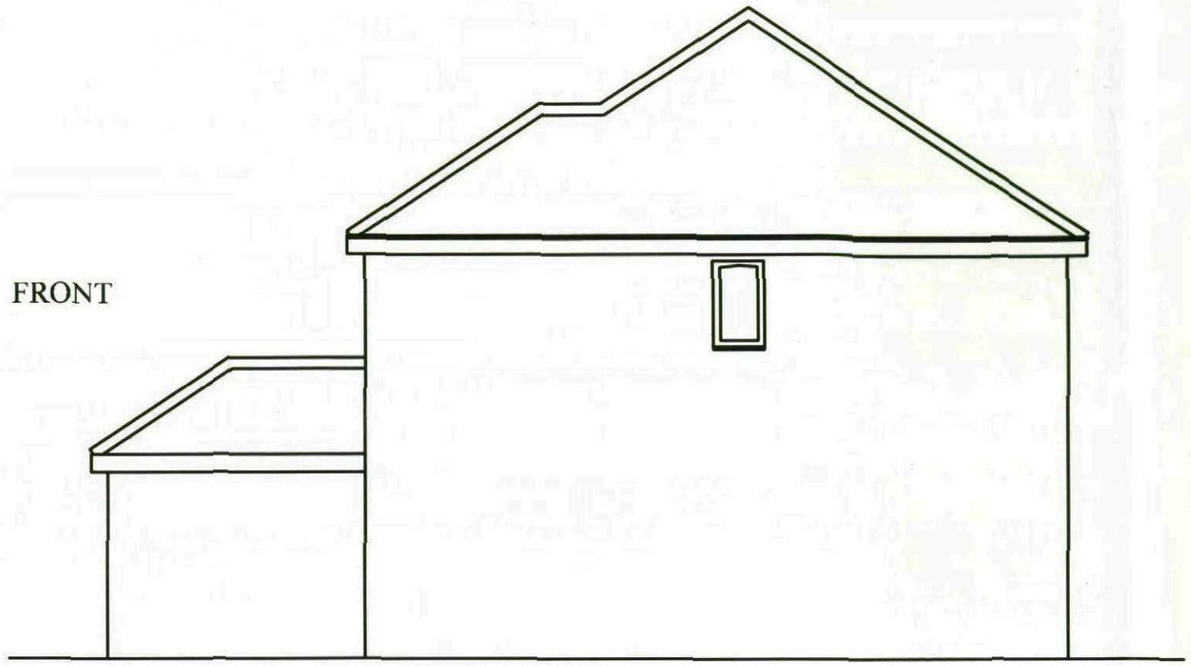


EXISTING END ELEVATION
ON ARROW 'A'



EXISTING END ELEVATION
ON ARROW 'B'

APEX PROPOSED LOFT CONVERSION FOR	MR & MRS HUNTER 62 ST ANDREWS DRIVE DARTON BARNSLEY S75 5LX	DATE 7/7/11 DRG REF 067 SHEET 4 SCALE 1:100

PDF Created with deskPDF PDF Writer - Trial :: http://www.docudesk.com

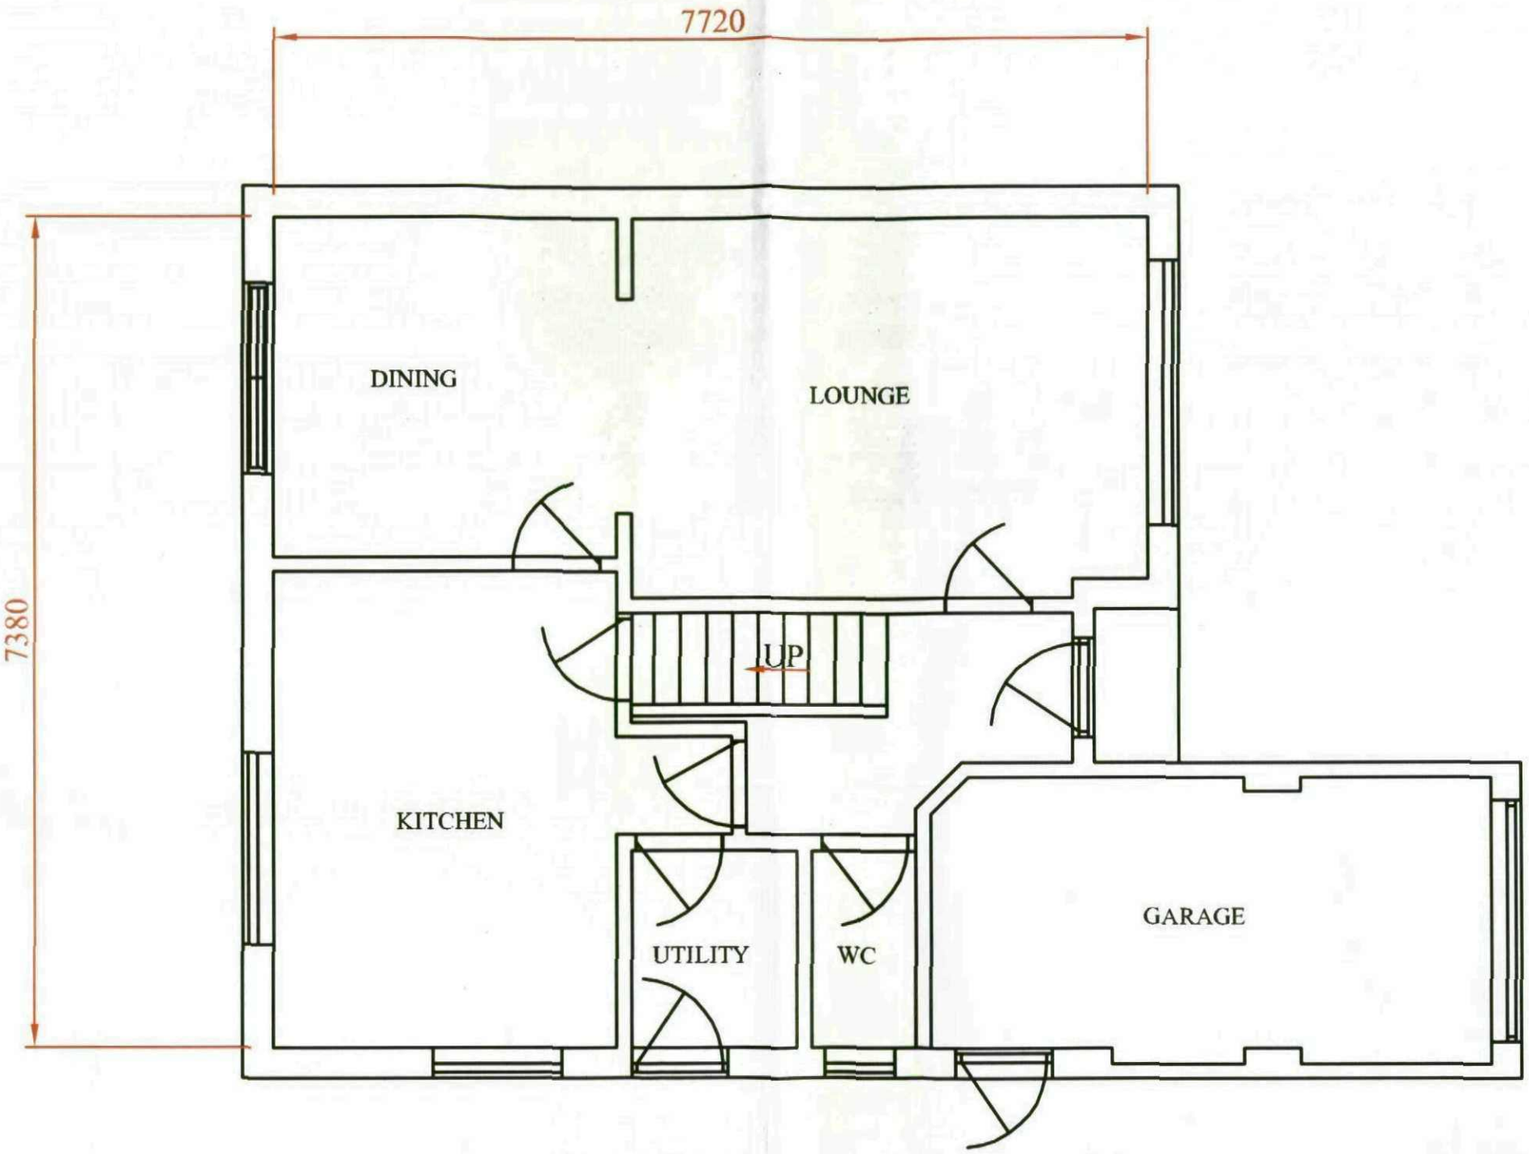


EXISTING & PROPOSED GROUND FLOOR PLAN

APEX	PROPOSED LOFT CONVERSION FOR	MR & MRS HUNTER 62 ST ANDREWS DRIVE DARTON BARNSLEY S75 5LX	DATE 7/7/11 DRG REF 067 SHEET 1 SCALE 1:75

PDF Created with deskPDF PDF Writer - Trial :: http://www.docudesk.com

BACK

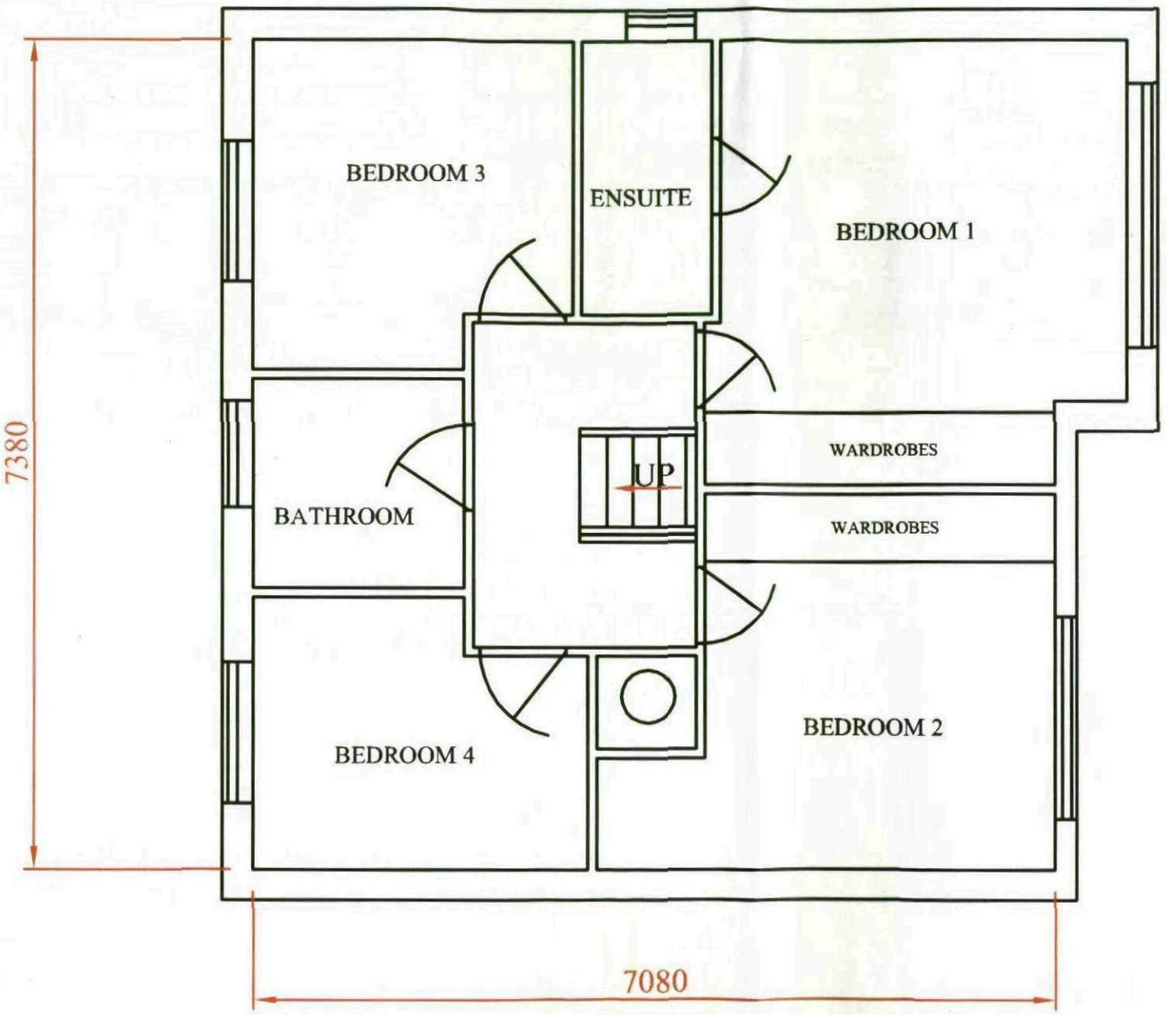


FRONT

EXISTING FIRST FLOOR PLAN

APEX	PROPOSED LOFT CONVERSION FOR	MR & MRS HUNTER 62 ST ANDREWS DRIVE DARTON BARNSLEY S75 5LX	DATE 7/7/11 DRG REF 067 SHEET 2 SCALE 1:75

PDF Created with deskPDF PDF Writer - Trial :: http://www.docudesk.com

EXISTING STAIRS
TO FIRST FLOOR
UNCHANGED

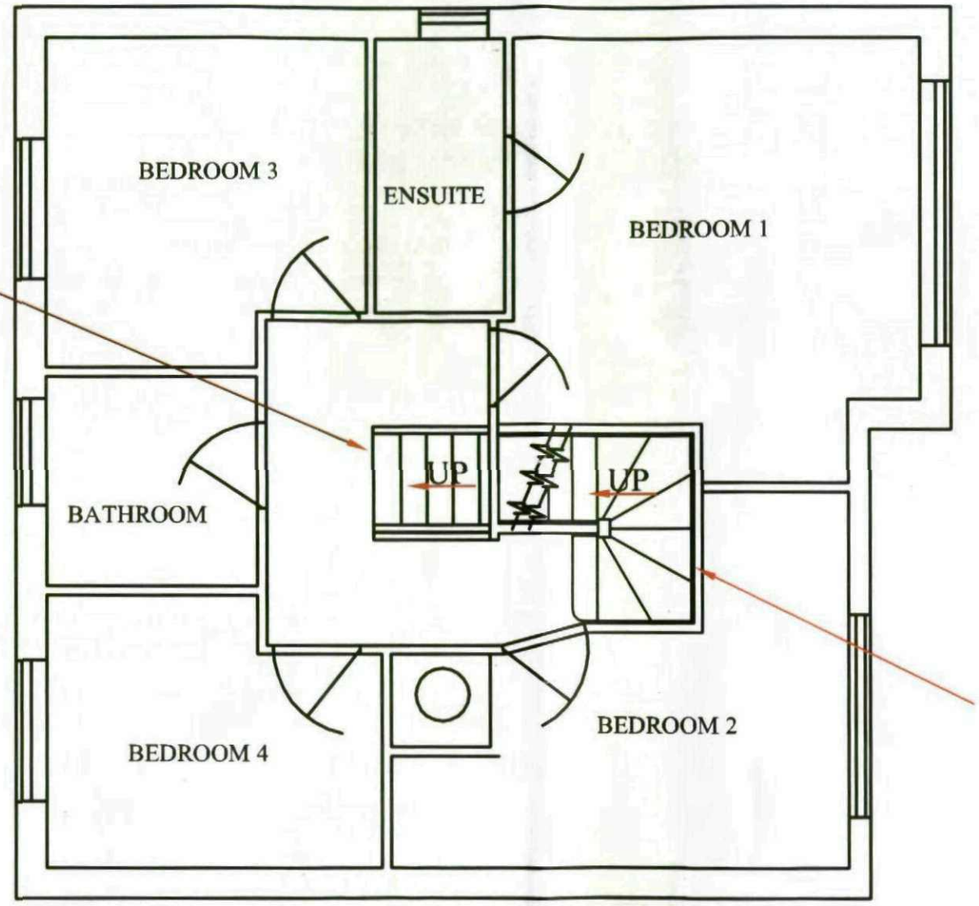

BACK

FRONT

NEW STAIRS TO LOFT

PROPOSED FIRST FLOOR PLAN

APEX	PROPOSED LOFT CONVERSION FOR	MR & MRS HUNTER 62 ST ANDREWS DRIVE DARTON BARNSLEY S75 5LX	DATE 7/7/11 DRG REF 067 SHEET 5 SCALE 1:75

PDF Created with deskPDF PDF Writer - Trial :: http://www.docudesk.com