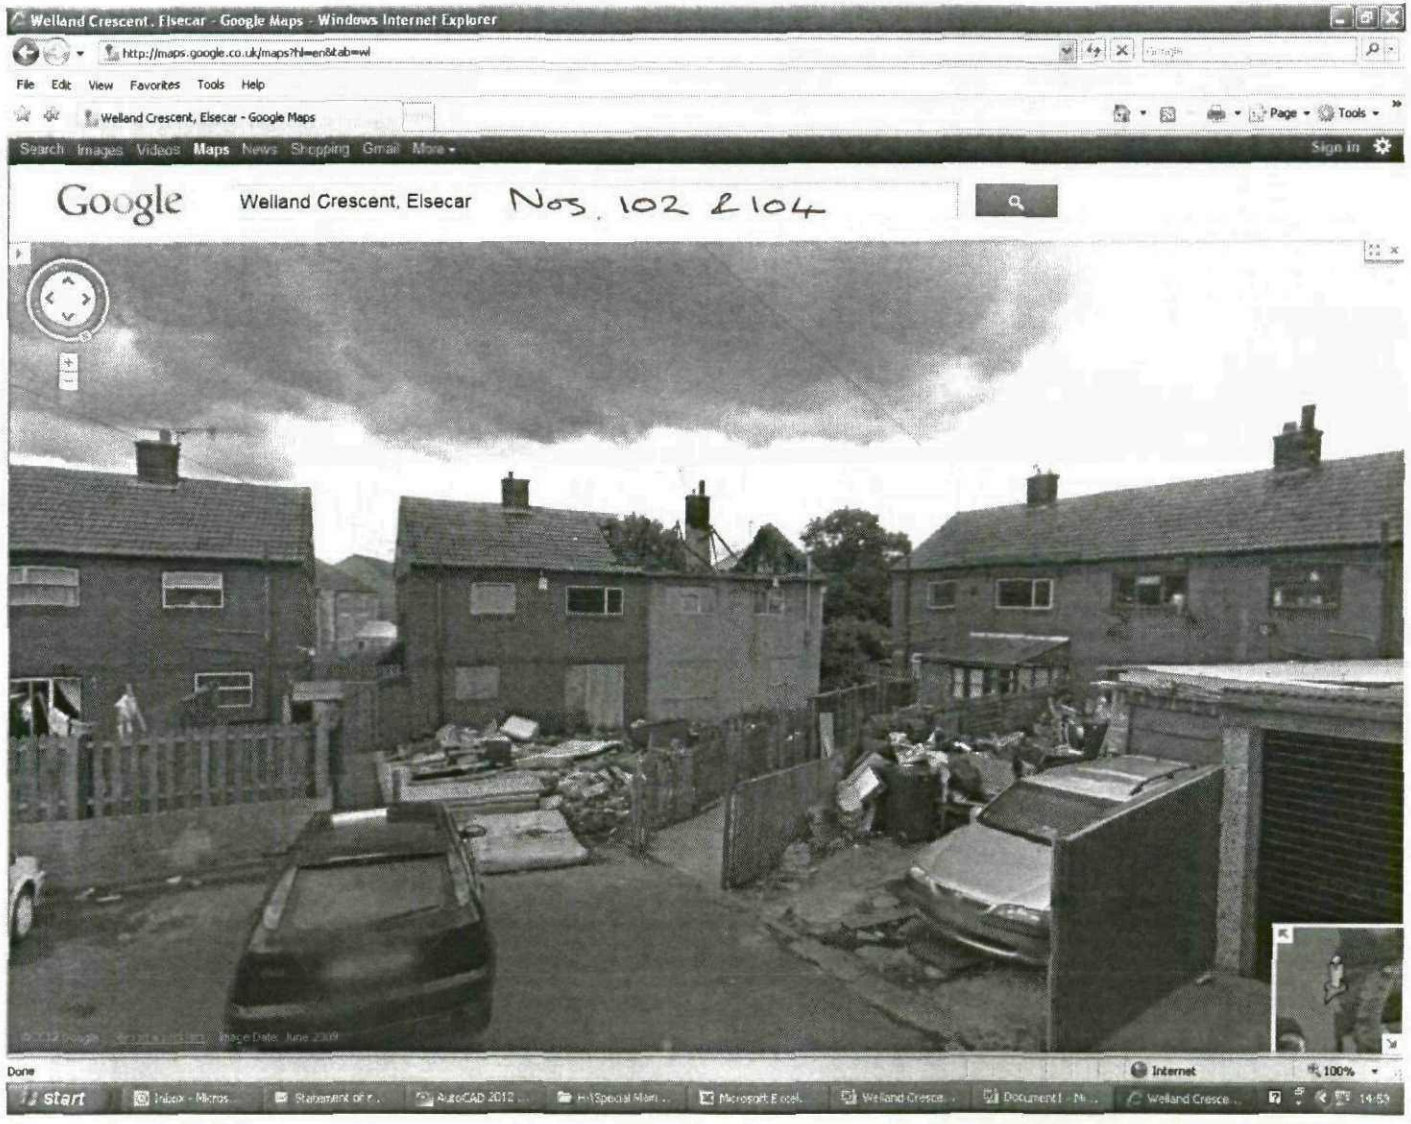

Welland Crescent, Elsecar - Google Maps - Windows Internet Explorer
http://maps.google.co.uk/maps?hl=en&tab=wl
File Edit View Favorites Tools Help
Welland Crescent, Elsecar - Google Maps
Search Images Videos Maps News Shopping Gmail More
Sign in
Google
Welland Crescent, Elsecar Nos. 46 & 48
Done
Internet
100%
start


Welland Crescent, Elsecar - Google Maps - Windows Internet Explorer
http://maps.google.co.uk/maps?hl=en&tab=wl
File Edit View Favorites Tools Help
Welland Crescent, Elsecar - Google Maps
Page Tools
Search Images Videos Maps News Shopping Gmail More
Sign In
Google
Welland Crescent, Elsecar
Nos. 102 & 104
Done
Internet
100%
start
14:59



BARNSLEY
Metropolitan Borough Council
Highways & Engineering

Proposed Demolition
46,48,102 and 104 Welland Crescent, Elsecar

Scale	1 : 1250	
Drawn	ELP	Date April 2012
Checked		File 54/30

D.A. Richardson BSc., M.C.I.O.B., M.I.H.T.
Assistant Director, Highways, Engineering & Waste Management
PO Box 601, Barnsley,
S70 9FA.
Tel. (01226) 773555 Fax. (01226) 772110

Drawing No. M/1323/164