A category tree

B category tree

C category tree

U category tree

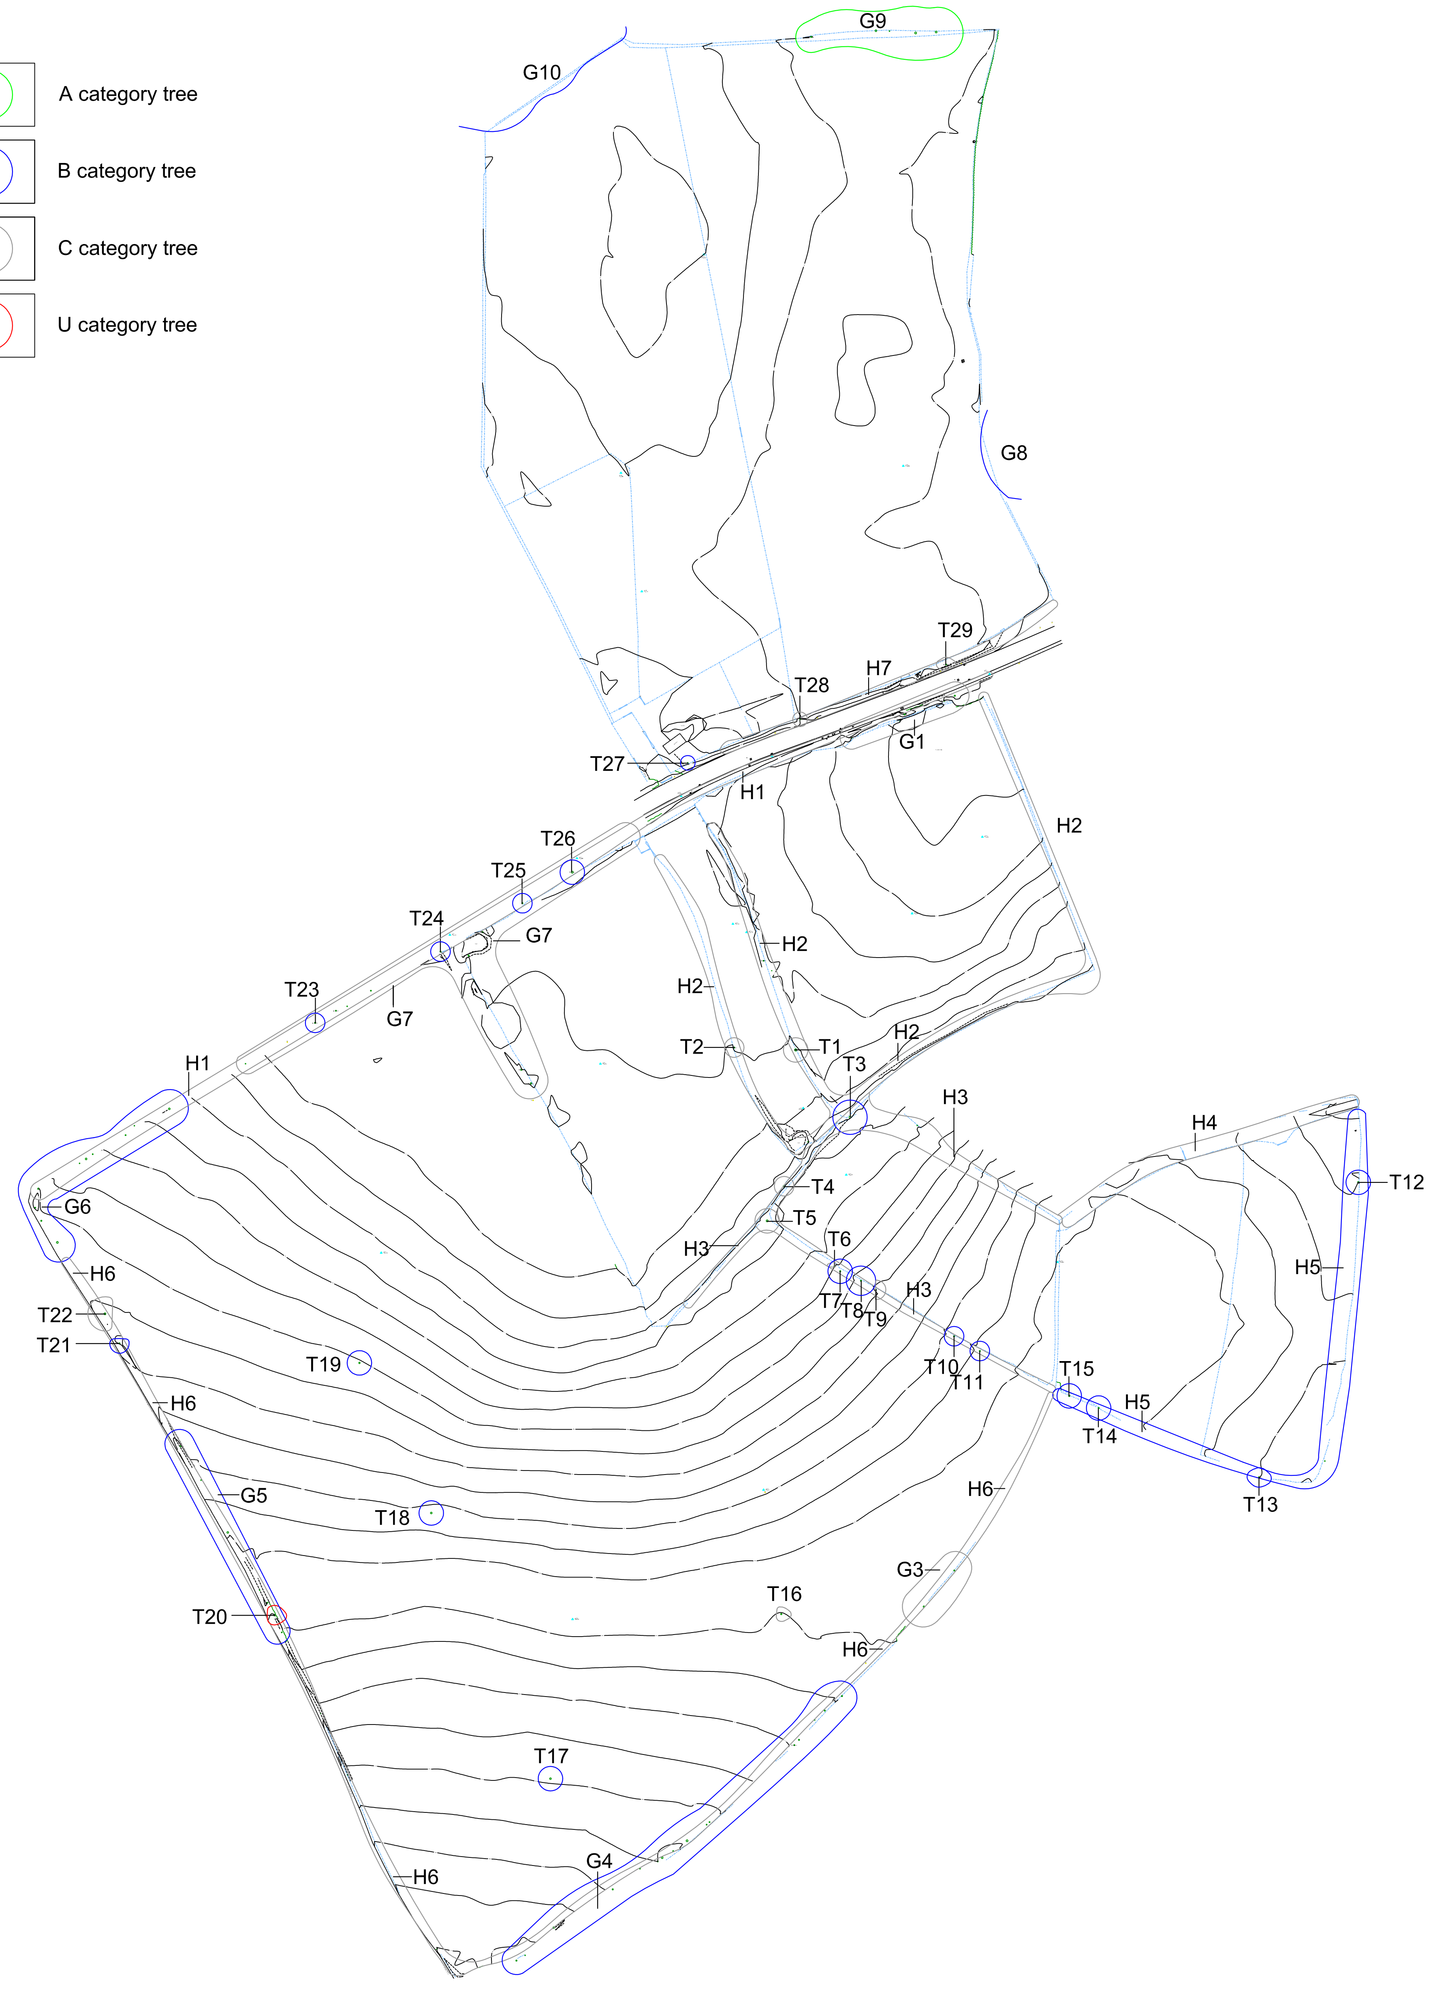

Tree Root Protection Zones

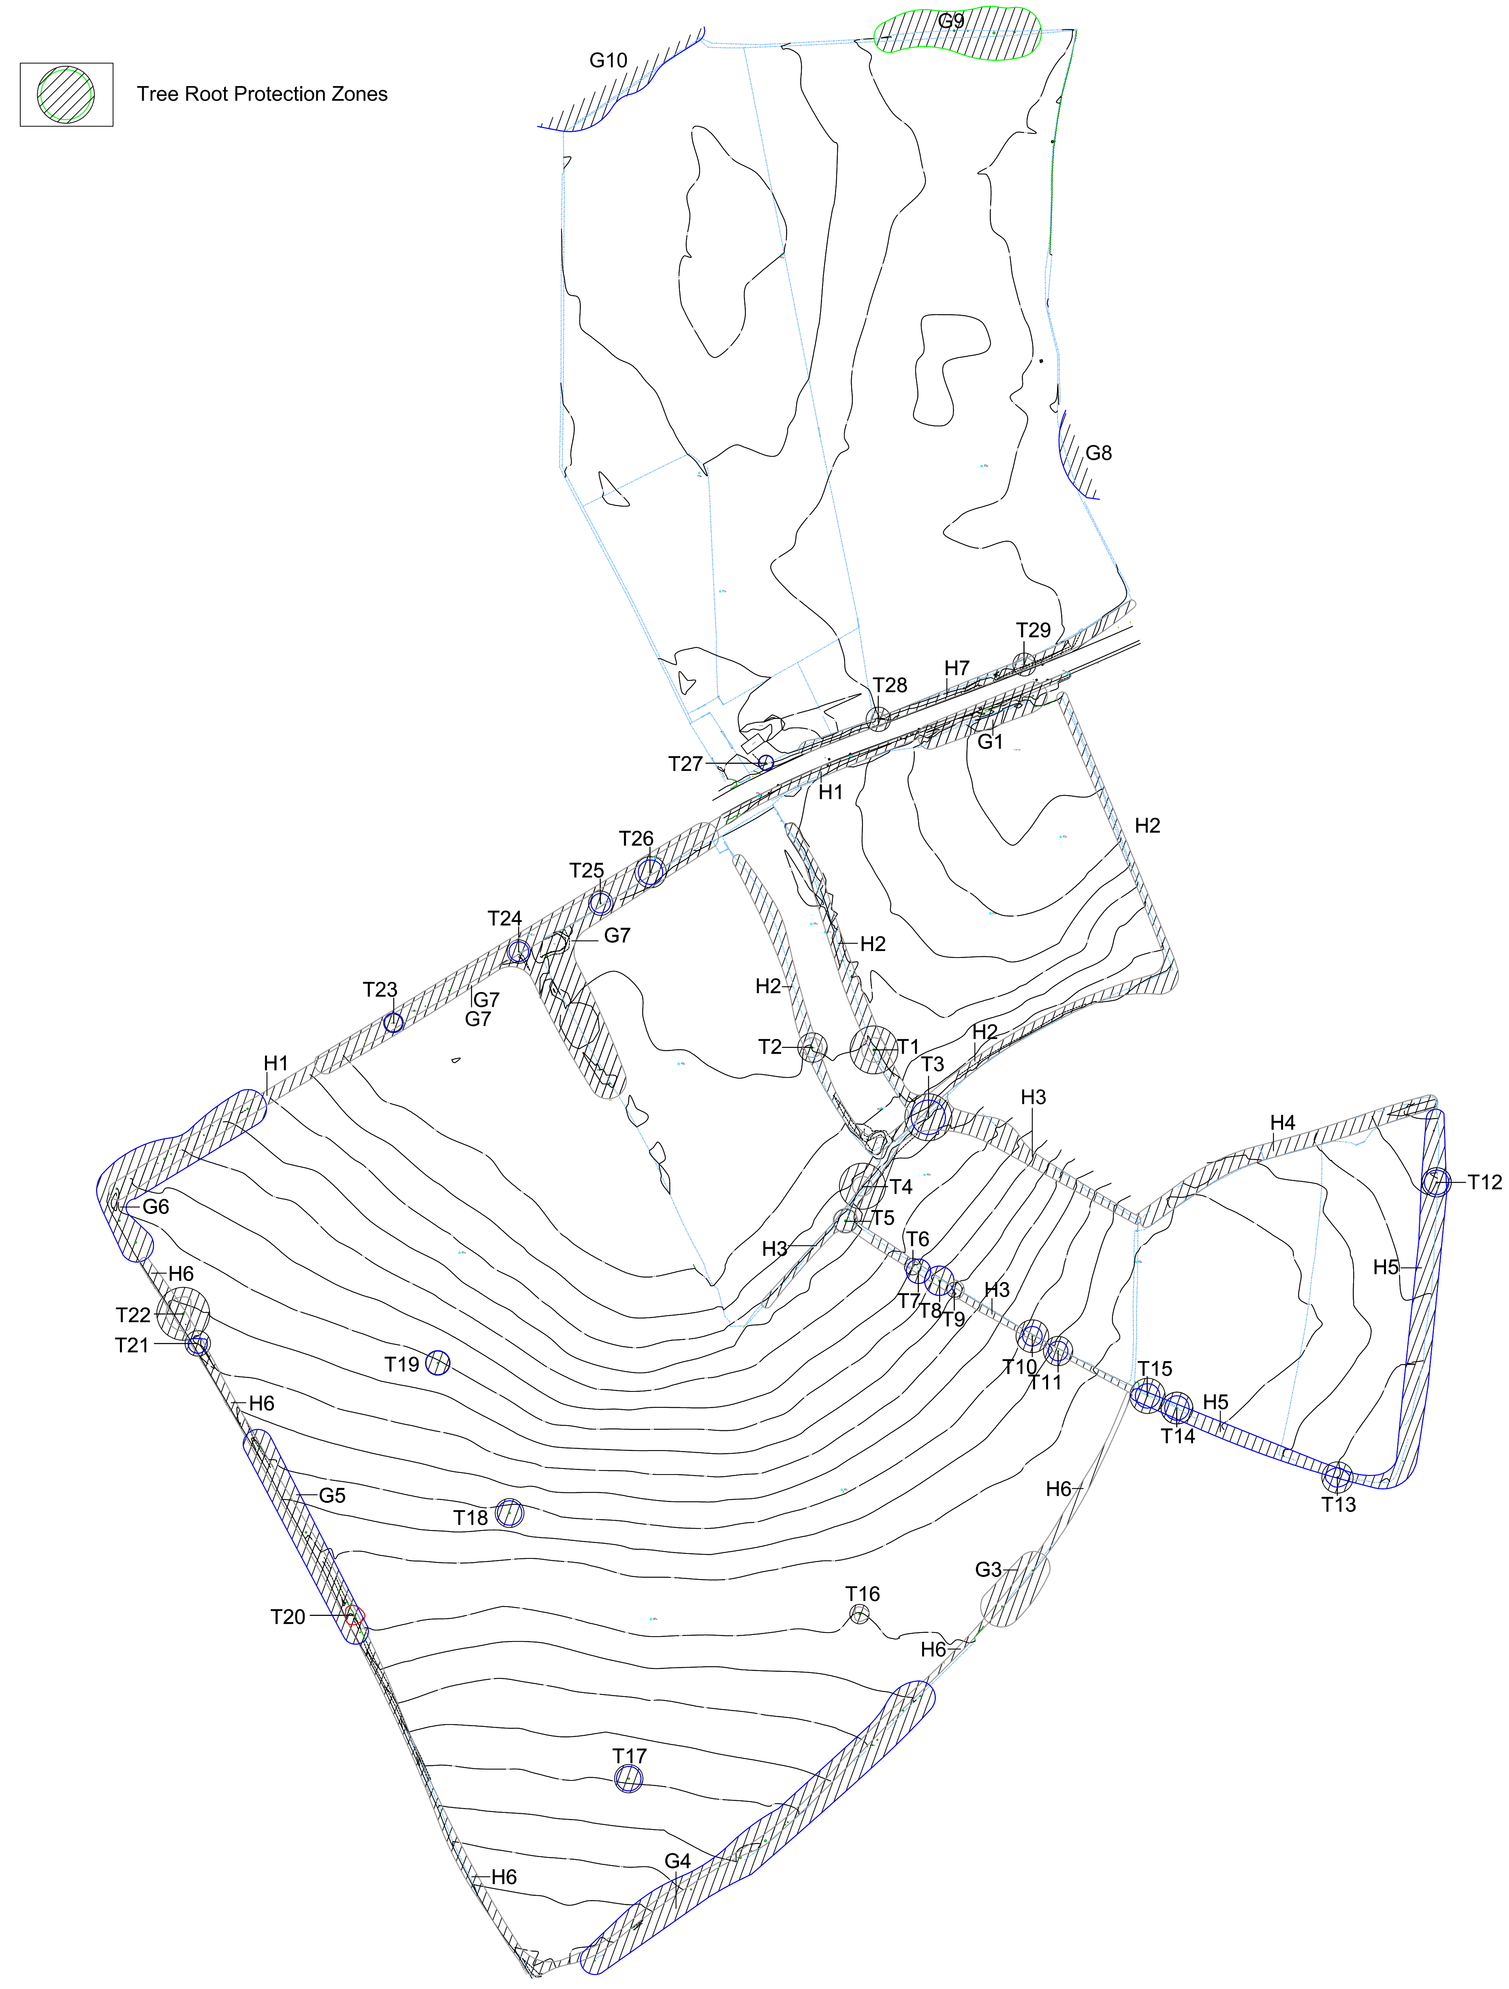

No dimension to be scaled from this drawing
©Copyright reserved

Date

Rev

Landscape Architecture
Arboriculture

1st Floor, Building 2
Wharf Business Centre
Lower Wharf Street
Ashton-under-Lyne
Lancs OL6 7PB

Tel: 0161-308 3765
E-mail: info@trevorbridge.co.uk

Project
LEE LANE, BARNSLEY

STRATEGIC LAND GROUP LIMITED

Title
TREE SURVEY

Date	Scale(s)	Dwg no	Rev
July 12	1:1250 @ A0	4242.01	

Dwn DF/ JW | Chkd