


Notes:
PLANNING DRAWINGS, NOT TO BE USED FOR BUILDING REGULATIONS OR CONSTRUCTION PURPOSES


Revision:--
Revision List:

Project Name: The Laithe, Haigh Lane
Drawing Title: Sections - Proposed
Drawing Number: 1049/TP/007
Scale: 1:100@A3

Date: Feb 12

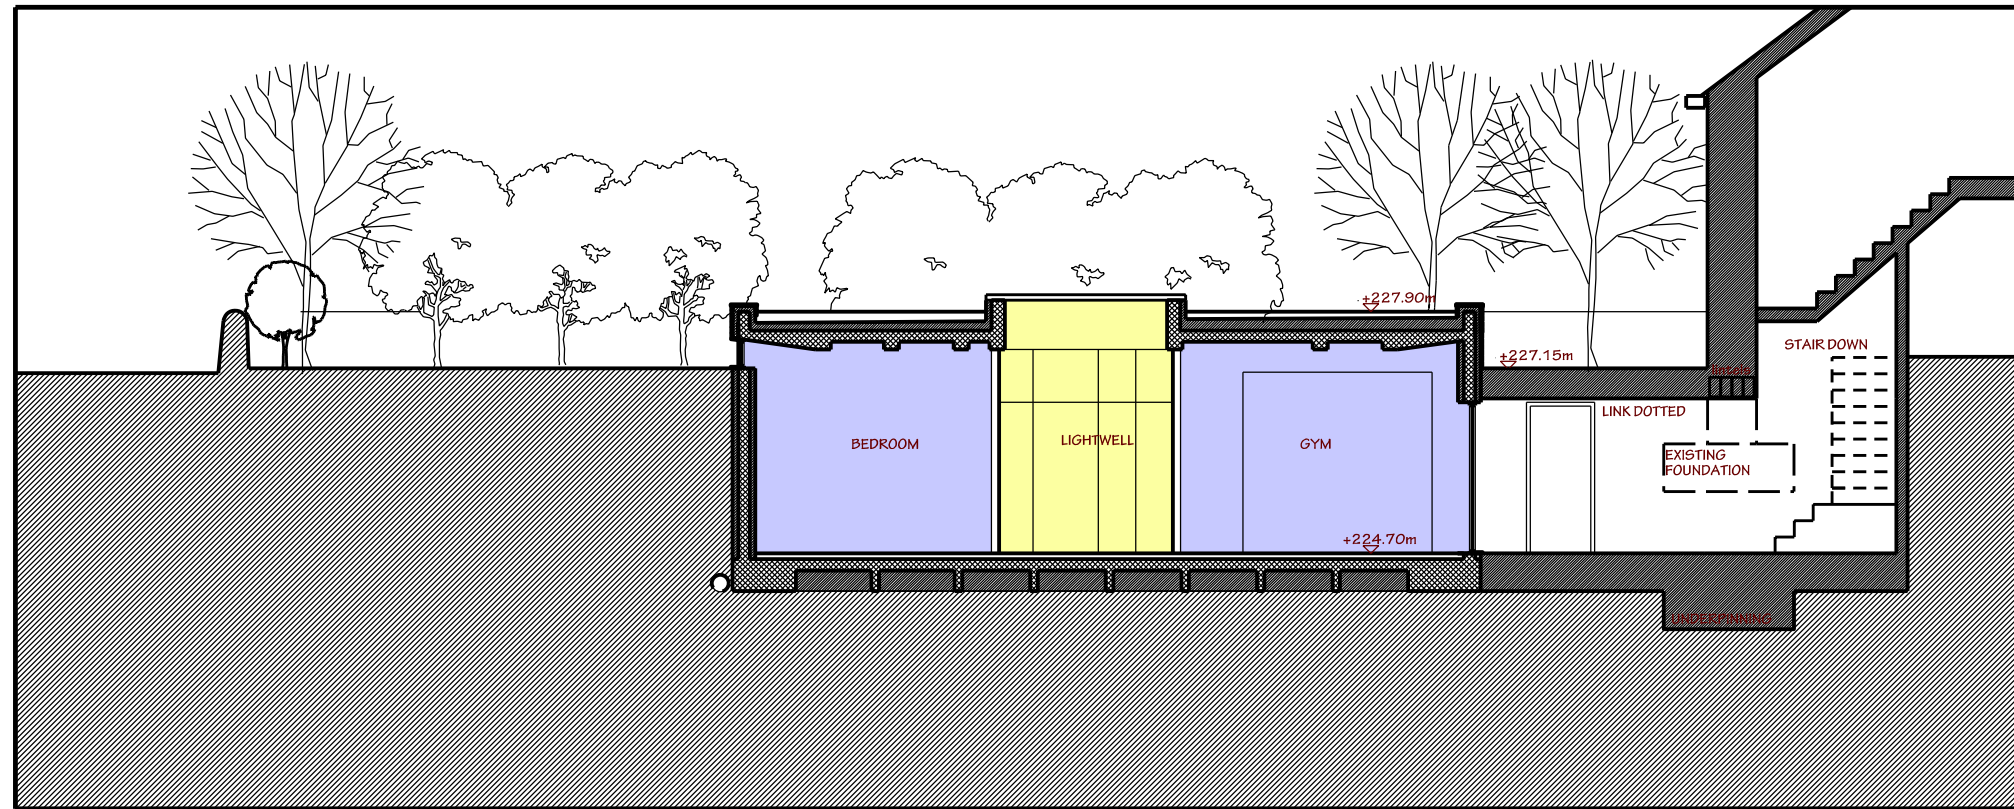

Section AA

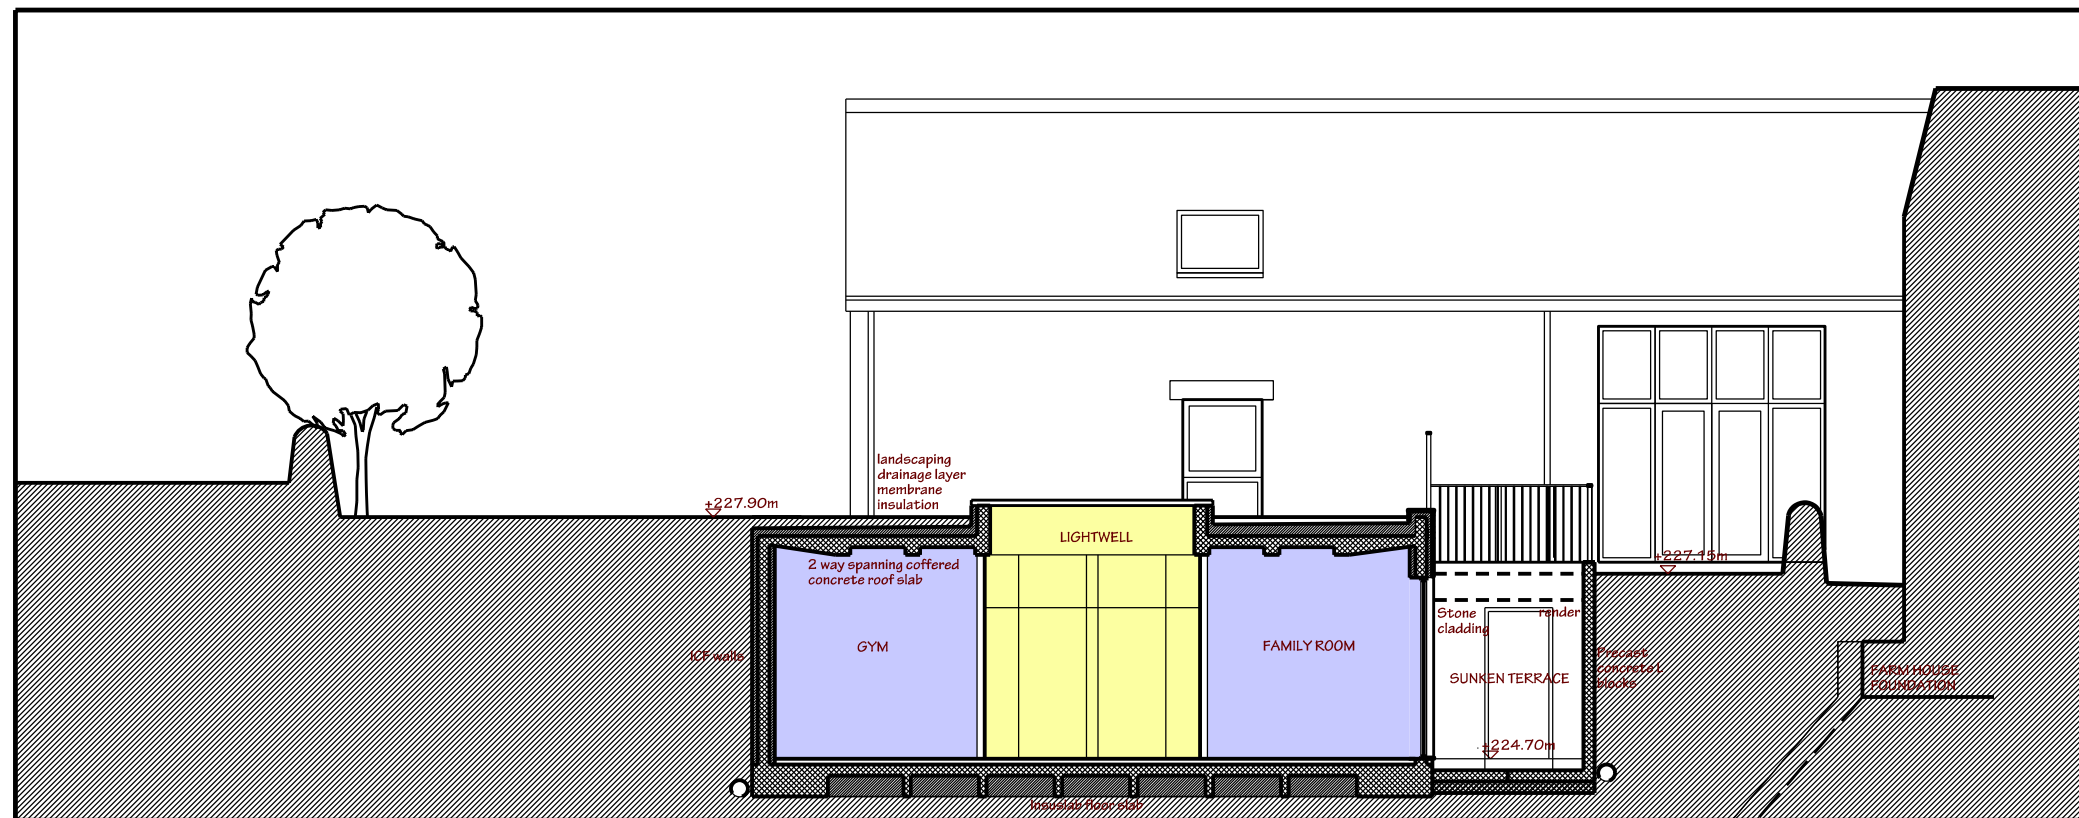

Section BB