
A3
ORIGINAL
PLOT SIZE

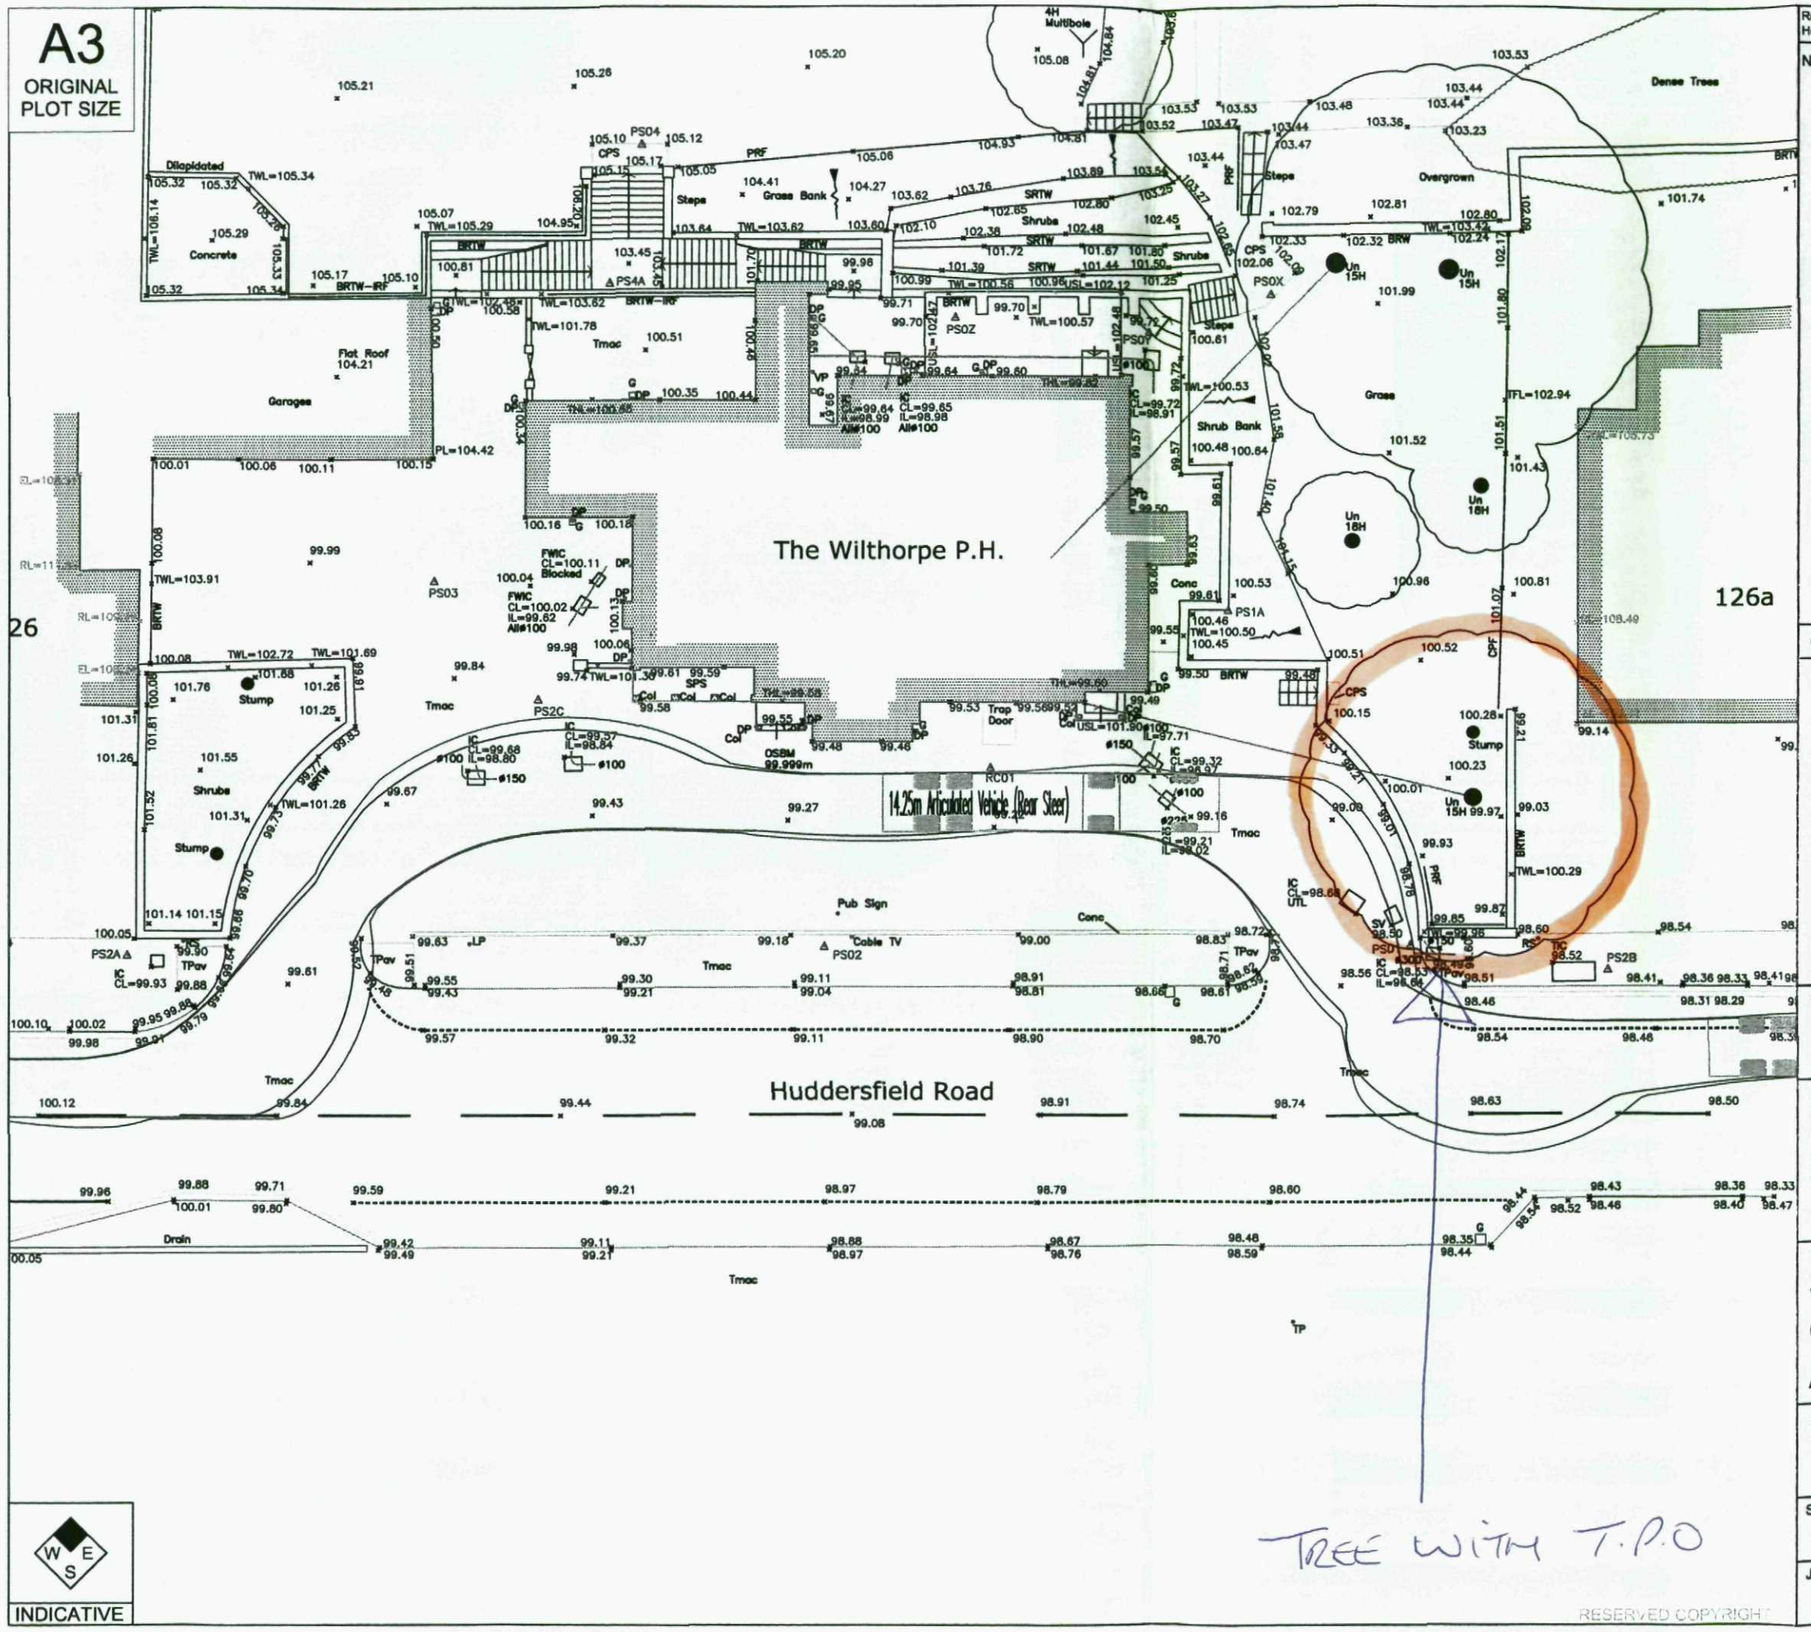

INDICATIVE

Reproduced from Ordnance Survey Superplan Data with the permission of The Controller of Her Majesty's Stationery Office. Crown Copyright - Licence No. AL100034021

NOTES:

Rev	Date	Details	Drawn by	Checked by	Approved by
-	-	-	-	-	-

Bristol
Cambridge
Cardiff
Welwyn Garden City

tpa
Transport Planning Associates

Mercury House
Broadwater Road
Welwyn Garden City
AL7 3BQ
01707 385 200
www.tpa.uk.com

CLIENT:
TESCO

PROJECT:
HUDDERSFIELD ROAD
BARNSLEY

TITLE:
SWEPT PATH ANALYSIS OF A TESCO 14.25m ARTICULATED VEHICLE

STATUS:
FOR INFORMATION

SCALE:	DATE:	DRAWN:	CHECKED:	APPROVED:
1:250	02-08-12	NH	-	NH

JOB NO:	DRAWING NO:	REVISION:
1201-36	SP02	-

RESERVED COPYRIGHT