


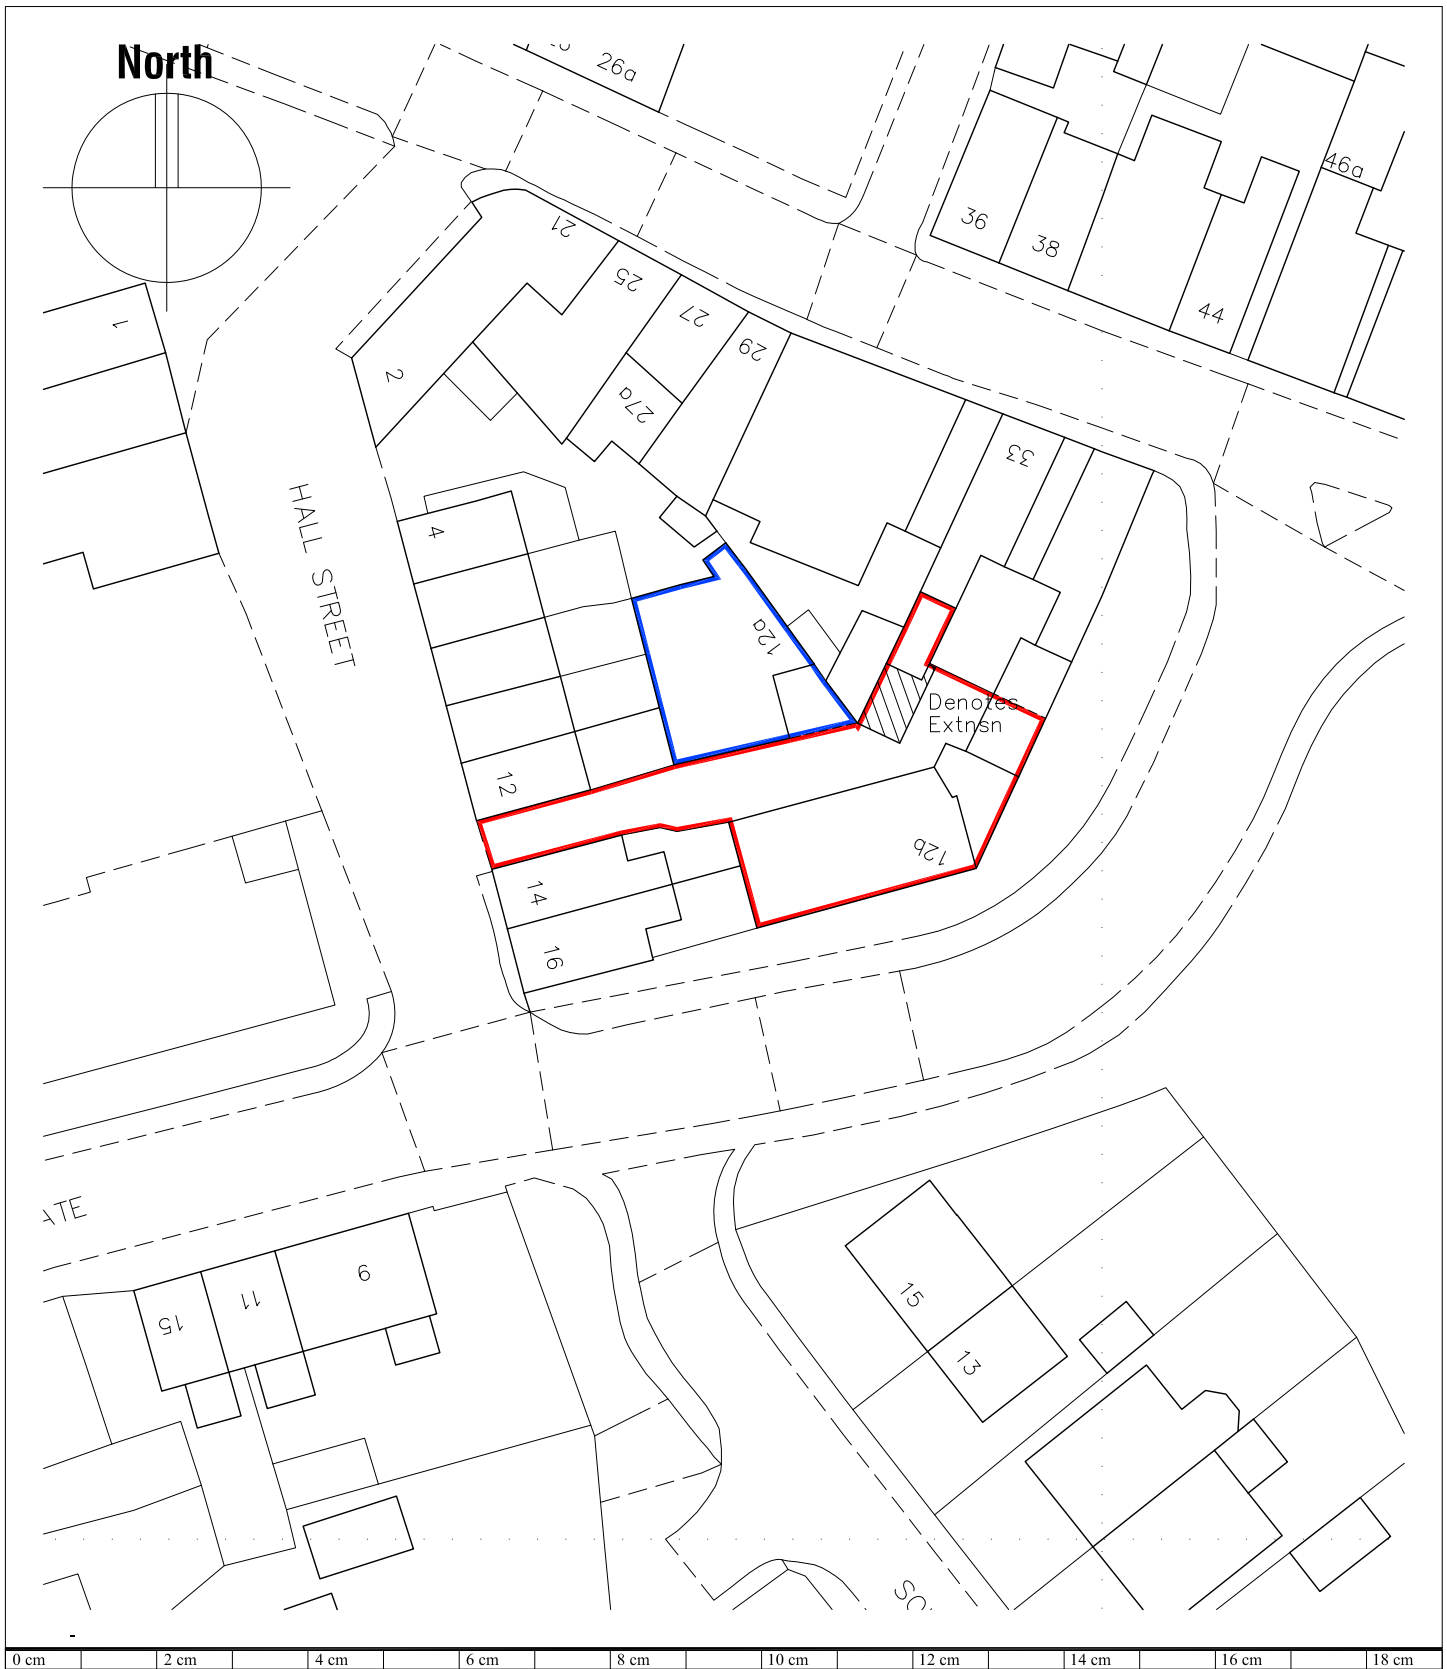

**PROPOSED EXTENSION TO
12B HALL STREET, HOYLAND,
BARNSELY, S74 9JR.**

BLOCK PLAN

JEAL
Building Design Services

JE Architectural Ltd
23 Windmill Road, Wombwell,
Barnsley, S73 8PW.
Tel: 01226 754507
Email: jealtd@btconnect.com

Ref: 202211

Date: JUNE 2023

Scale: 1:500 @ A4

Drwg No: 04

This drawing and the copyright is the Architectural Company's property and maybe used or reproduced only by agreement. All Dimensions in Millimetres Unless specified otherwise and subject to verification on site.