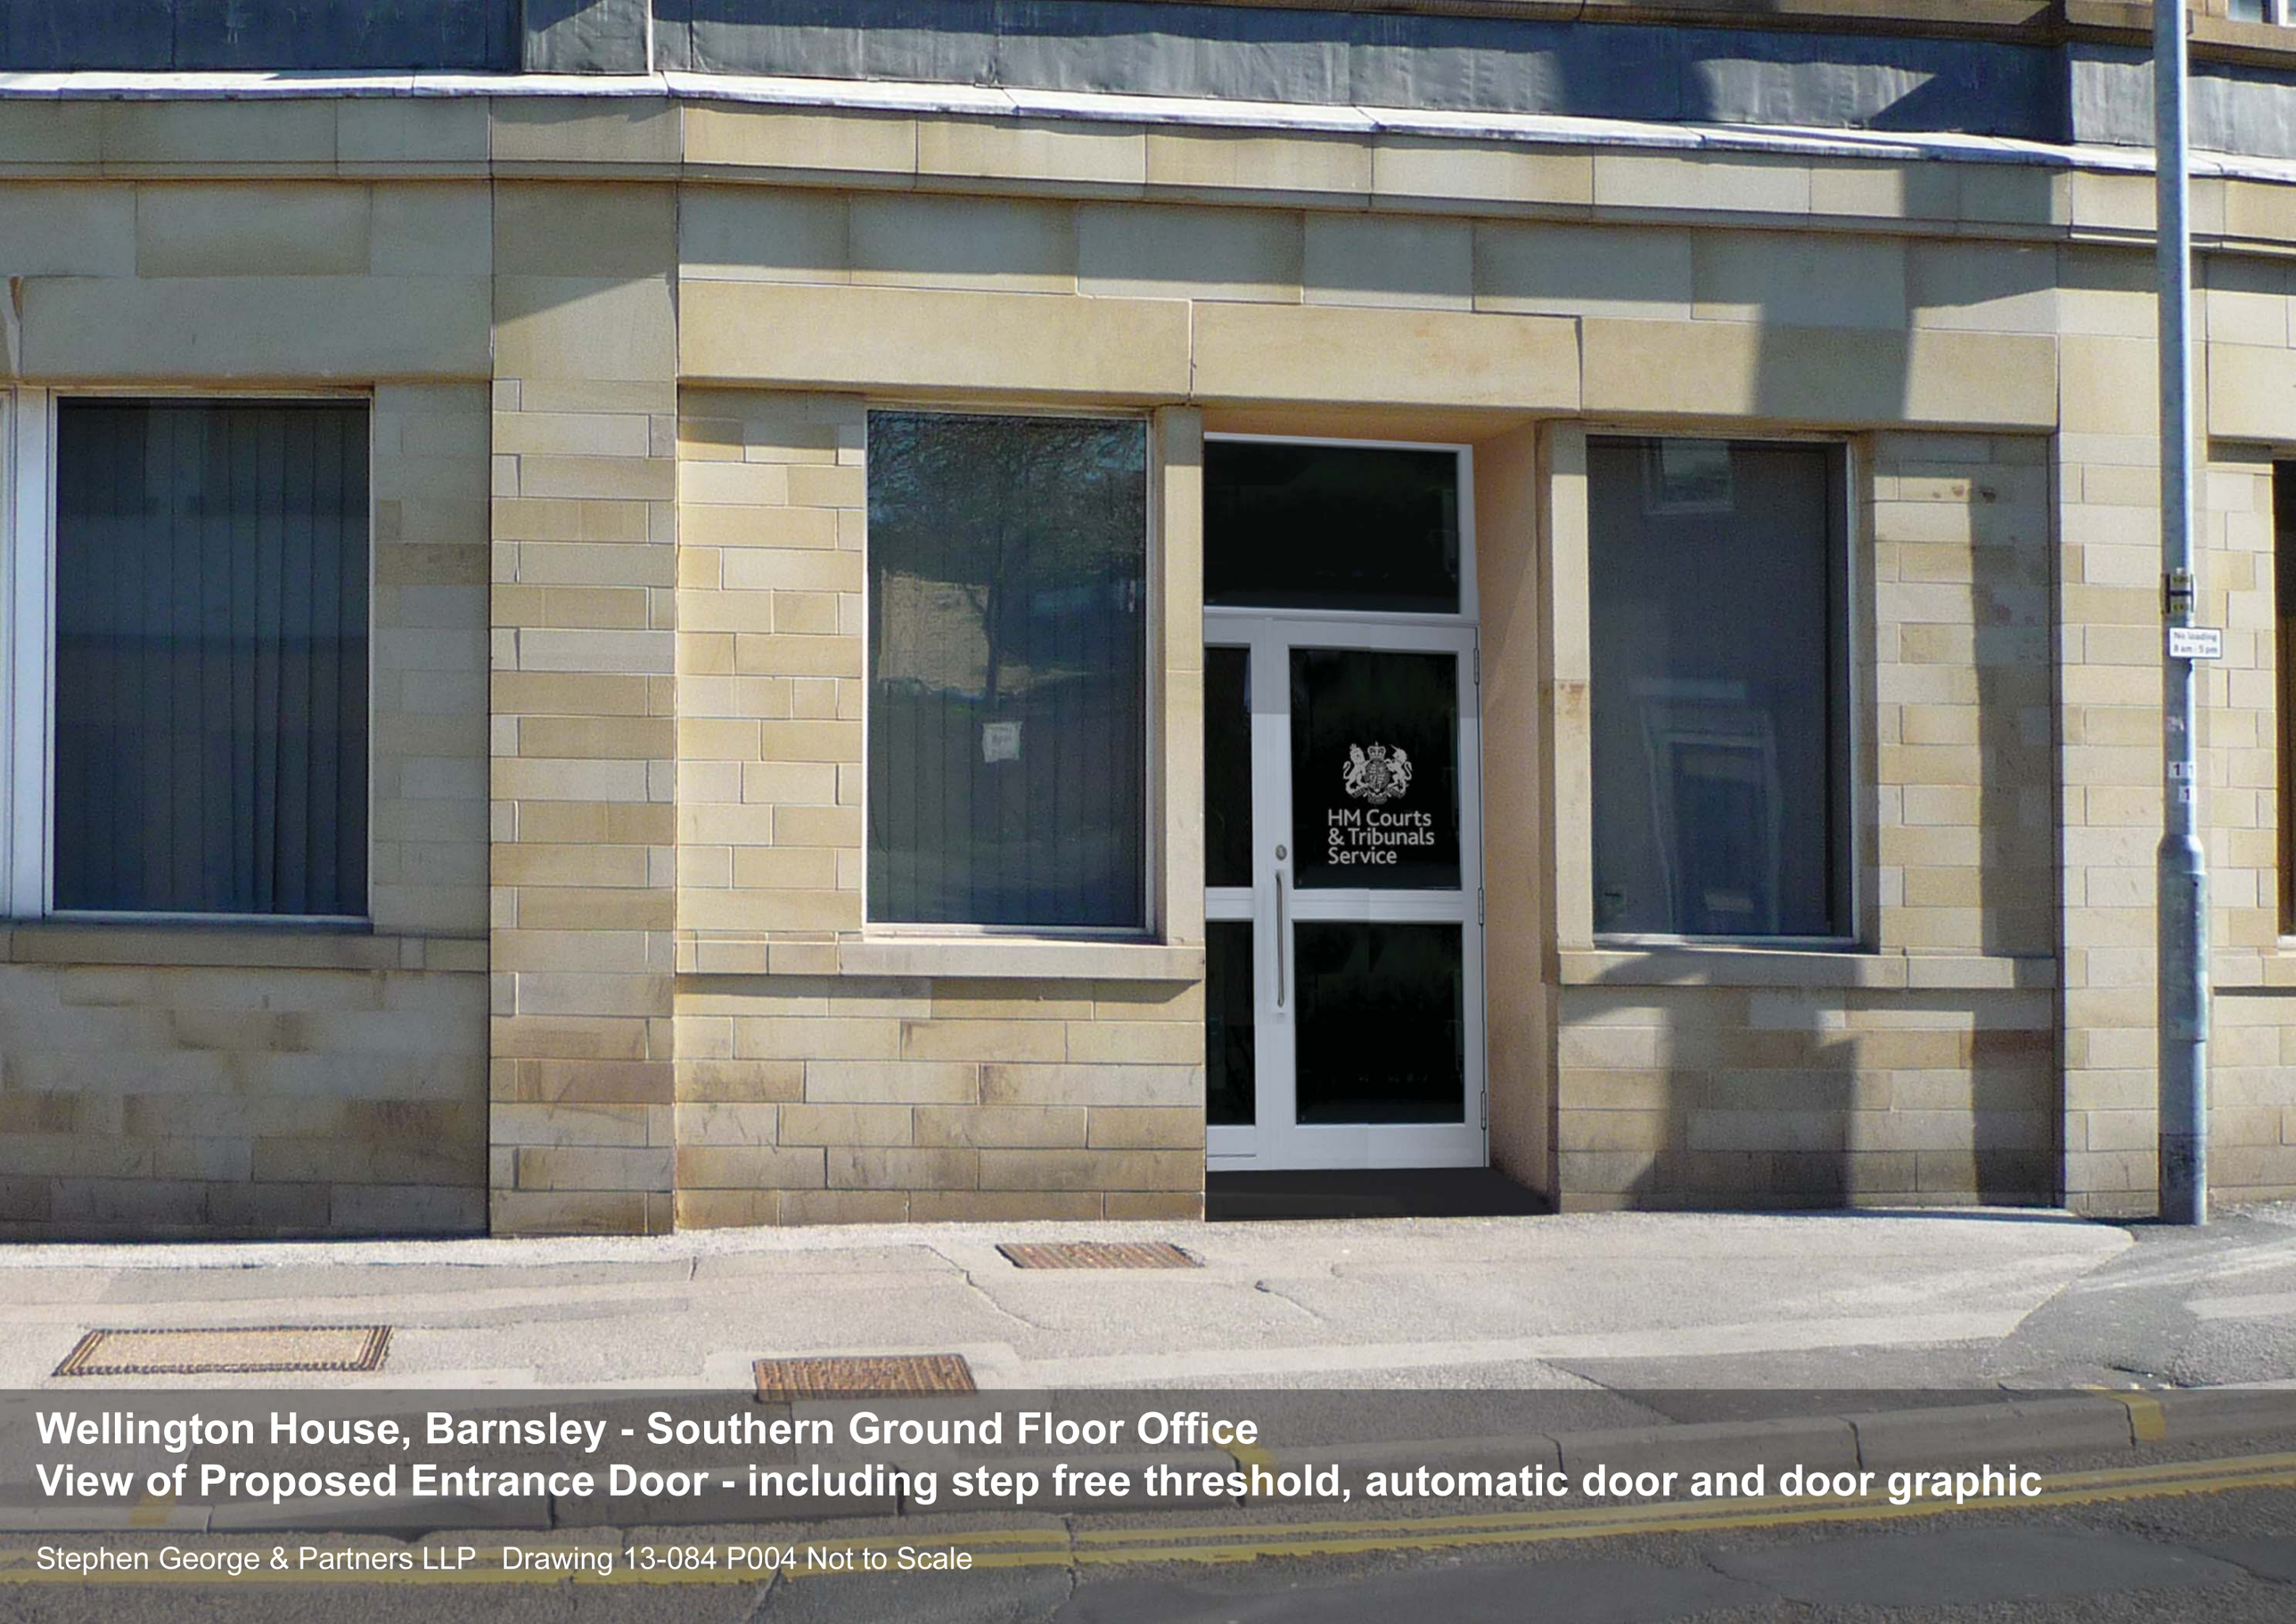


Wellington House, Barnsley - Southern Ground Floor Office
View of Proposed Entrance Door - including step free threshold, automatic door and door graphic

Stephen George & Partners LLP Drawing 13-084 P004 Not to Scale