



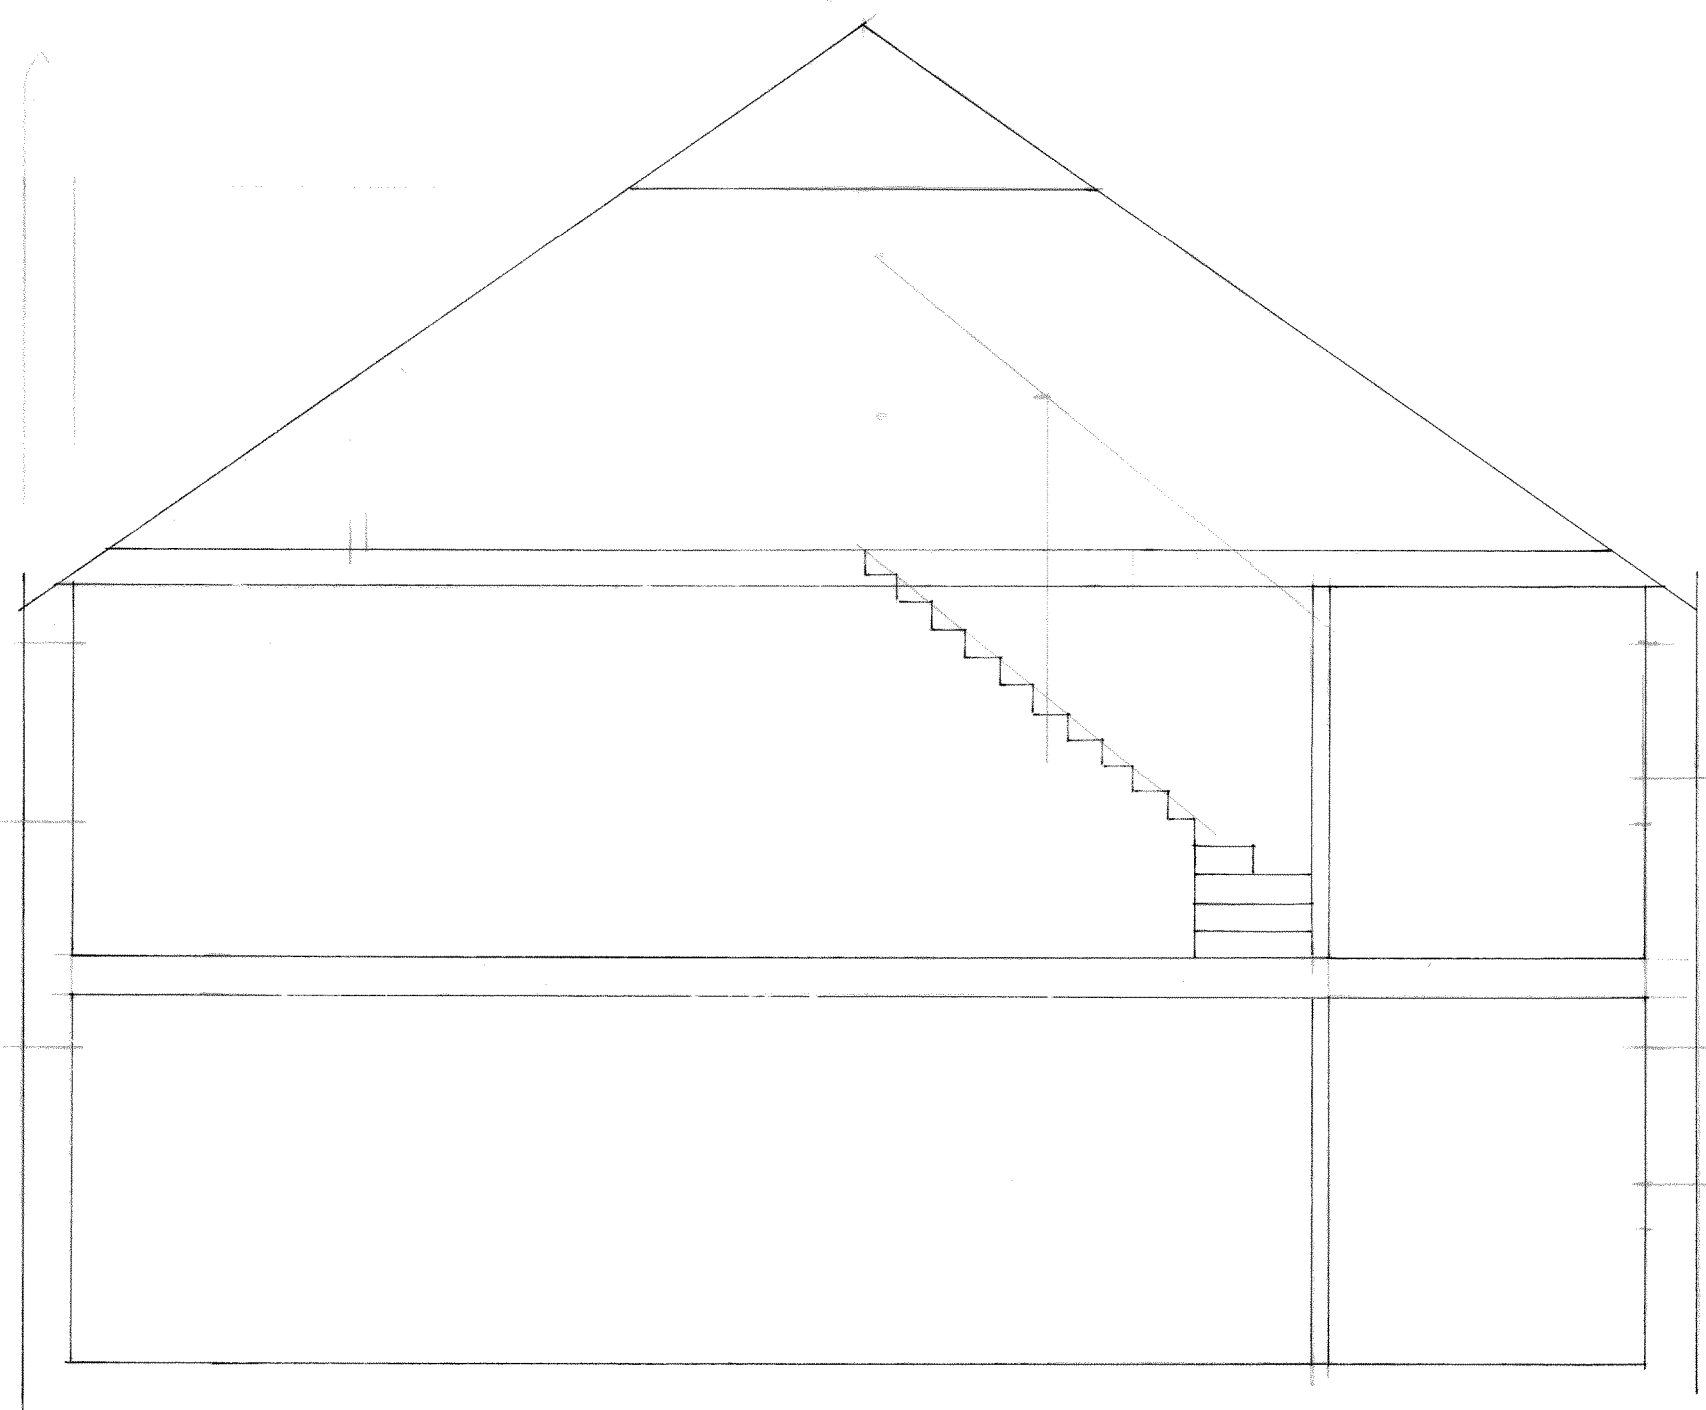


SECTION

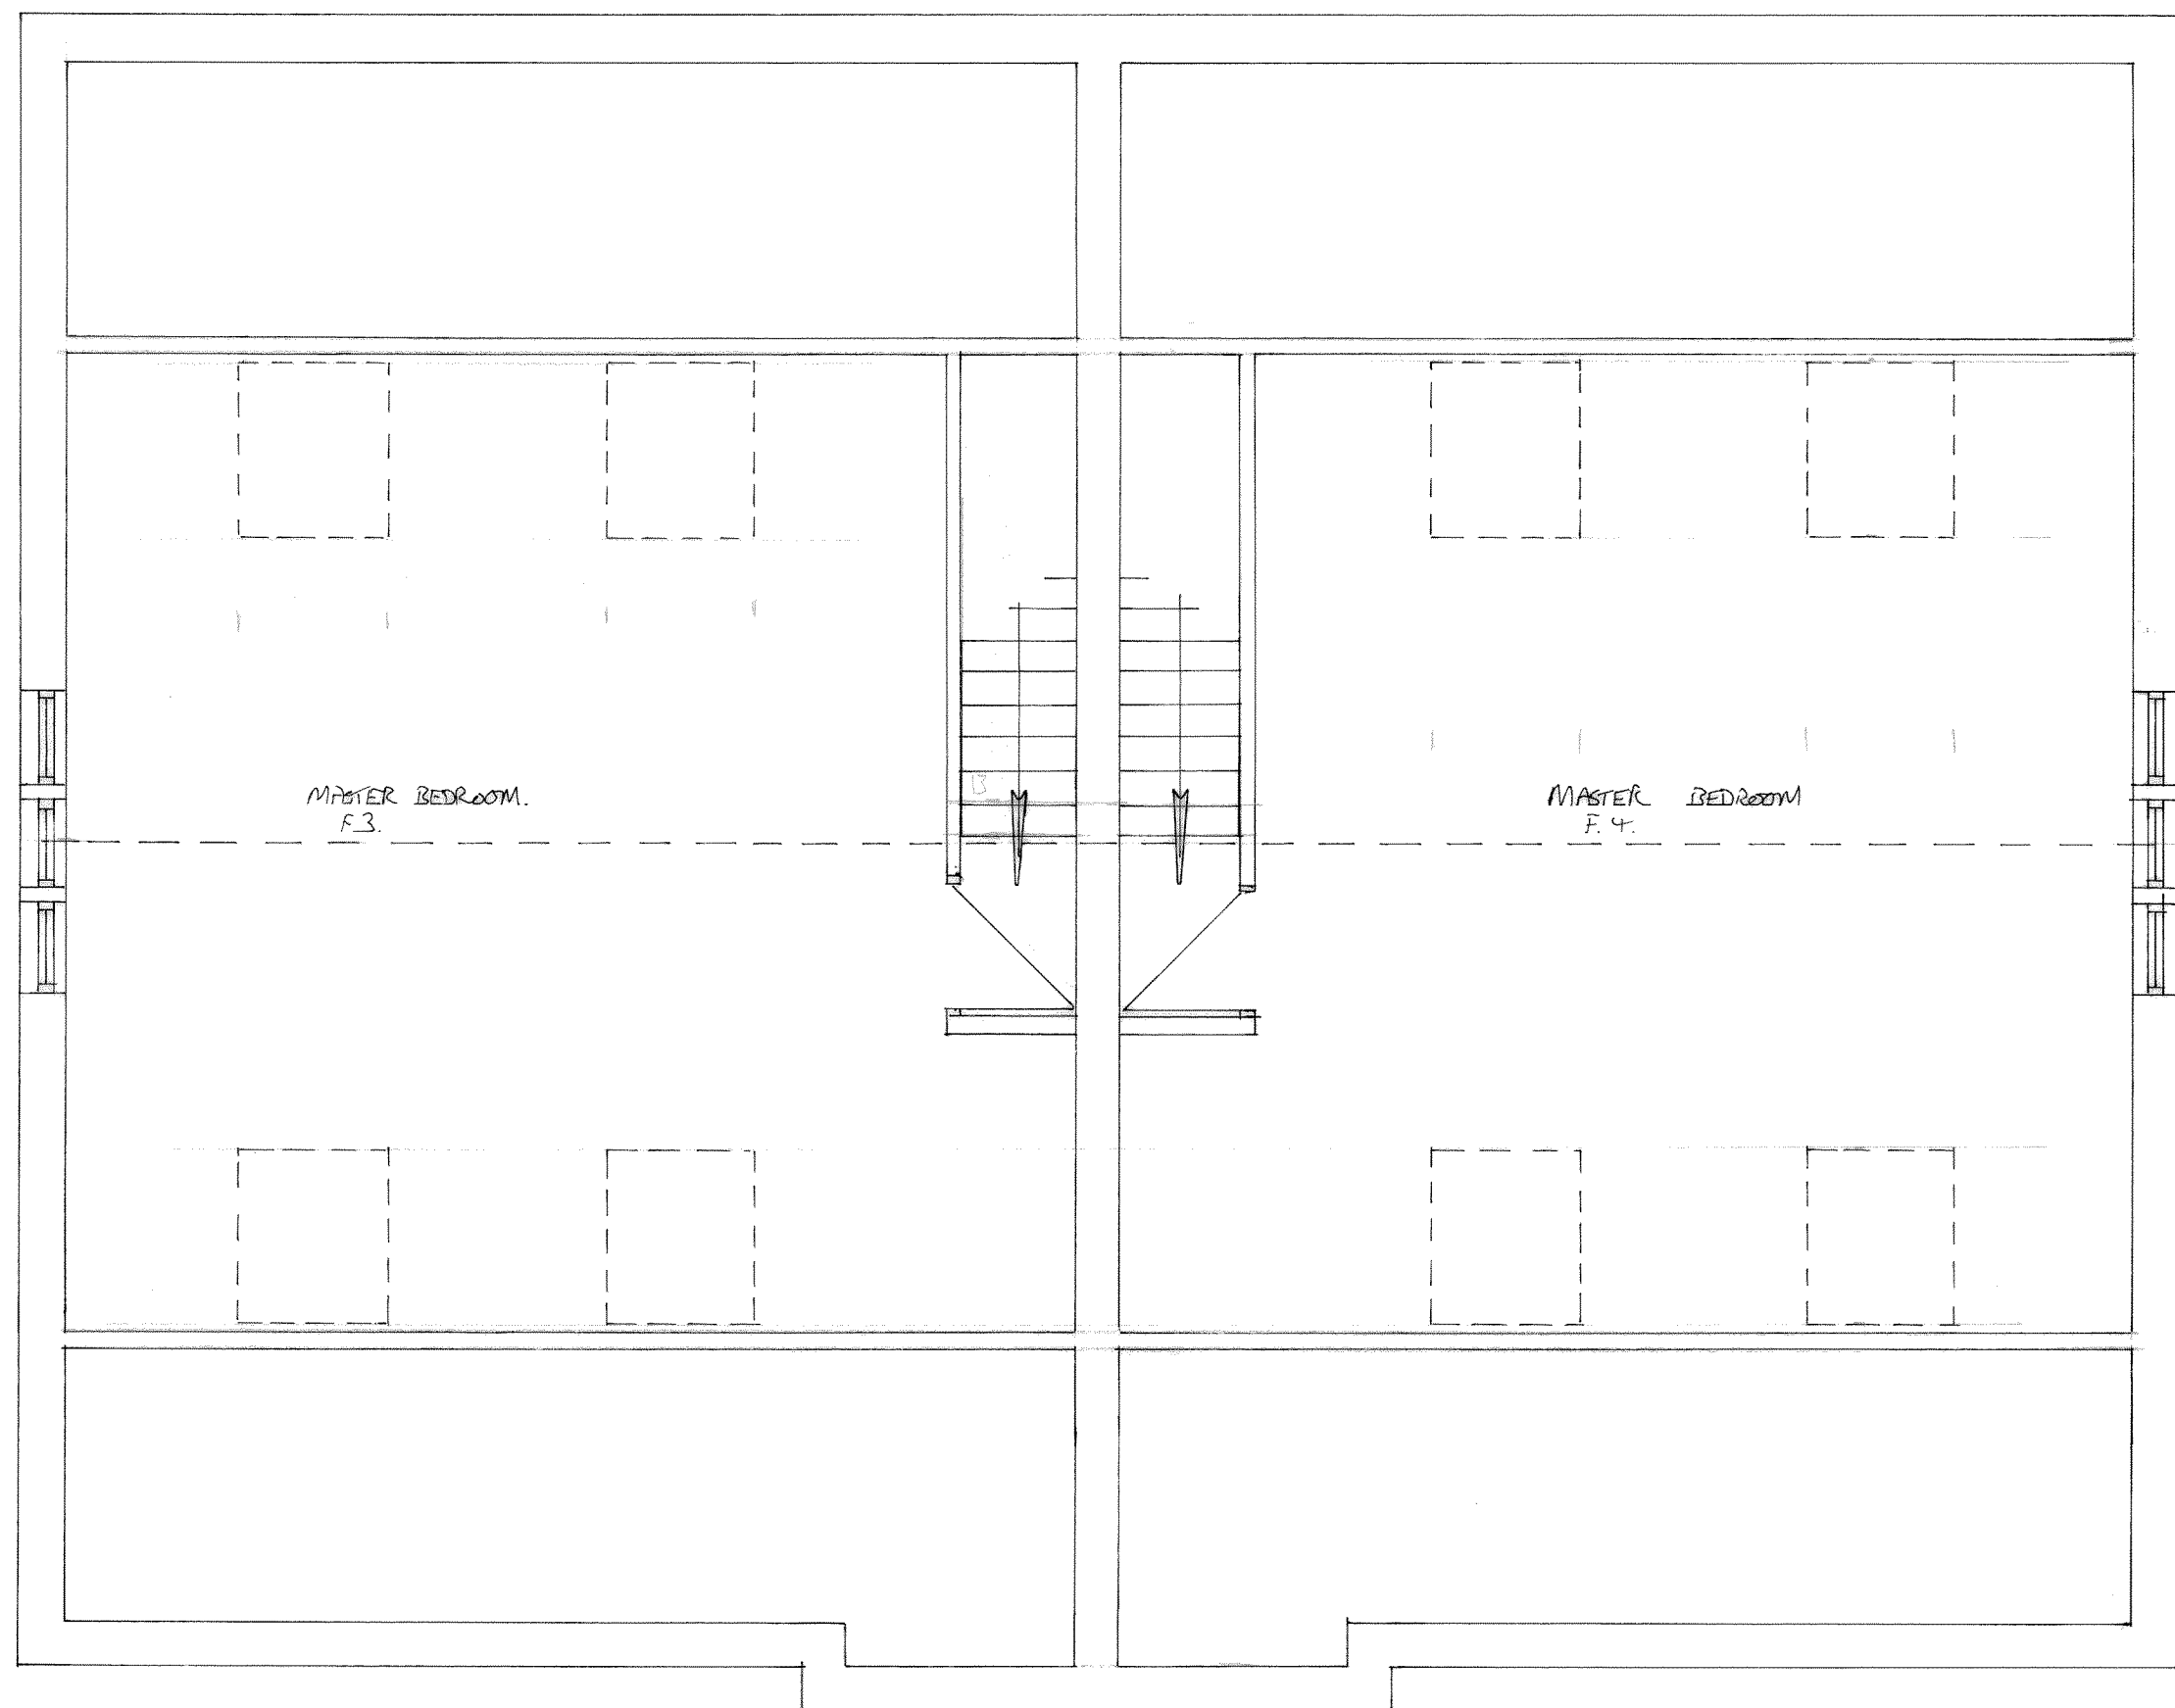

LOFT PLAN AS PROPOSED

BLOCK PLAN 1:500

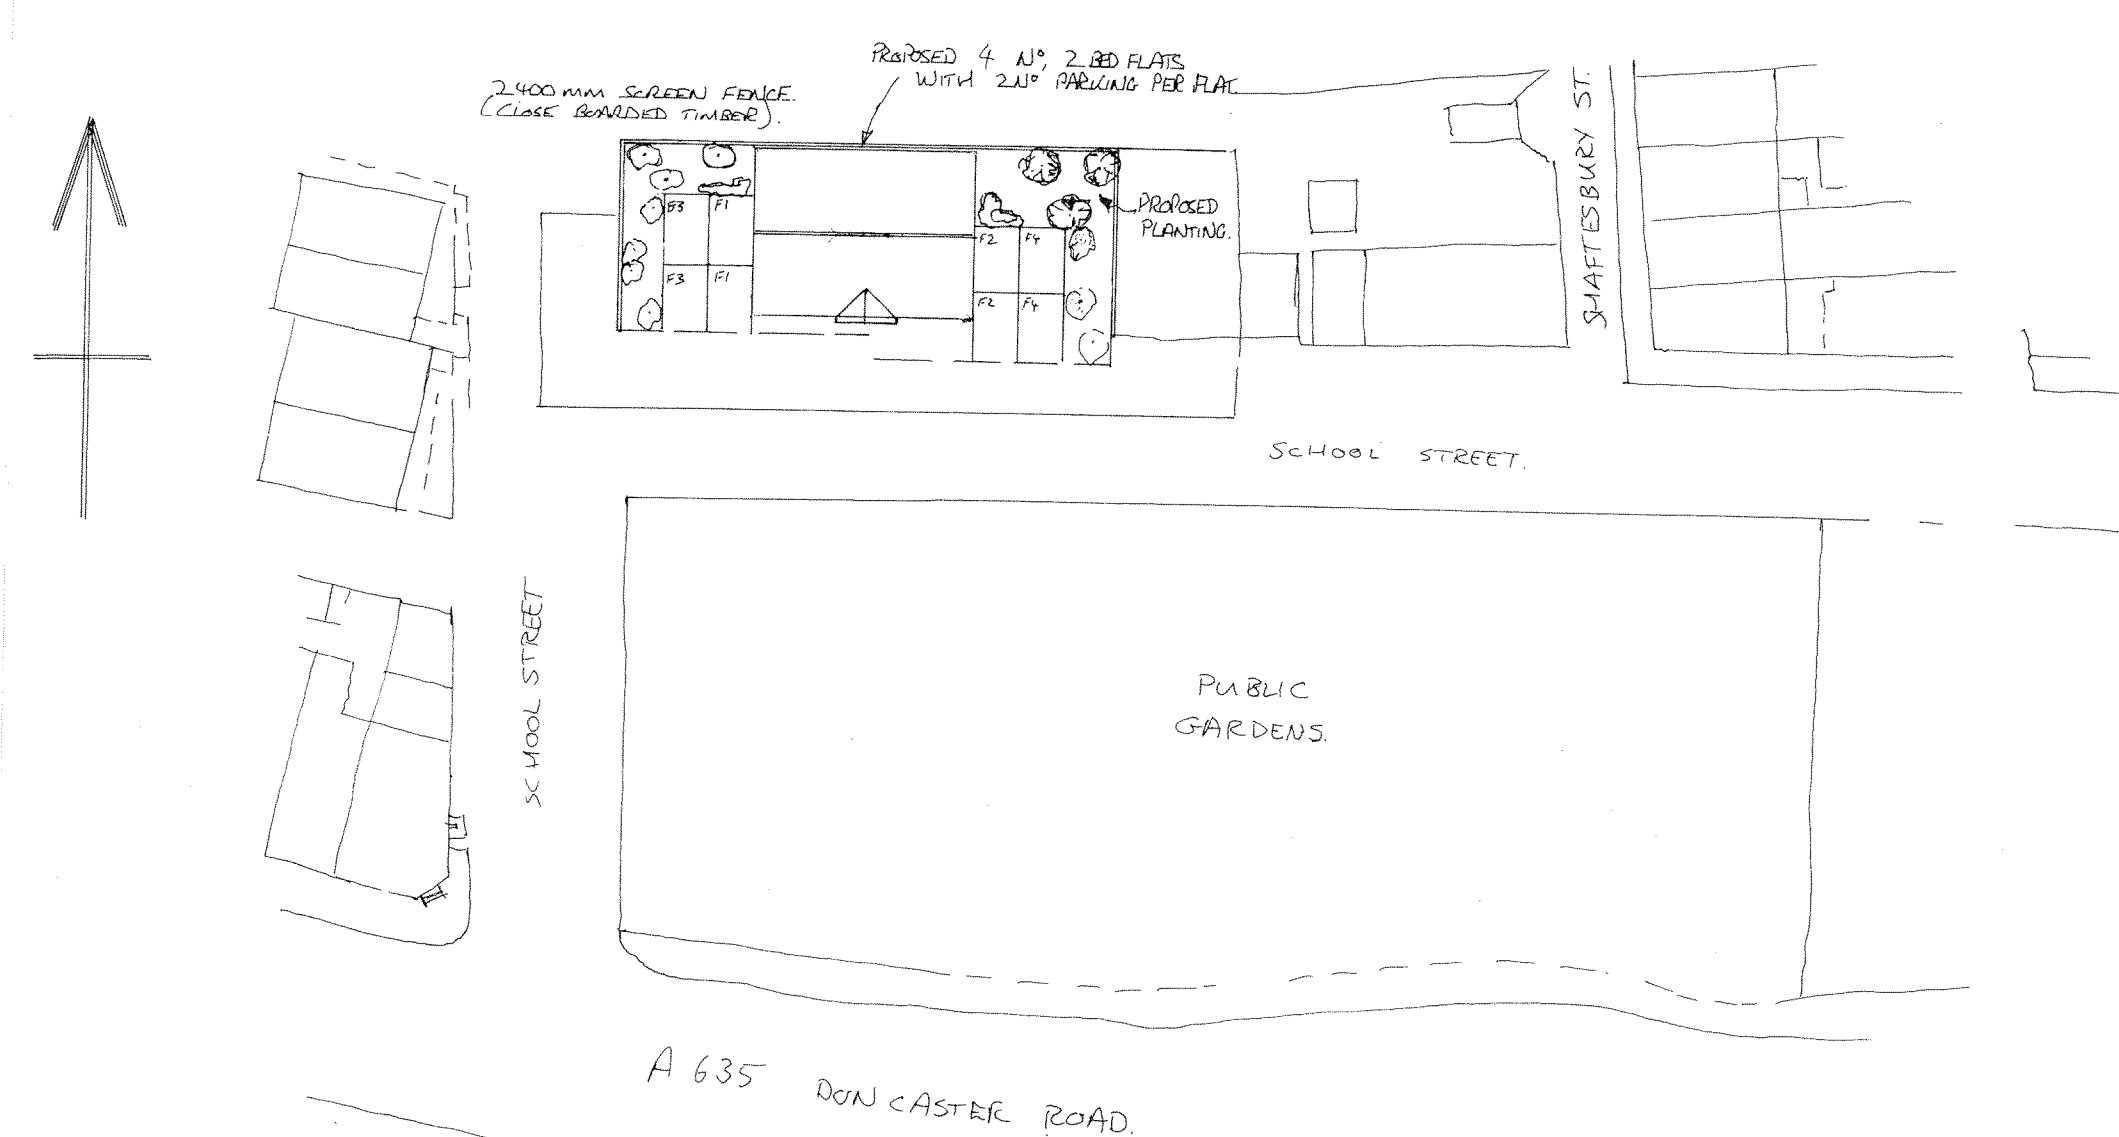

DESCRIPTION:
 PROPOSED NEW TWO BED-
 ROOM FLATS ON SITE OF
 SHAIRFOOT METH. CHURCH, STAIRFOOT
 BARNESLEY.

CLIENT:
 MRS R. WELDON.
 15 MAYFIELD
 MONK BRETTON
 BARNESLEY
 S71 2DB.

DWG. 4F/02
SCALE: 1:50, 1:100.
DATE: 13/10/05
 Mr. Greg Cross
 Crosslands,
 33 Summervale, Holmfirth,
 HD9 7AG
 Tel: 01484 686412
 Mob. 07971 834366

This drawing together with the design it
 illustrates, is copyright and may not be
 reproduced without written consent.
 Do not scale off this drawing, use only written
 dimensions