


location plan at 1:1250




site plan at 1:500m

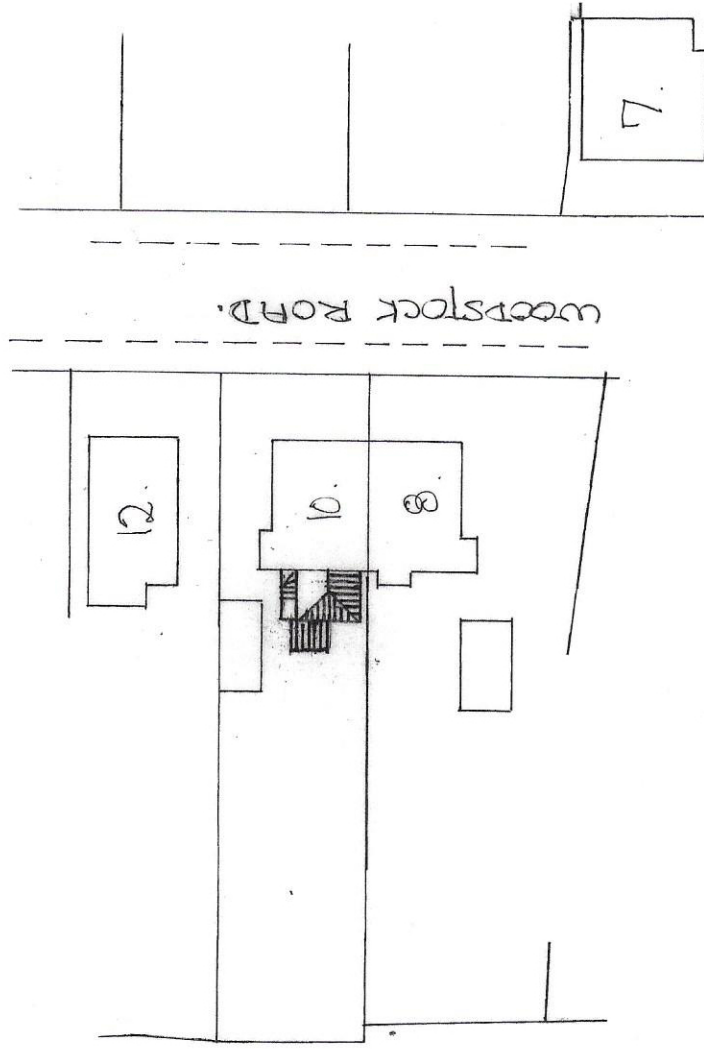


raw a) 06/02/19
 " b) 19/02/19
 " c) 28/02/19
 " d) 06/03/19

proposed off layout

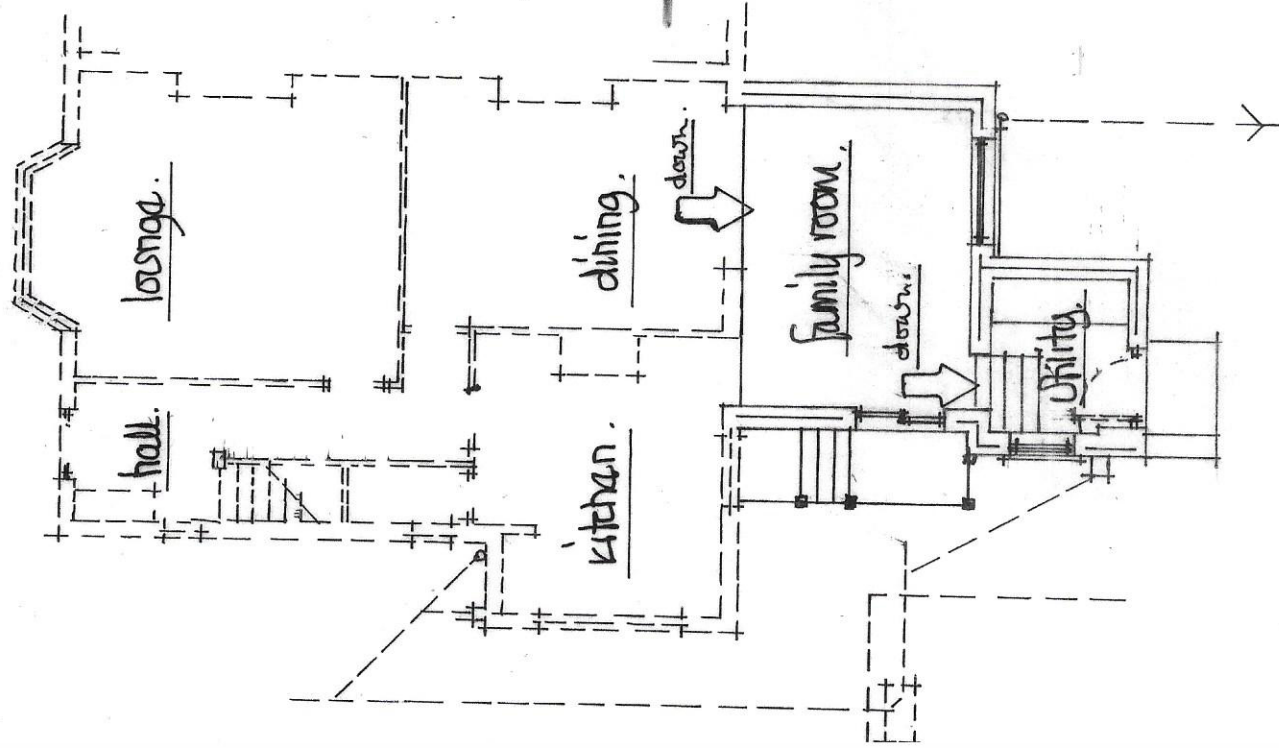

* Mr Richard Gilbert planning services re

no 10 woodstock road.*

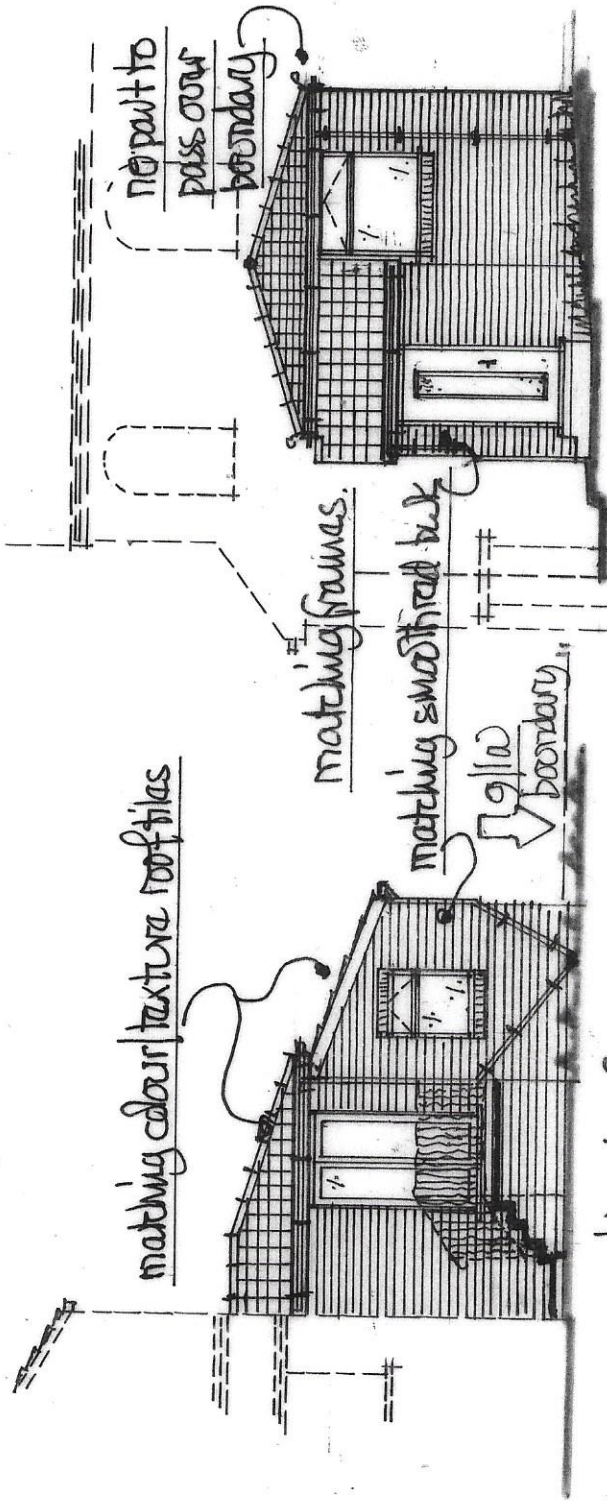

prop. side view from no 12.

prop. rear view from garden.

scale 1:100m.

prop. side view from nos.

roof pitch reduced to 18°.

* revised for planning services


a) 06/02/19 projection reduced


b) 19/02/19 utility revised

c) 28/02/19 " "

d) 06/03/19 " " +


amended layouts to site check

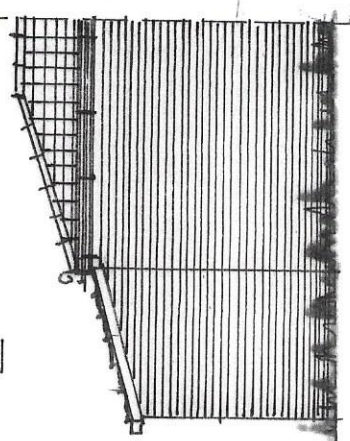

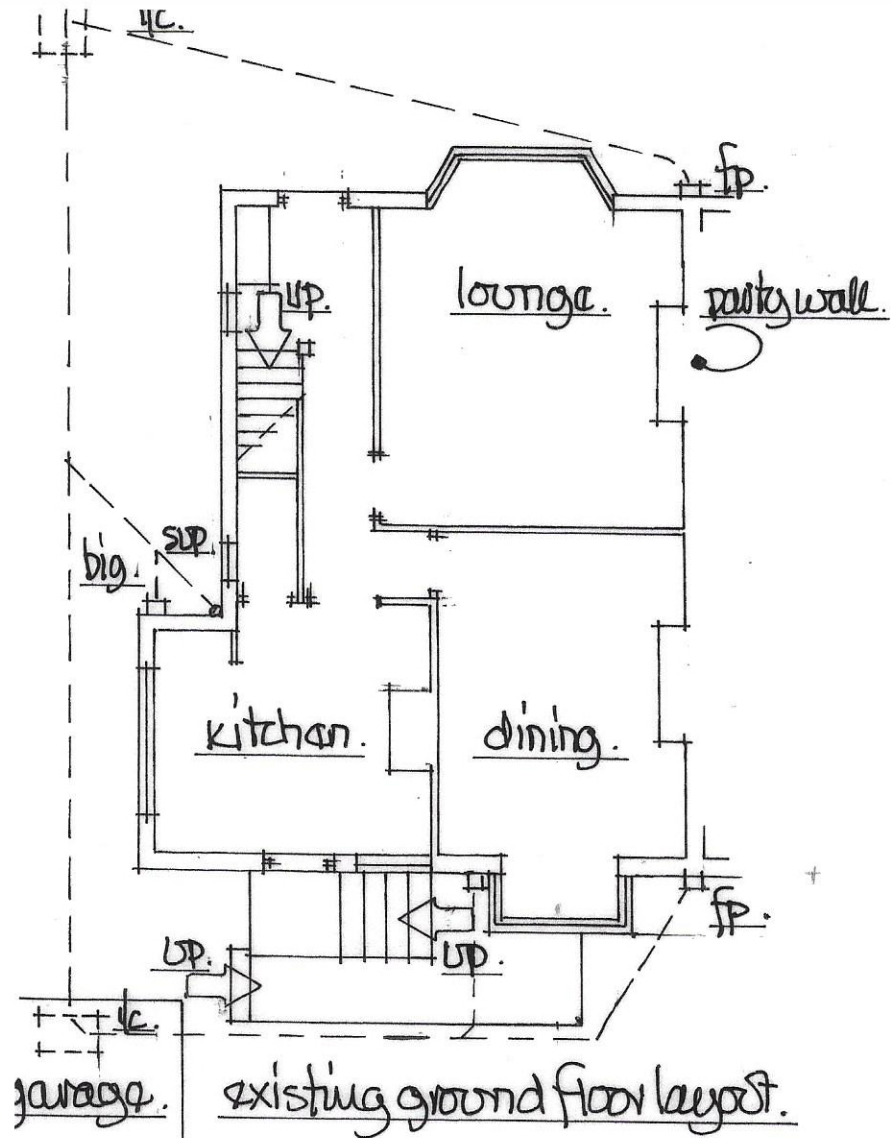


existing rear view from garden.

scale 1:100m.

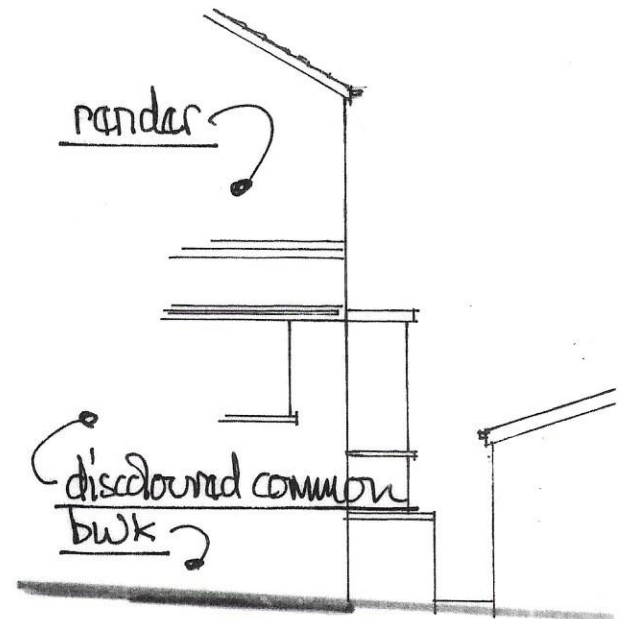

ex. side view from drive + no 12.

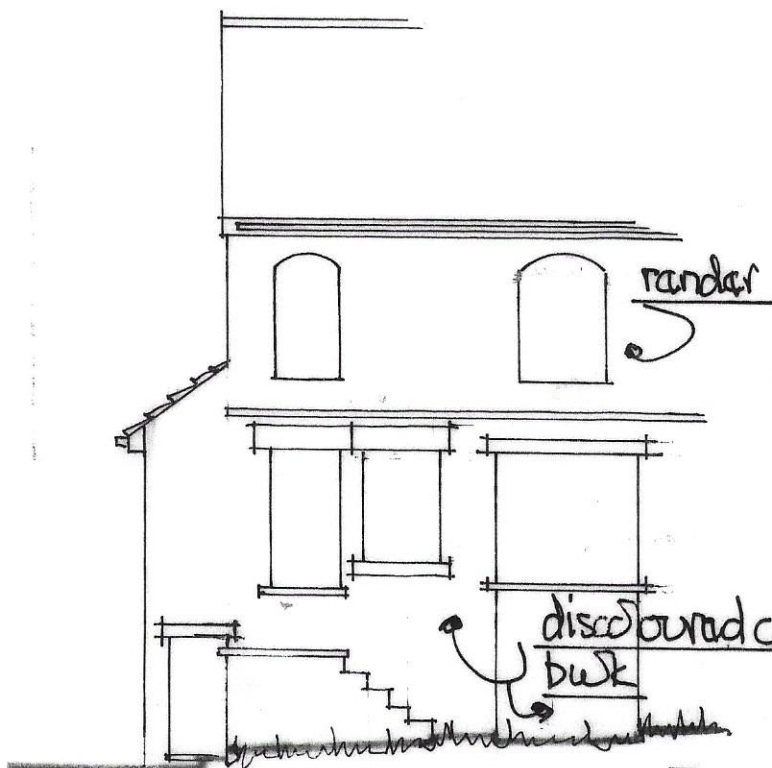

ex. side view from no 8.

mixed material doors + window frames

