




PLOTS 3,4,5,6,& 7 PLAN VIEW

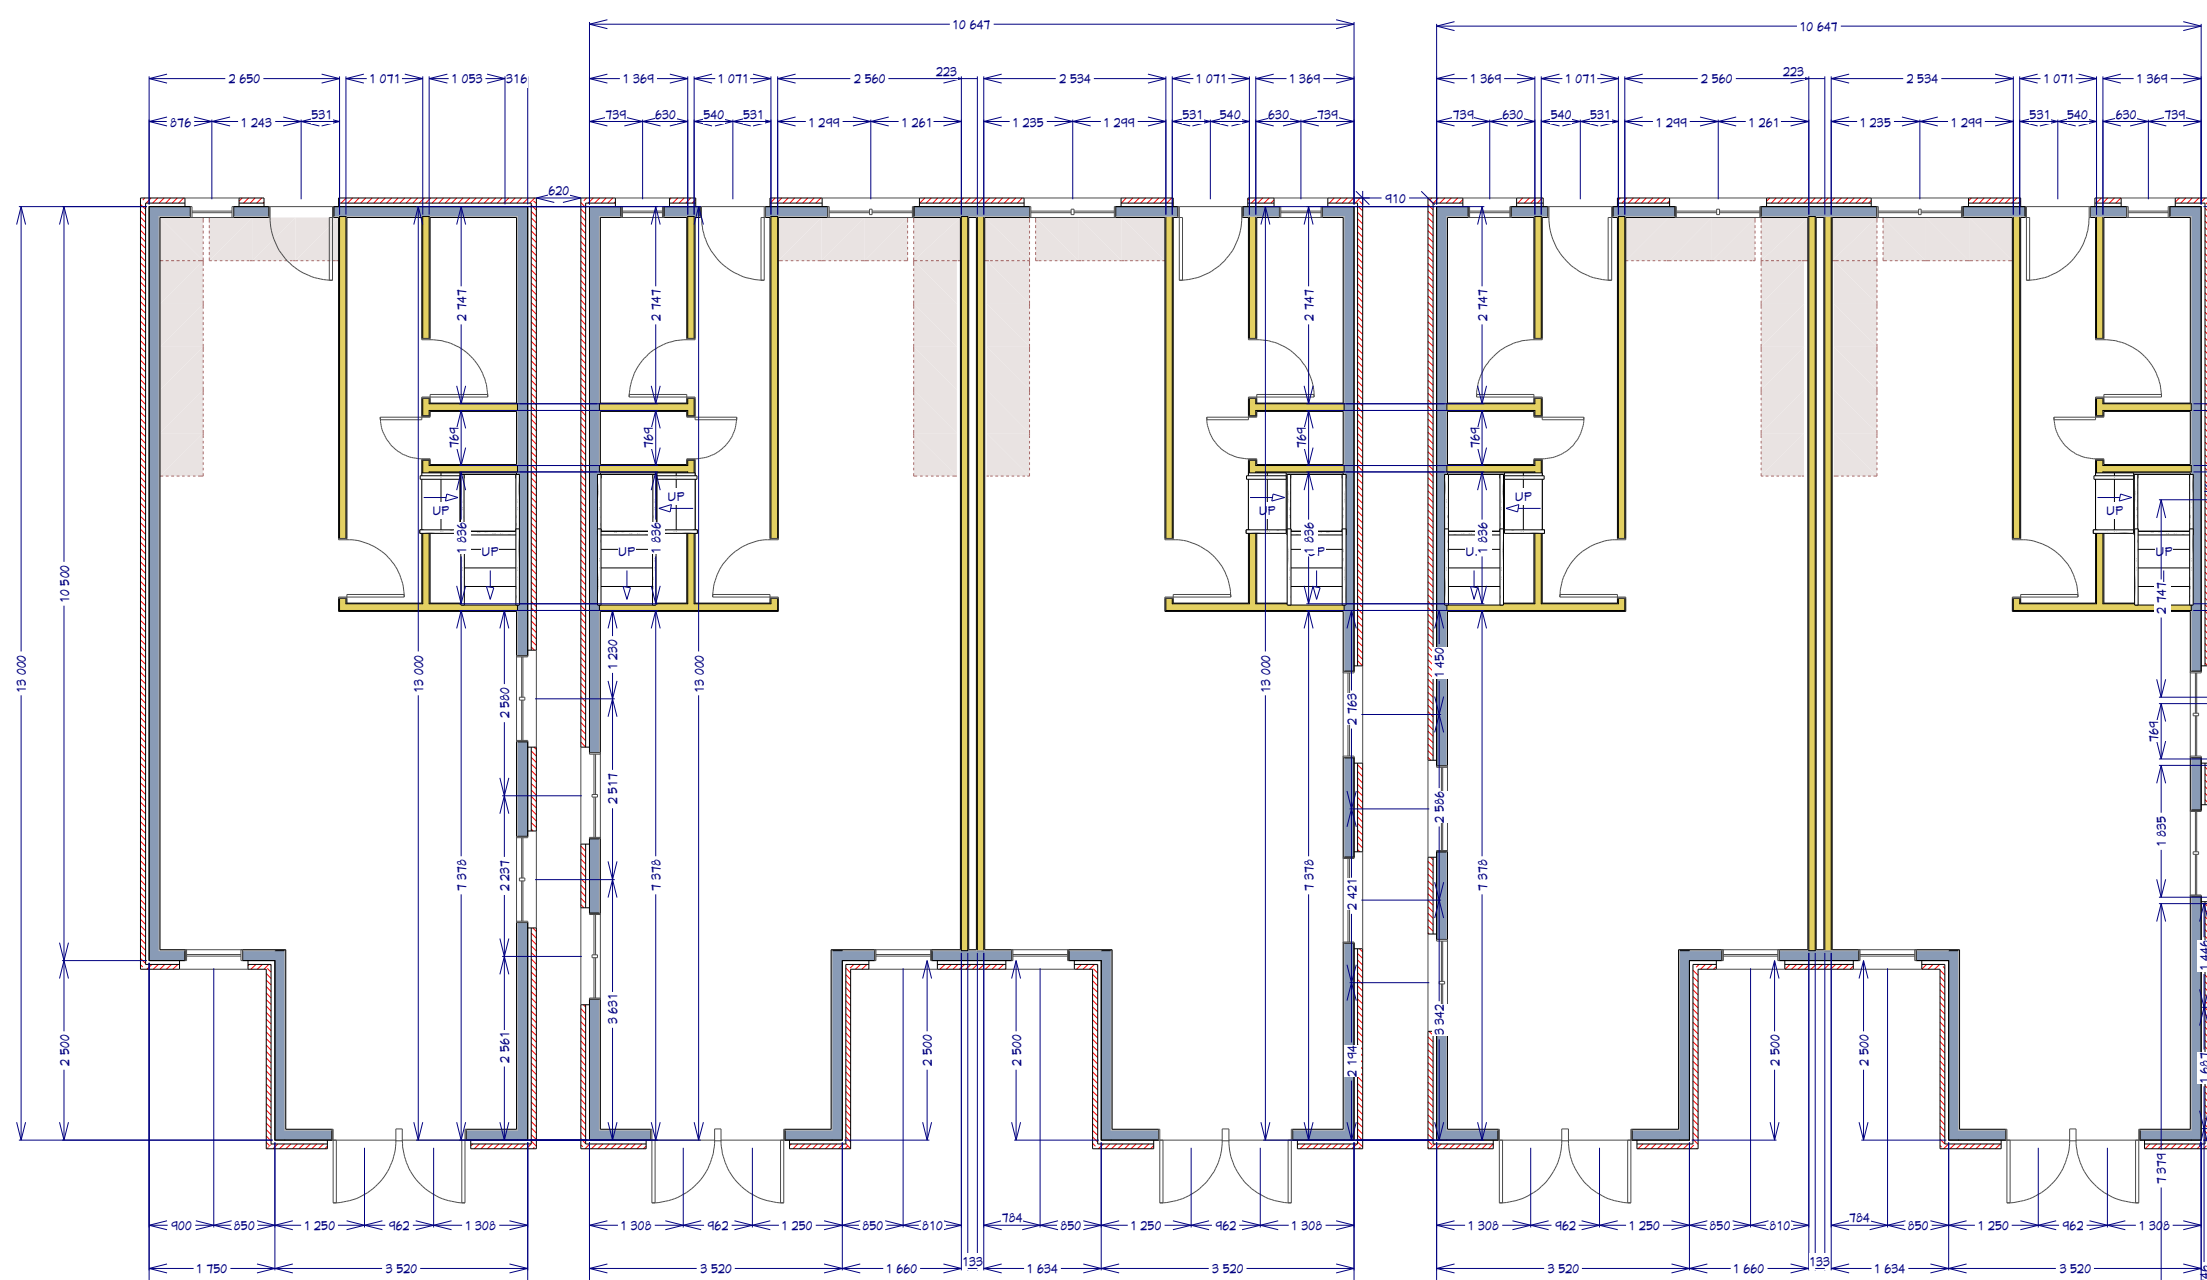

GROUND FLOOR

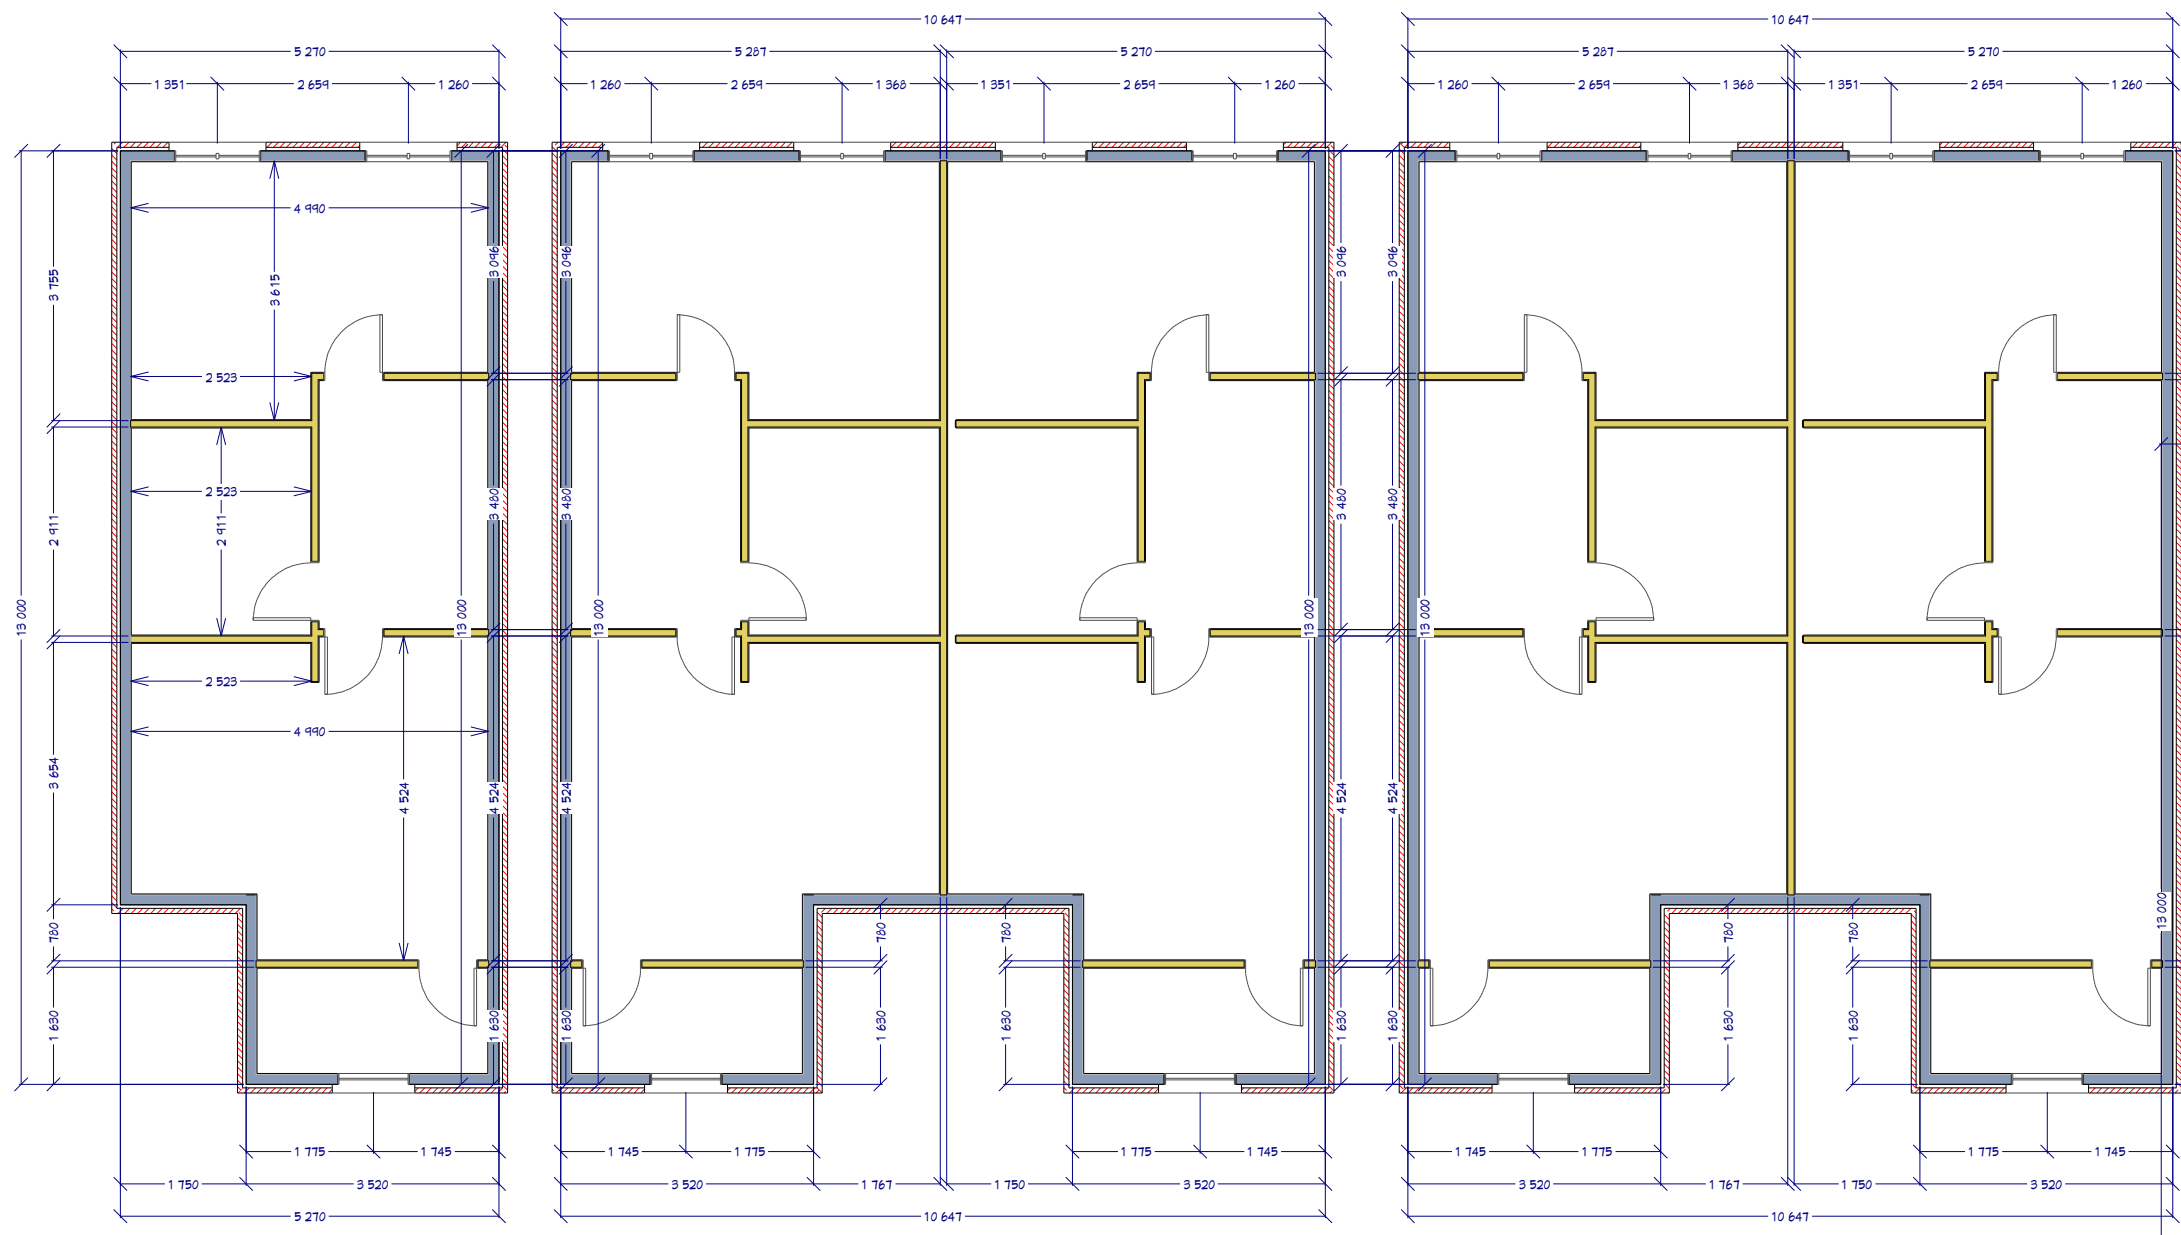

FIRST FLOOR

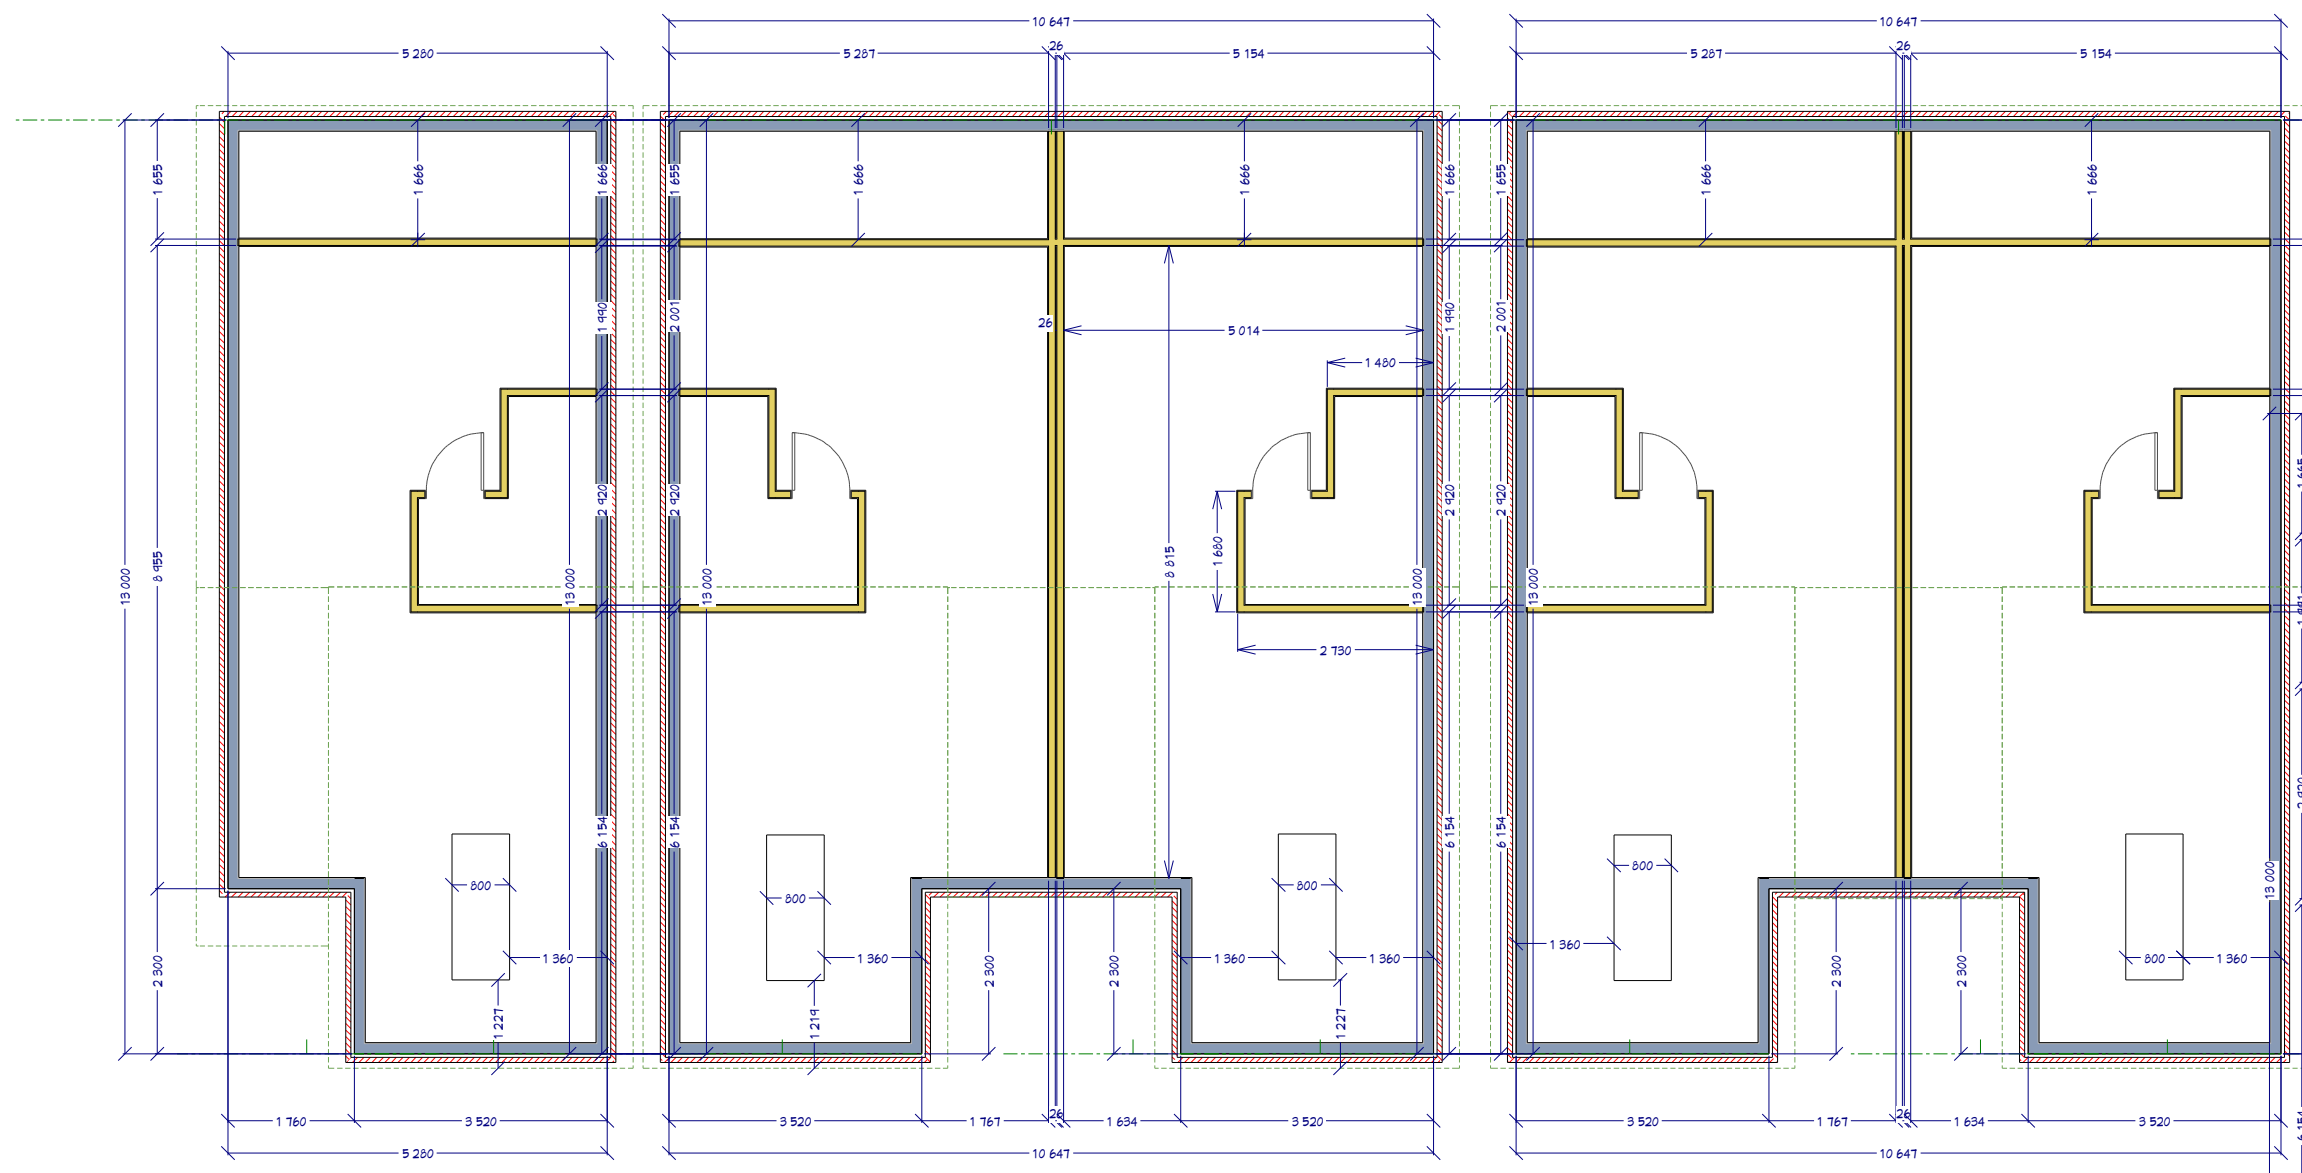

THIRD FLOOR

DRAWINGS PROVIDED BY:
Oak Tree Developments Ltd
Unit 3 Wath Road
Elsecar,
Barnsley
S74 8HJ
Tel 01226 747684

PROJECT DESCRIPTION:
PROPOSED DEVELOPMENT WATH
ROAD ELSECAR

SHEET TITLE:
9 - 2 BEDROOM WITH STUDY THREE
STOREY STONECOTAGES

NO.	DESCRIPTION	BY	DATE

SCALE:	DATE:
1:100	08/08/2020