

PEDESTRIAN CROSSINGS TO VEHICULAR AREAS
SCALE 1:10

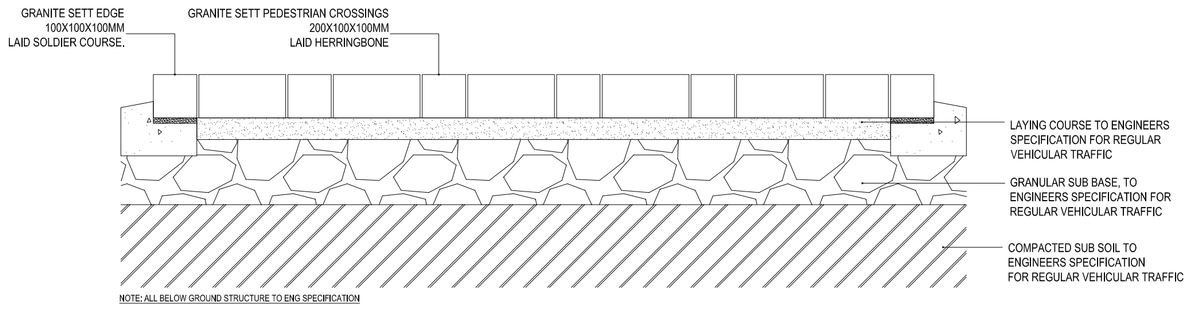


PEDESTRIAN FOOTPATHS
SCALE 1:10

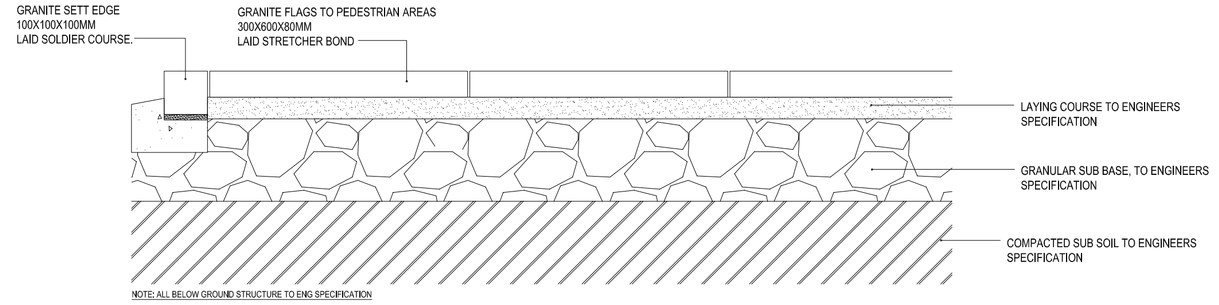


TRANSITION KERB AND TACTILE PAVING
SCALE 1:10

400 X 400 BLISTER PAVING

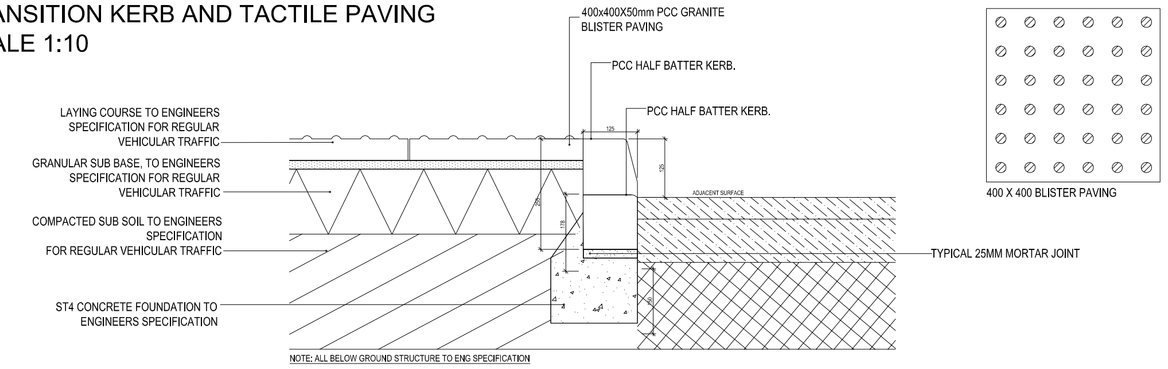


400 X 400 BLISTER PAVING


FLUSH BULNOSE KERB
SCALE 1:10

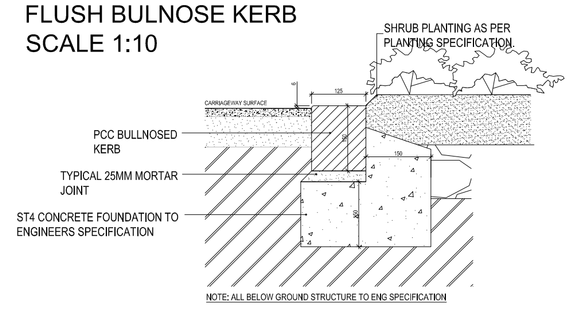


HALF BATTER KERB
SCALE 1:10

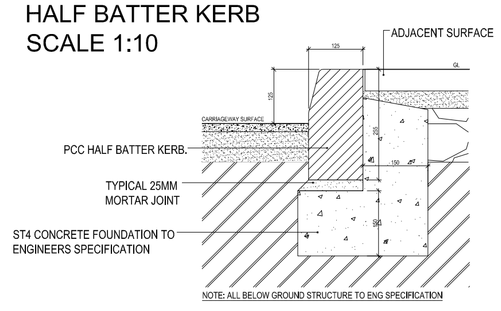


STAINLESS STEEL CYCLE STAND
SCALE 1:10

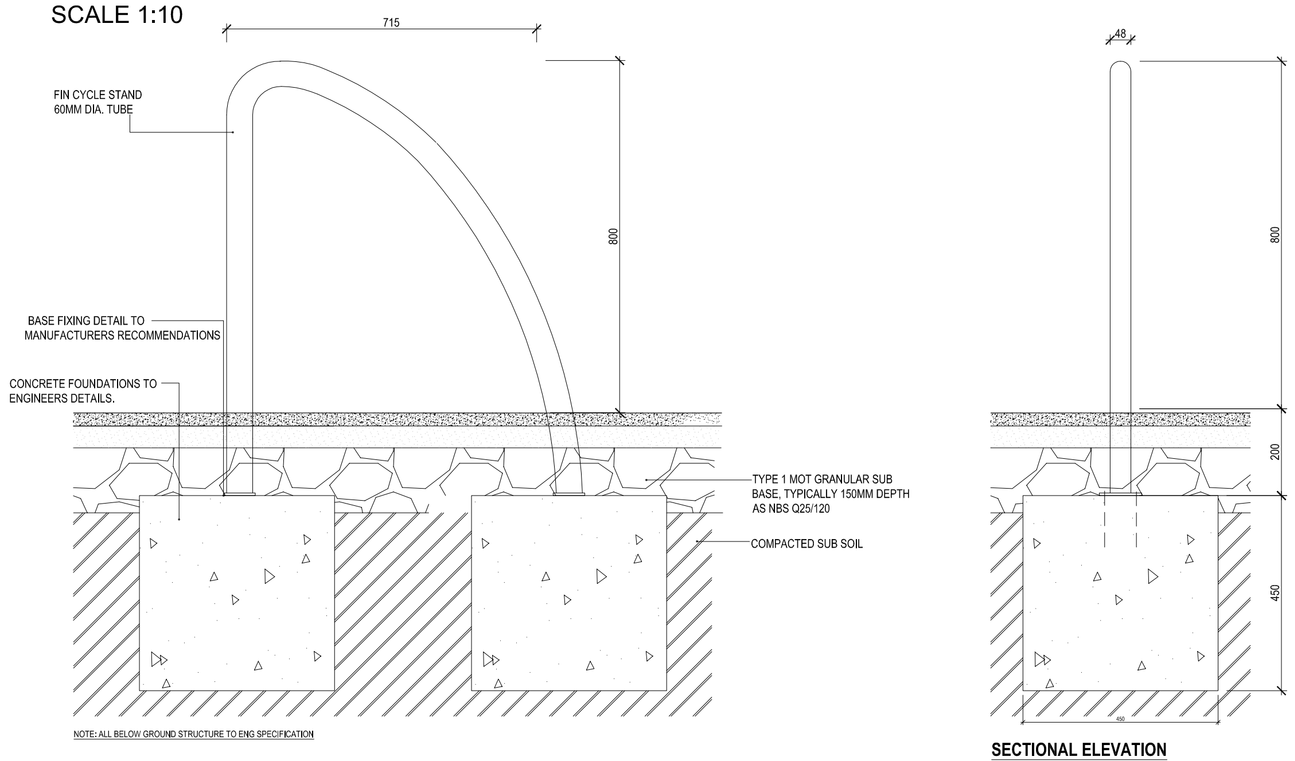

PARKING BAY LAYOUT
SCALE 1:50

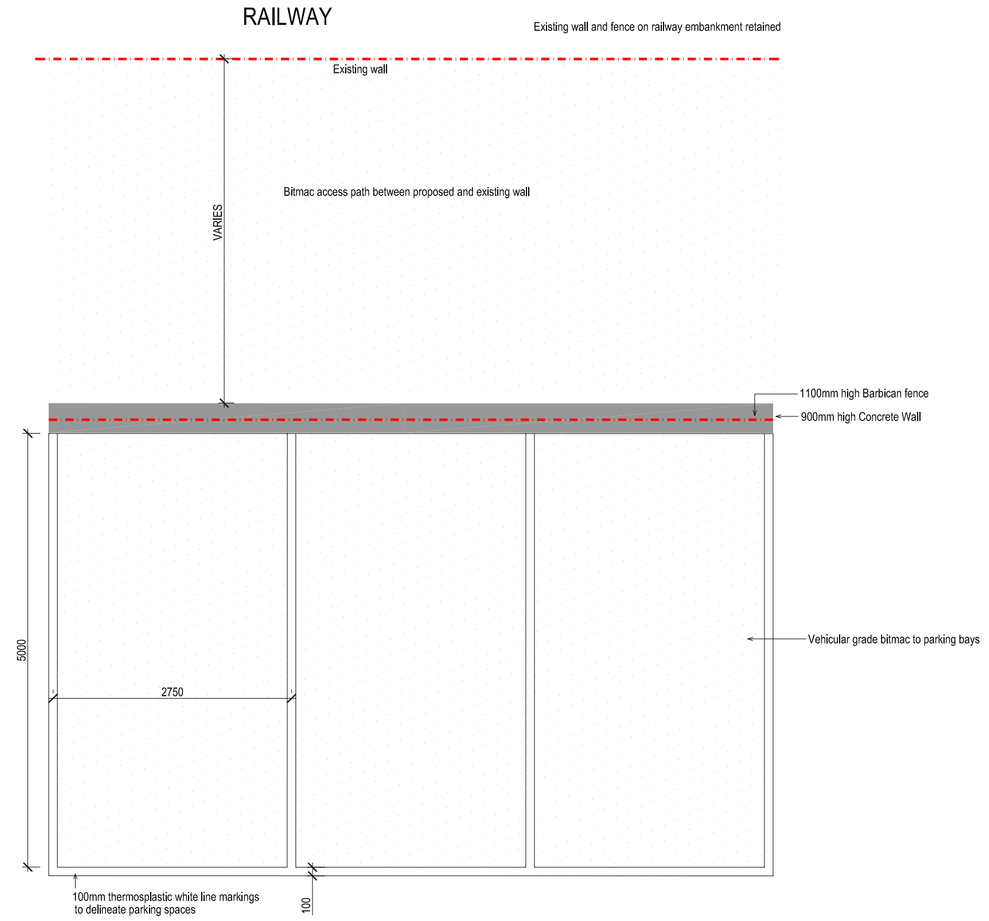

TREE PIT AND SHRUB PLANTING
SCALE 1:20

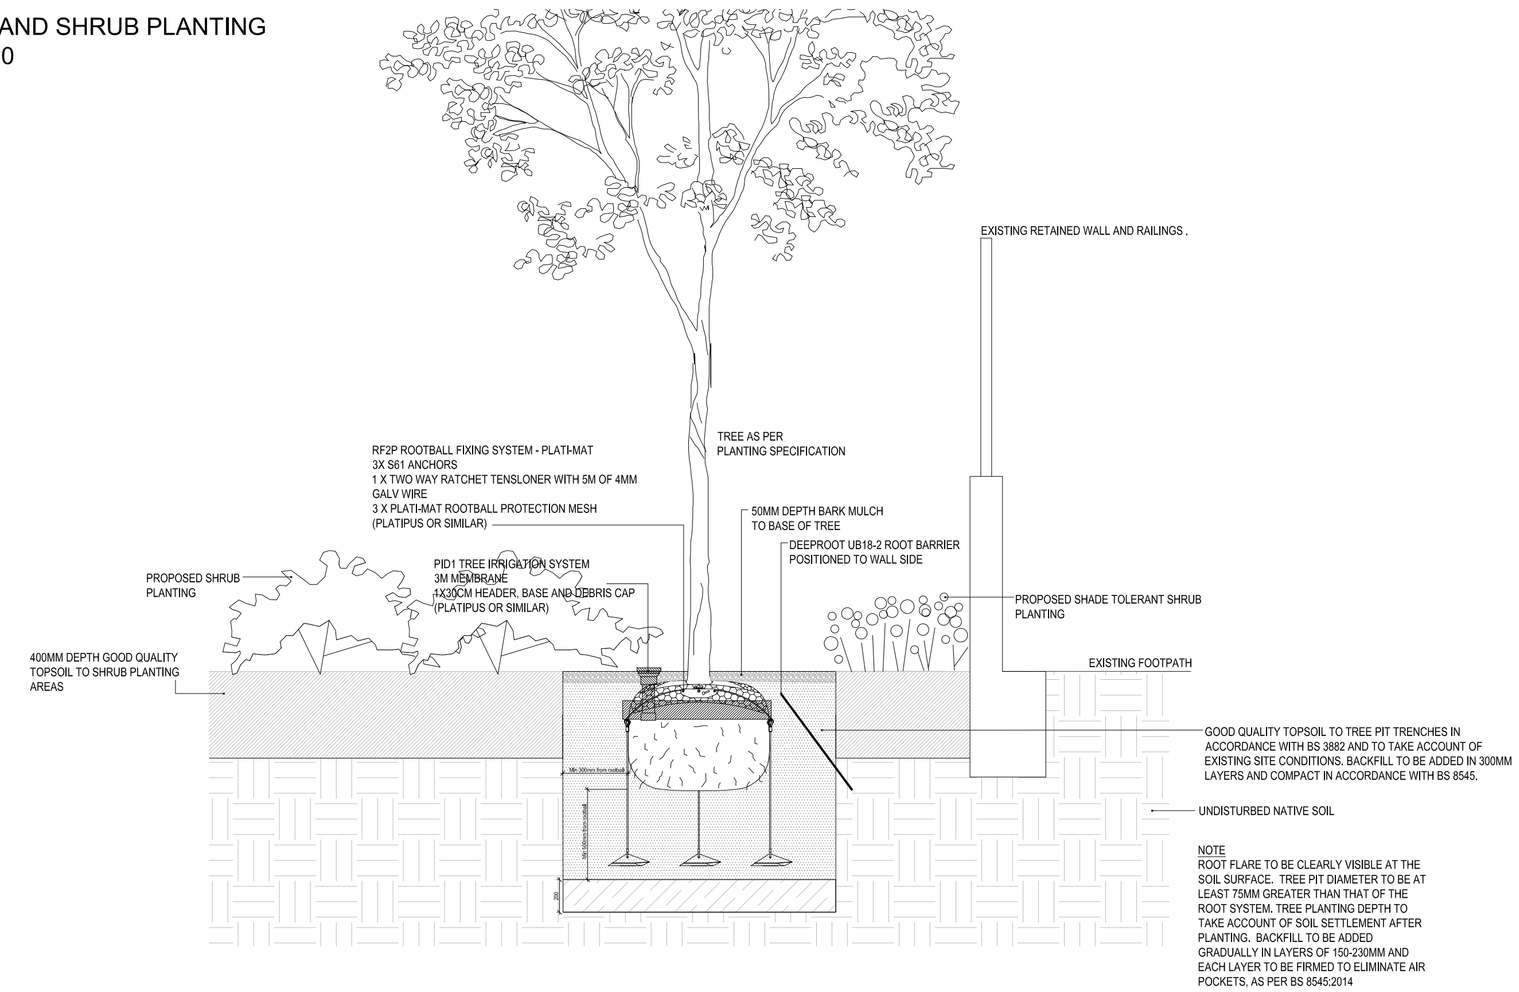

Notes:
- This drawing is copyright.
- Do not scale dimensions from this drawing.
- This drawing is to be read in conjunction with all other relevant drawings
- All discrepancies on this drawing are to be reported to the architect.
- Do not modify any element of this drawing.
- Use drawing only for purpose(s) issued.

North Sign / Key Plan

The following external model files are included within this drawing:

Rev	Date	Revision Notes	Dn	Rv
B	10/02/15	Cycle stand specification updated	RW	SL
A	11/11/14	Additional sections and elevations included	RW	SL

Client / Contractor

IBI Intelligence Buildings Infrastructure
www.ibigroup.com

Project
BARNSLEY CEAG CAR PARK LANDSCAPE

Drawing Title
EXTERNAL WORKS
SECTIONS AND ELEVATIONS

Job Number	Drawing Originated Date	PAS 1192 Status Code
5740	20/01/15	-
Scale@A1	Purpose	
VARIES	PLANNING	

Drawing Number	Revision
6740_DT(90)001	B