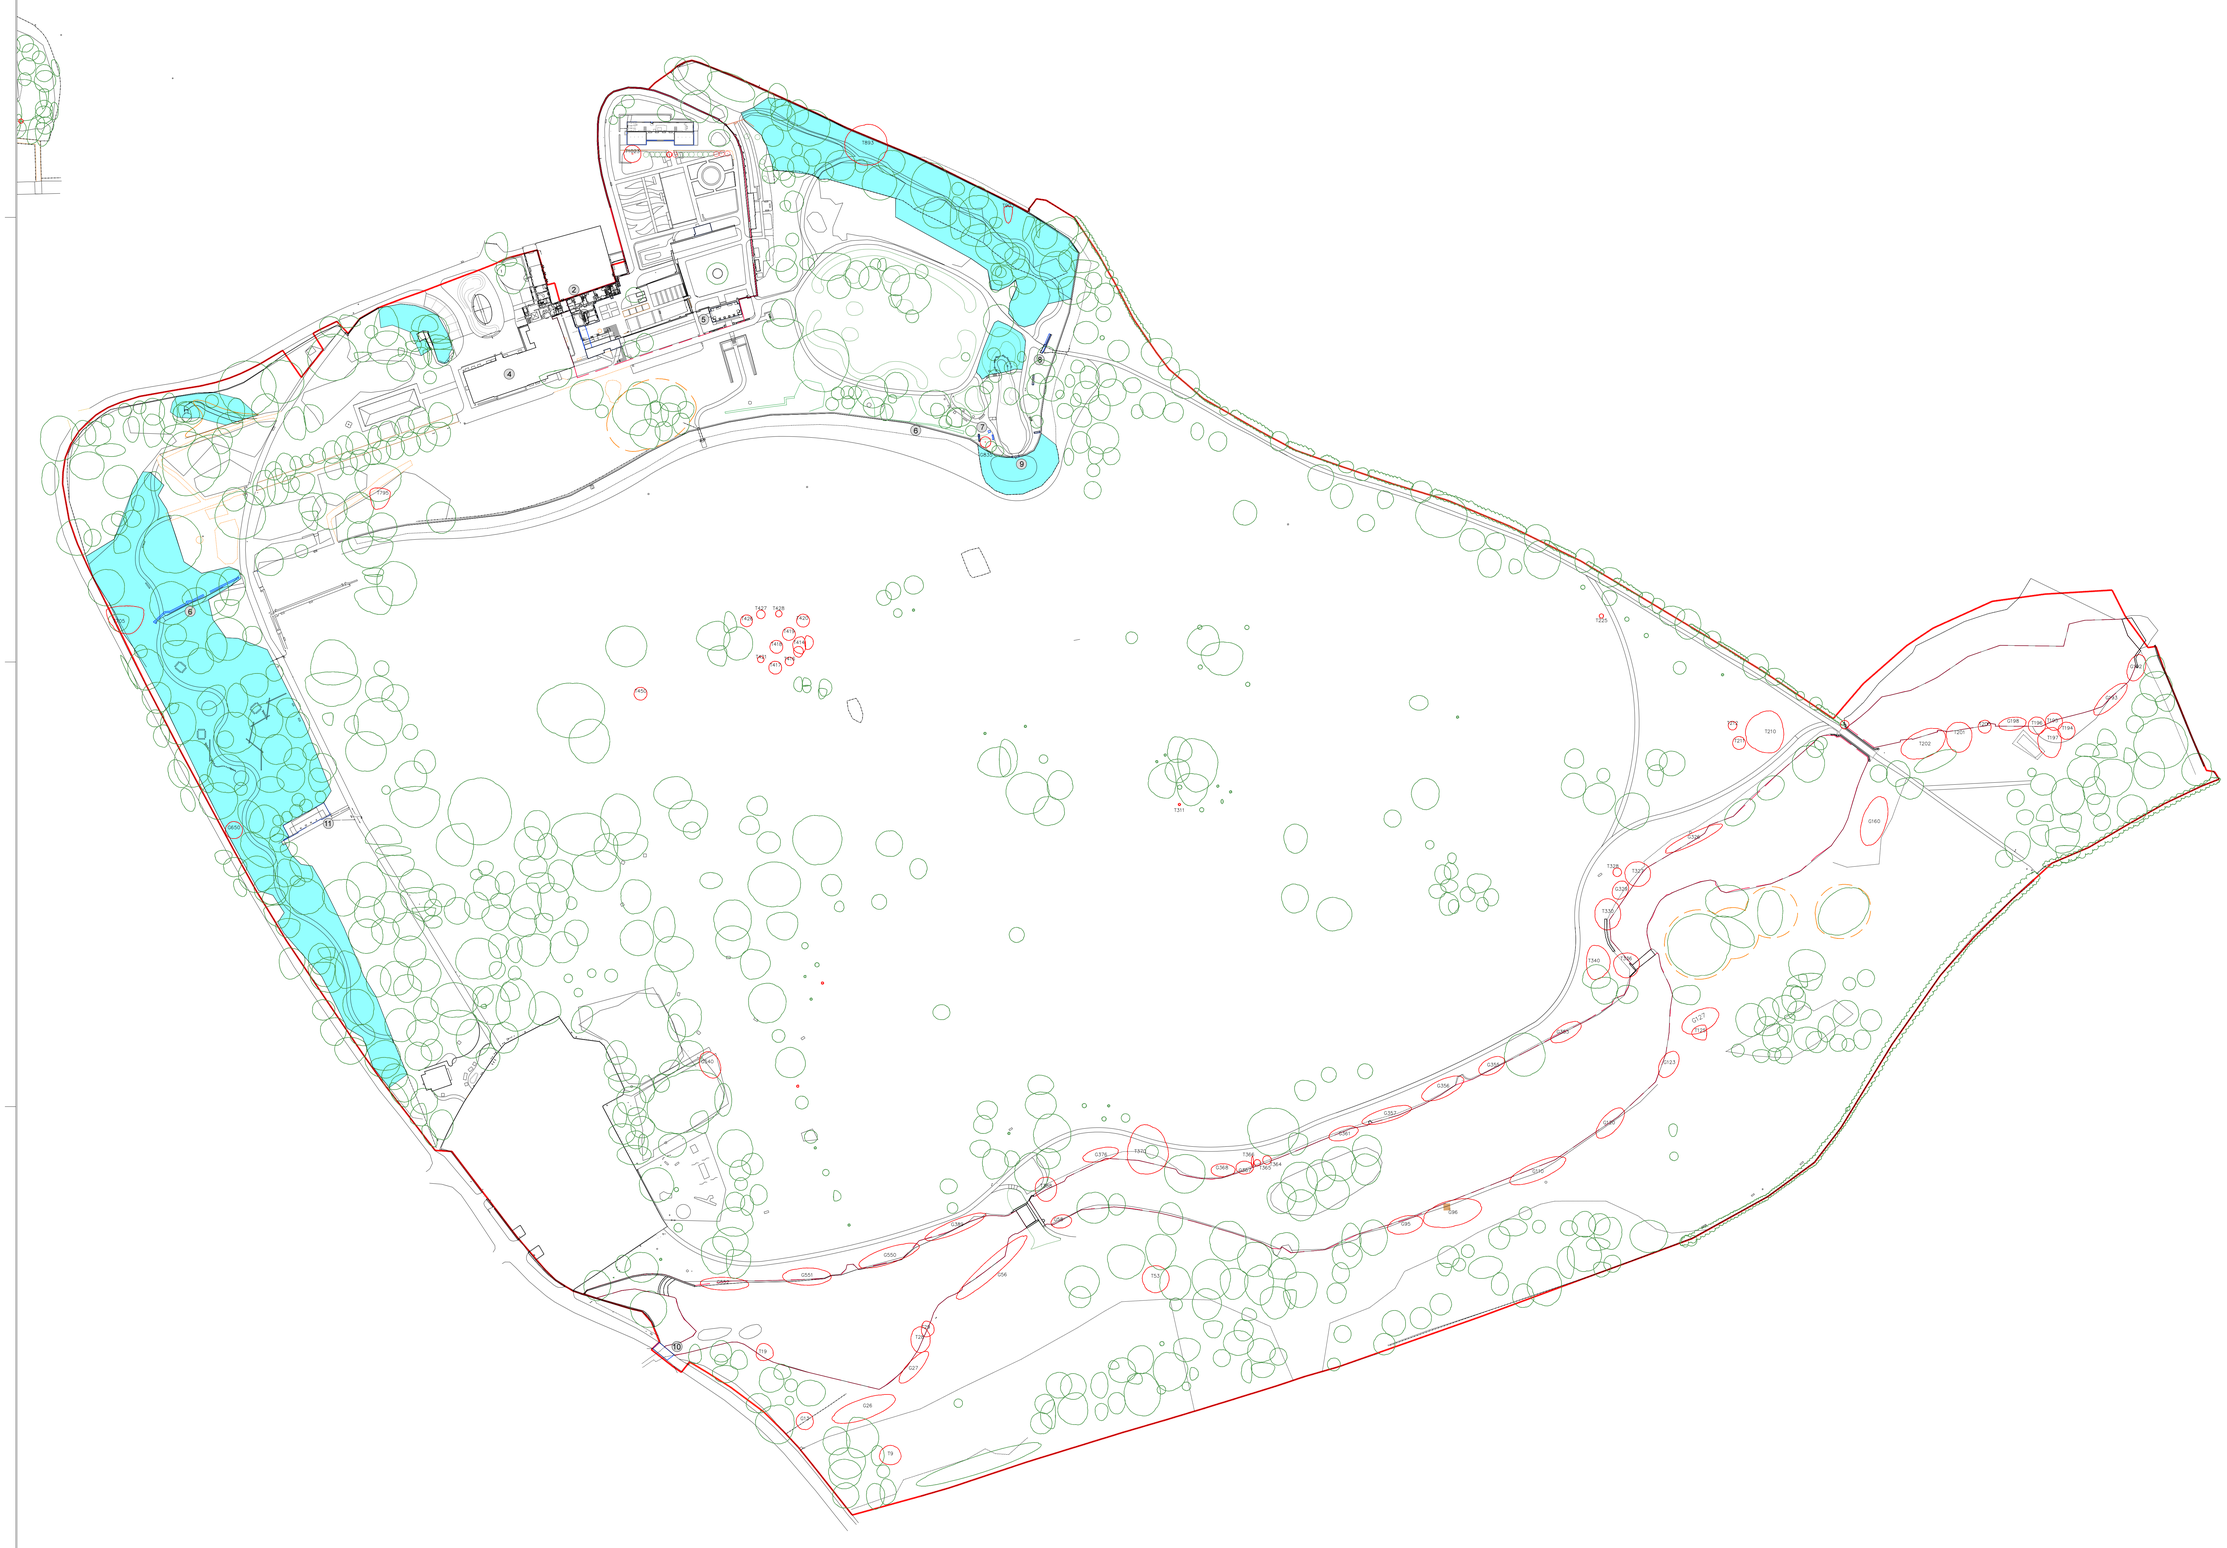

DRAWING NOTES:

GENERAL:

1. COPYRIGHT OF THIS DRAWING IS VESTED IN PLINCKE AND IT MUST NOT BE COPIED OR REPRODUCED WITHOUT CONSENT.
2. DO NOT SCALE FROM THIS DRAWING - DIMENSIONS GOVERN. IF IN DOUBT, ASK!
3. ALL DIMENSIONS ARE IN MILLIMETRES UNLESS NOTED OTHERWISE. ONLY FIGURED DIMENSIONS ARE TO BE TAKEN FROM THIS DRAWING.
4. ALL DIMENSIONS SHALL BE VERIFIED ON SITE BEFORE PROCEEDING WITH THE WORK. ALL CONTRACTORS SHALL BE RESPONSIBLE FOR TAKING AND CHECKING ALL DIMENSIONS RELATIVE TO THEIR WORK.
5. PLINCKE SHALL BE NOTIFIED IMMEDIATELY BY EMAIL, OF ANY DISCREPANCIES.
6. PLINCKE ACCEPT NO LIABILITY FOR ANY EXPENSE, LOSS OR DAMAGE OF WHATSOEVER NATURE AND HOWEVER ARISING FROM ANY VARIATION MADE TO THIS DRAWING OR IN THE EXECUTION OF THE WORK TO WHICH IT RELATES WHICH HAS NOT BEEN REFERRED TO PLINCKE FOR APPROVAL BEFORE IMPLEMENTATION.
7. ALL PLINCKE DRAWINGS TO BE READ IN CONJUNCTION WITH ALL RELEVANT ARCHITECTURAL, CBS ENGINEERS AND M&E ENGINEERS DRAWINGS AND SPECIFICATIONS.

REFERENCE FILES:

1. THIS DRAWING IS BASED ON THE FOLLOWING EXTERNAL CONSULTANTS DRAWINGS:

CONSULTANT	REFERENCE FILE	DATE RECEIVED

HEALTH, SAFETY & ENVIRONMENTAL INFORMATION:

1. IT IS ASSUMED THAT ALL WORKS ON THIS DRAWING WILL BE CARRIED OUT BY A COMPETENT CONTRACTOR AND, WHERE APPROPRIATE, WORKING TO AN APPROVED METHOD STATEMENT.
2. THIS DRAWING IS TO BE READ IN CONJUNCTION WITH ALL OTHER HAZARDS / RISKS WHICH HAVE BEEN IDENTIFIED AND RECORDED WITHIN THE PRE-CONSTRUCTION INFORMATION PACK AND / OR THE CONSTRUCTION PHASE H&S PLAN.
3. IN ADDITION TO THE HAZARDS / RISKS NORMALLY ASSOCIATED WITH THE TYPES OF WORK DETAILED ON THIS DRAWING, NOTE THE FOLLOWING:

ITEM N°	RISK REGISTER DETAILS

TREES TO BE REMOVED
50 SINGLE TREES
25 SMALL GROUPS OF TREES

TREES RETAINED

TREES FOR THINNING
12890 m2

VEGETATION CLEARANCE
20513 m2

TO BE READ INLINE WITH TREE REPORT

REV	DESCRIPTION	DRAWN	CHECK	DATE
P02	PLANNING PROPOSALS	SS	AA	05/05/16
P01	STAGE 1 FIRST ISSUE	SS	AA	18/01/16

KEY PLAN

CLIENT

BARNSLEY Metropolitan Borough Council
CANNON HALL Museum, Park & Gardens
LOTTERY FUNDED

plincke.

MANCHESTER
t:0161 227 9223
e:north@plincke.co.uk

LONDON
t:0207 739 3330
e:london@plincke.co.uk

PROJECT TITLE
CANNON HALL PARK

DRAWING TITLE
EXISTING TREES AND VEGETATION TO BE REMOVED

SCALE @ A0
1:1250@A0

DATE
JAN16

PROJECT No.	DRAWING No.	REVISION
0292	CHP-PL1-S2-DR-SW4-0300	P02

SCALE BAR @ 1:1250
0 10 25 50 110m