


do not scale


if in doubt ask

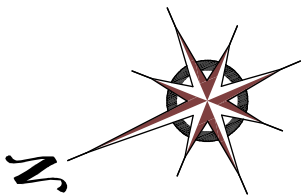

notes:

This drawing is the copyright of Paul Newbould and must not be reproduced without consent in whole or in part thereof.

All dimensions must be checked on site prior to commencement of works and any discrepancy to be reported immediately.

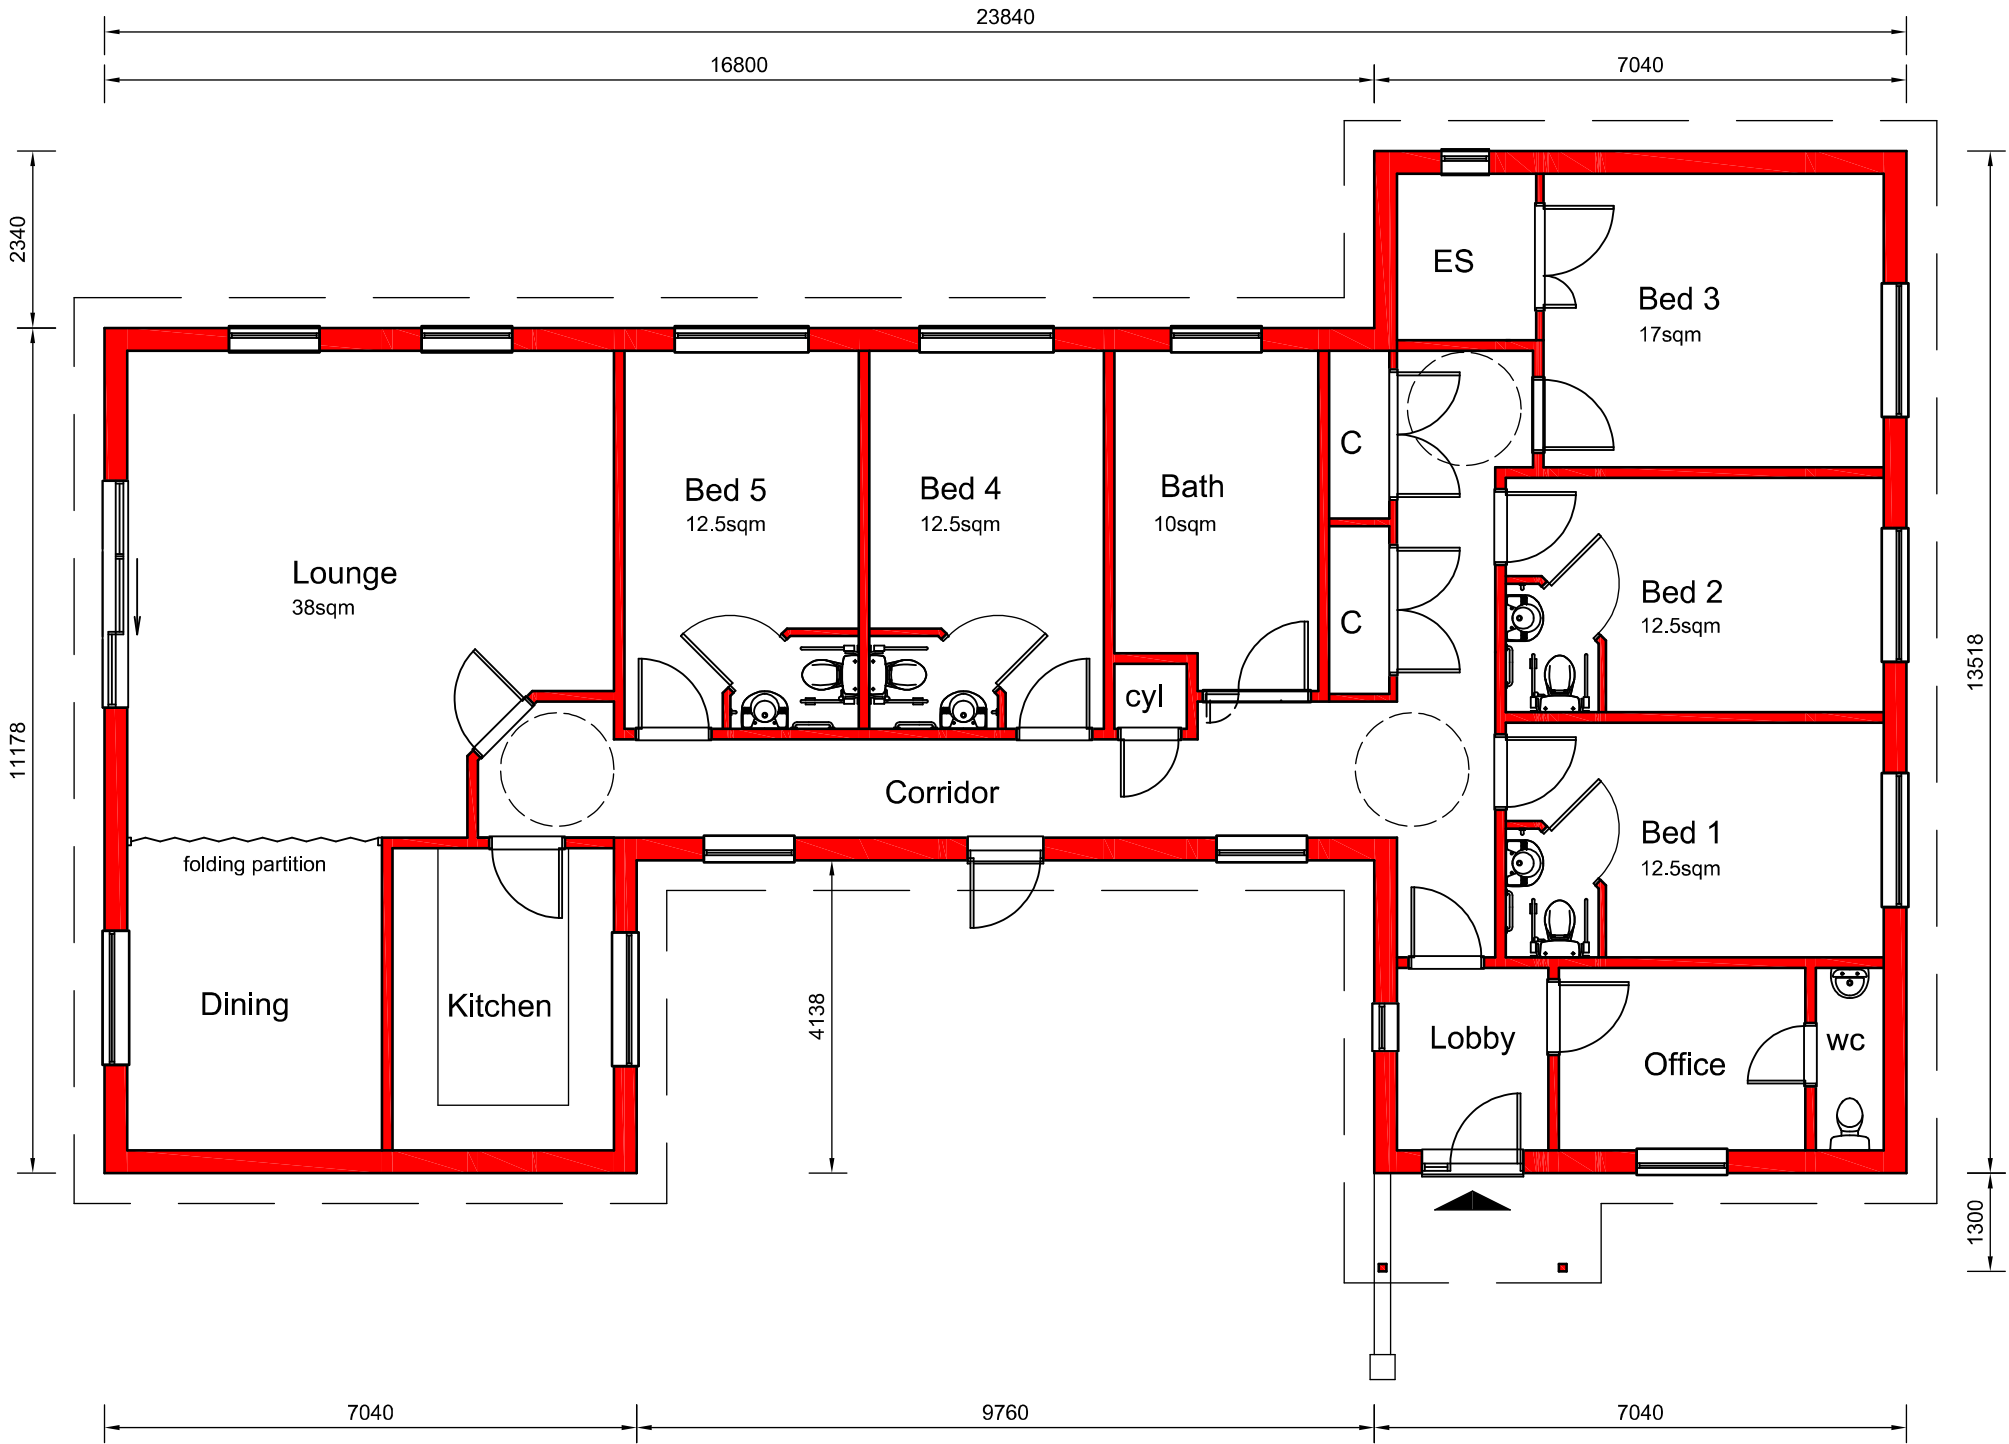

no: date: by: revision:


project:
Proposed Ancillary Unit
Havenfield Lodge
Highfield Road
Darfield
Barnsley S72 8NJ

drawing title:
Proposed Layout Plan

client:
Sun Healthcare Limited

date: 11/09 drawn: TMB sheet:

scale@A3: 1:100 drawing no: 1315A-05 revision:

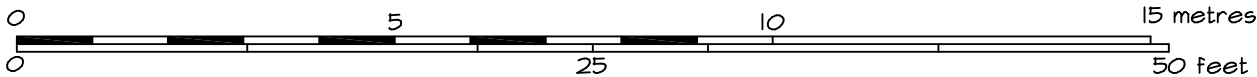

Scale 1:100

Paul Newbould
Planning & Building Design Services
78 Kings Ave., Holland on Sea, Clacton on Sea, Essex, CO15 5EP.
01255-814505, Fax: 01255-815482 E-Mail: enquiries@paulnewbould.co.uk
www.paulnewbould.co.uk Quality Design Group - CDM Co-Ordinator Svcs.