
North

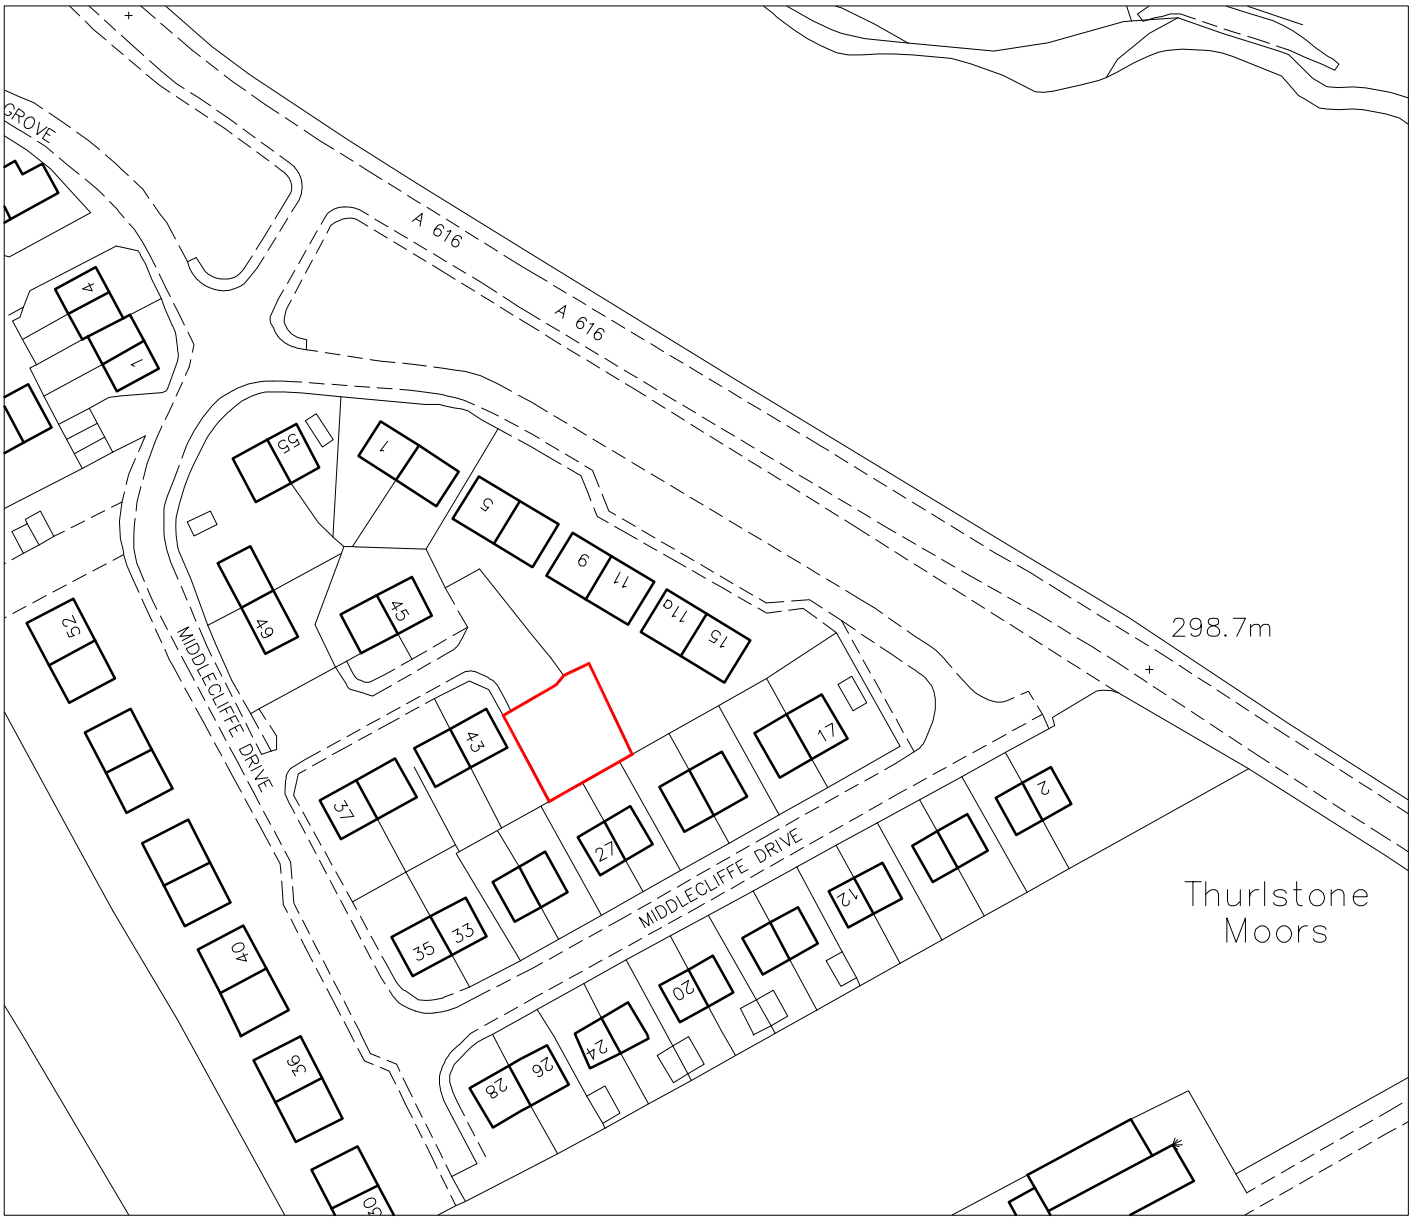

0 50m 100m 150m

OS License No: LIG0015

LAND ADJACENT
43 MIDDLECLIFFE DRIVE
CROW EDGE SHEFFIELD

LOCATION PLAN

Scale 1:1250

Date Sept 08

Ref 23.38

Drwg No OS1

Chris Carr Associates
ARCHITECTS
6a Eastgate Barnsley
S70 2EP
Tel: 01226 286256 Fax:01226 207304
Email: mail@cca-arch.co.uk