

Peter Thompson M.B.I.A.T.

Architectural Design Consultant Ltd.
Tel & Fax: 01226 201391
Mobile: 07973 251730
e-mail: peter-thompson@hotmail.co.uk

PROPOSED RESIDENTIAL DEVELOPMENT
ADJ. 18 THE CRESCENT
WILTHORPE
SITE PLAN Rev D 1:500

Linwood
Barnsley Road
Dodworth
Barnsley S75 3JR

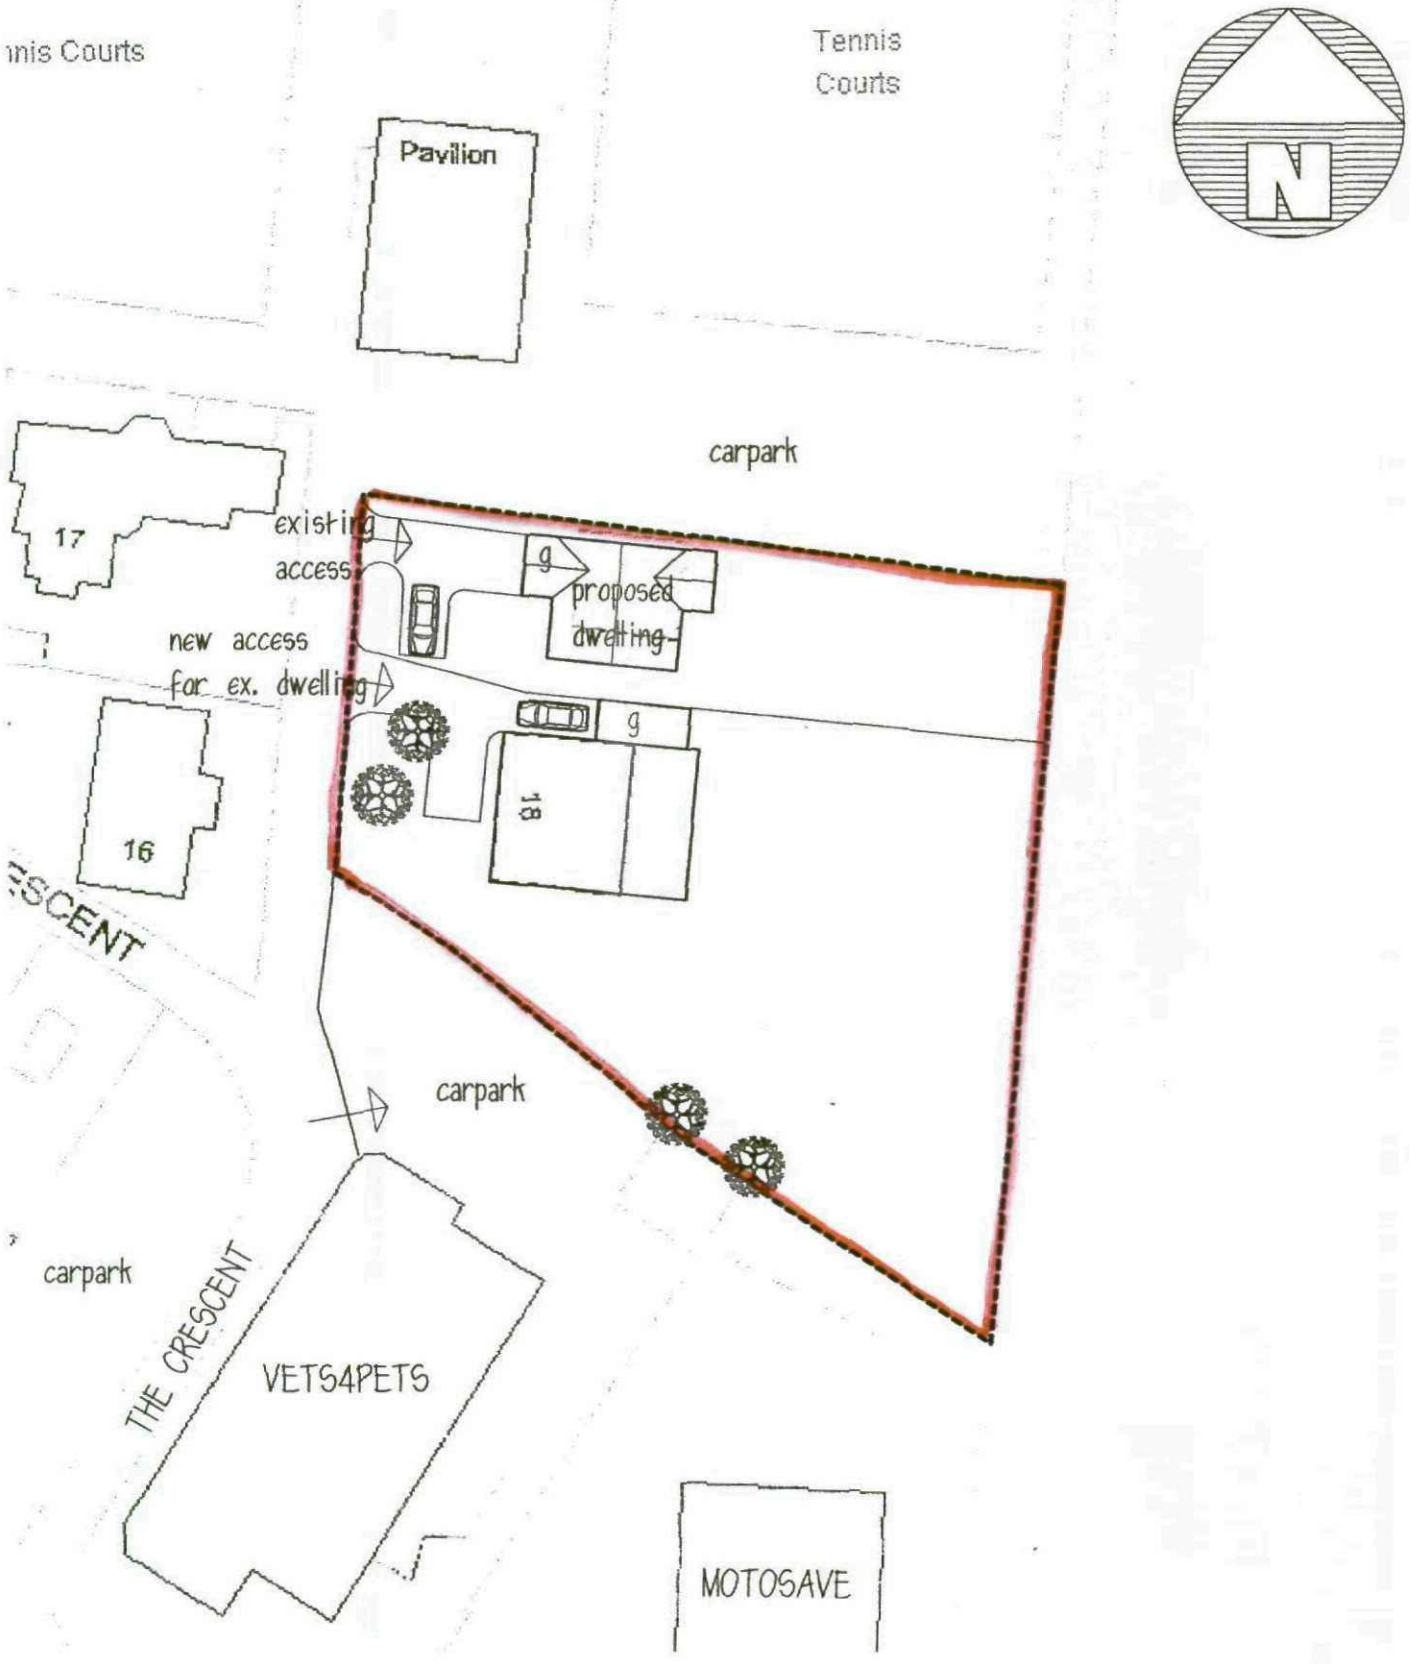

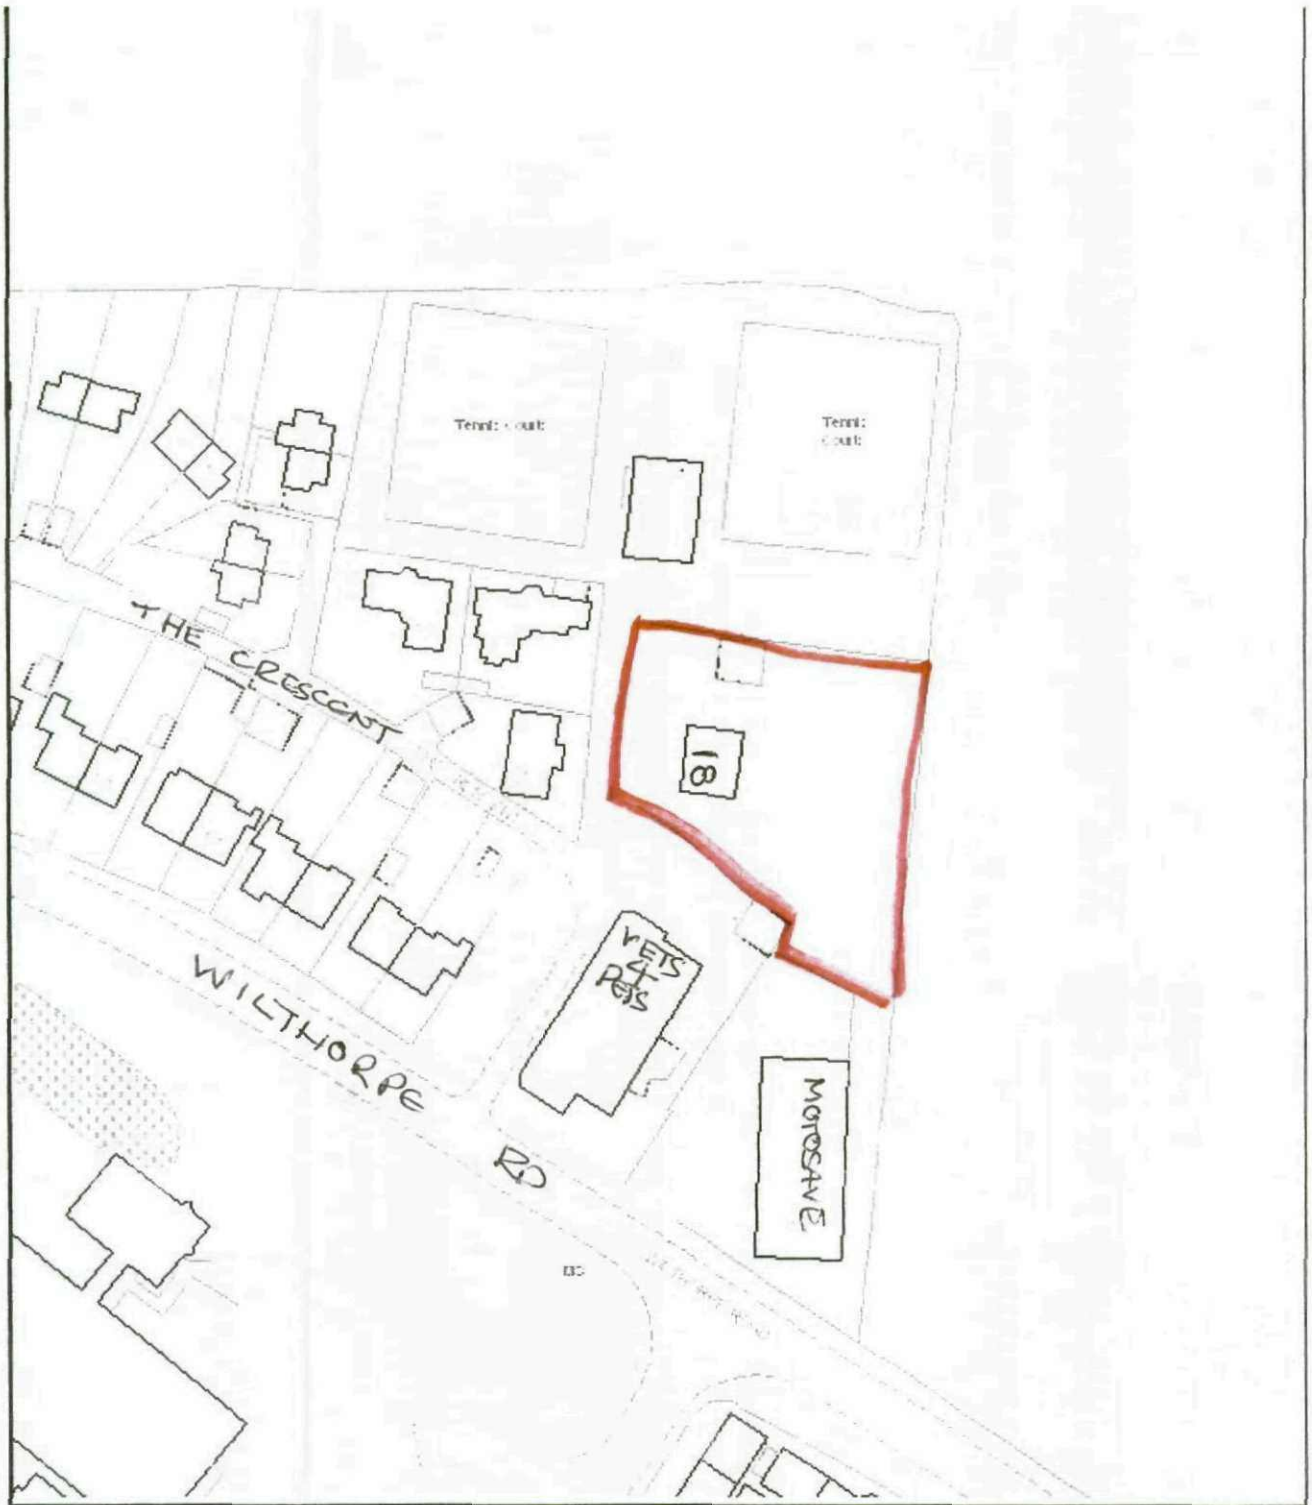

LOCATION PLAN 1:1250
18 THE CRESCENT
WILTHORPE