


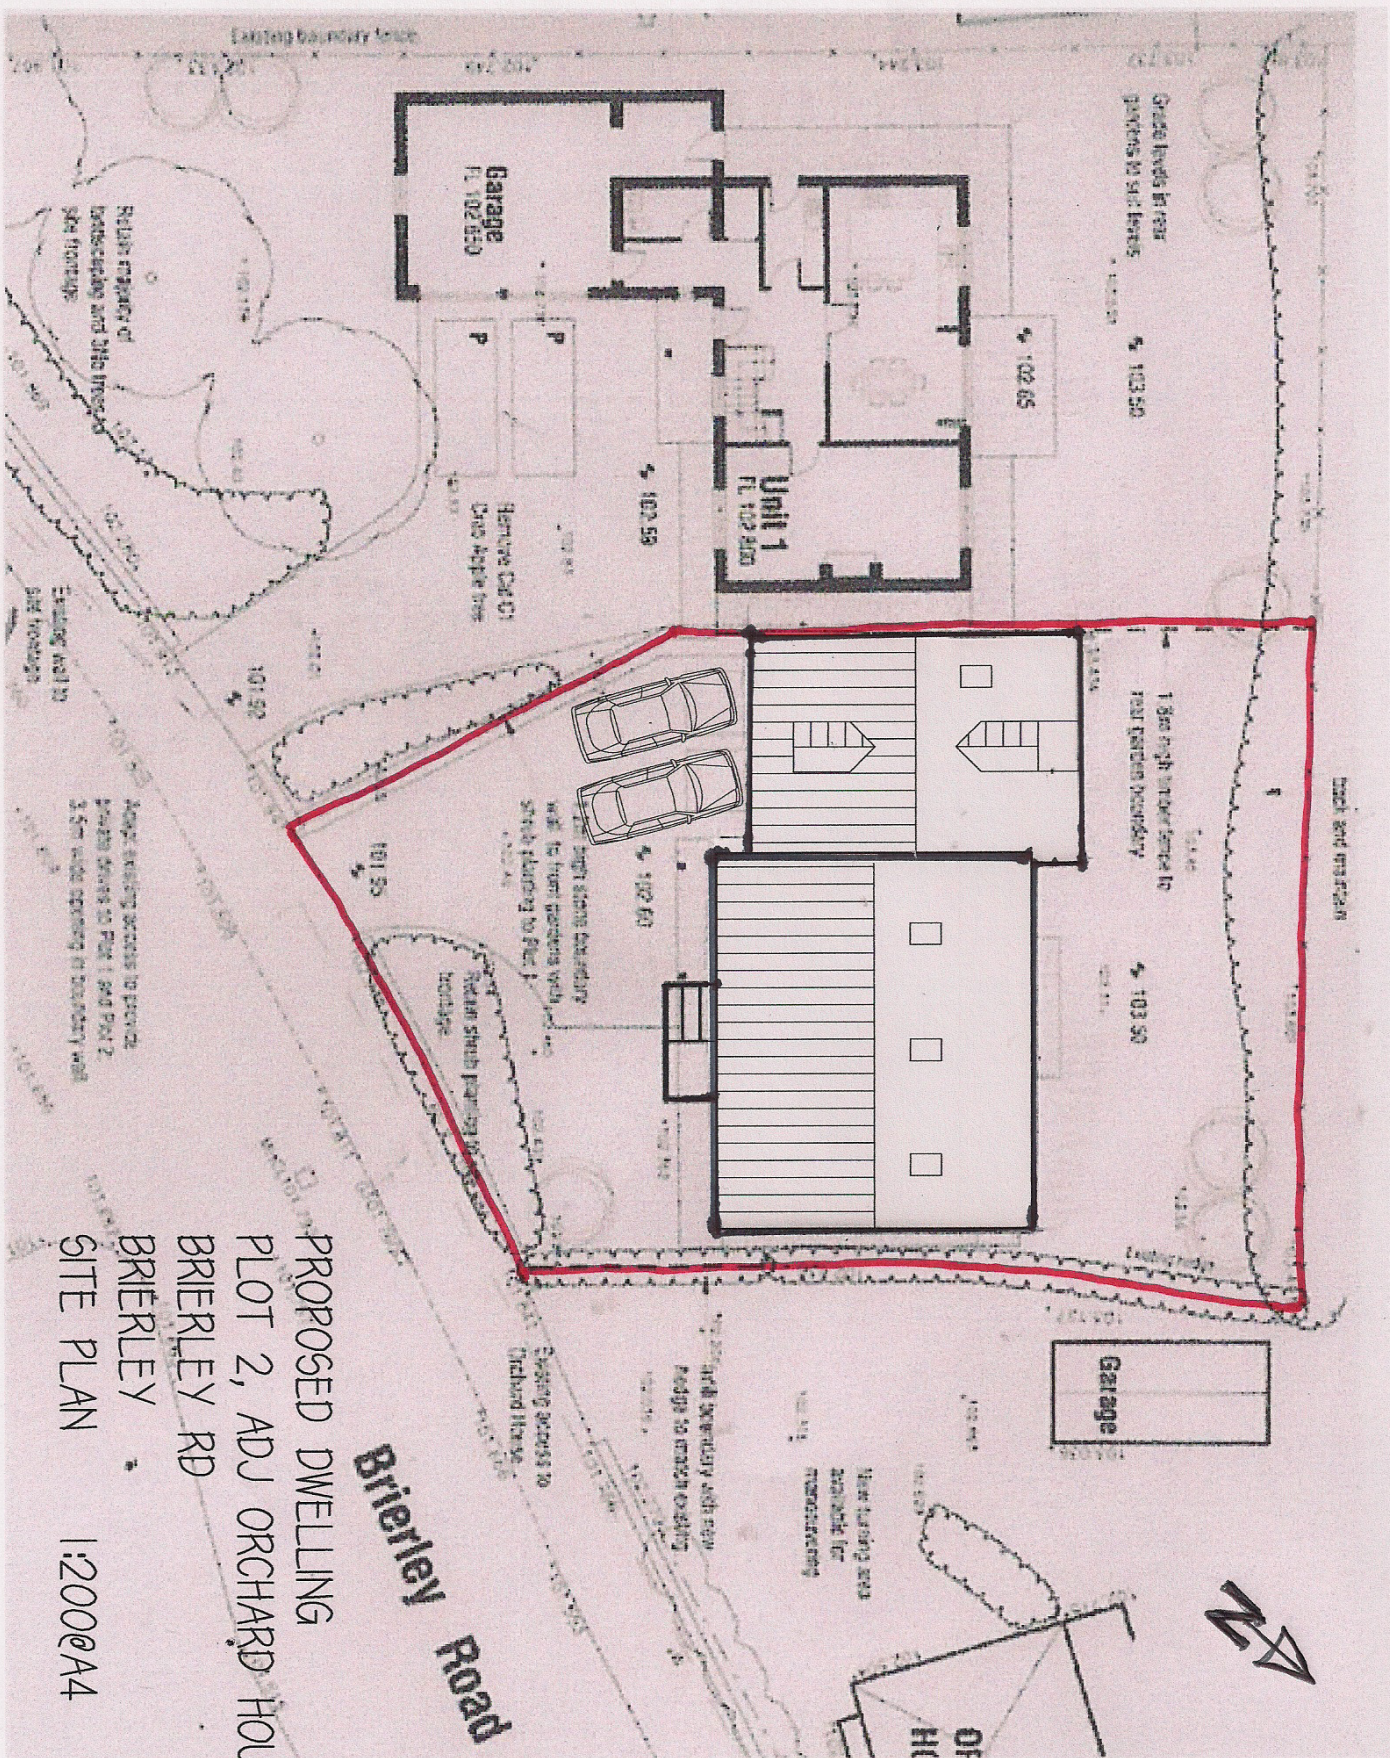

PROPOSED DWELLING  
 PLOT 2, ADJ ORCHARD HOUSE  
 BRIERLEY RD  
 BRIERLEY  
 SITE PLAN 1:2000A4