
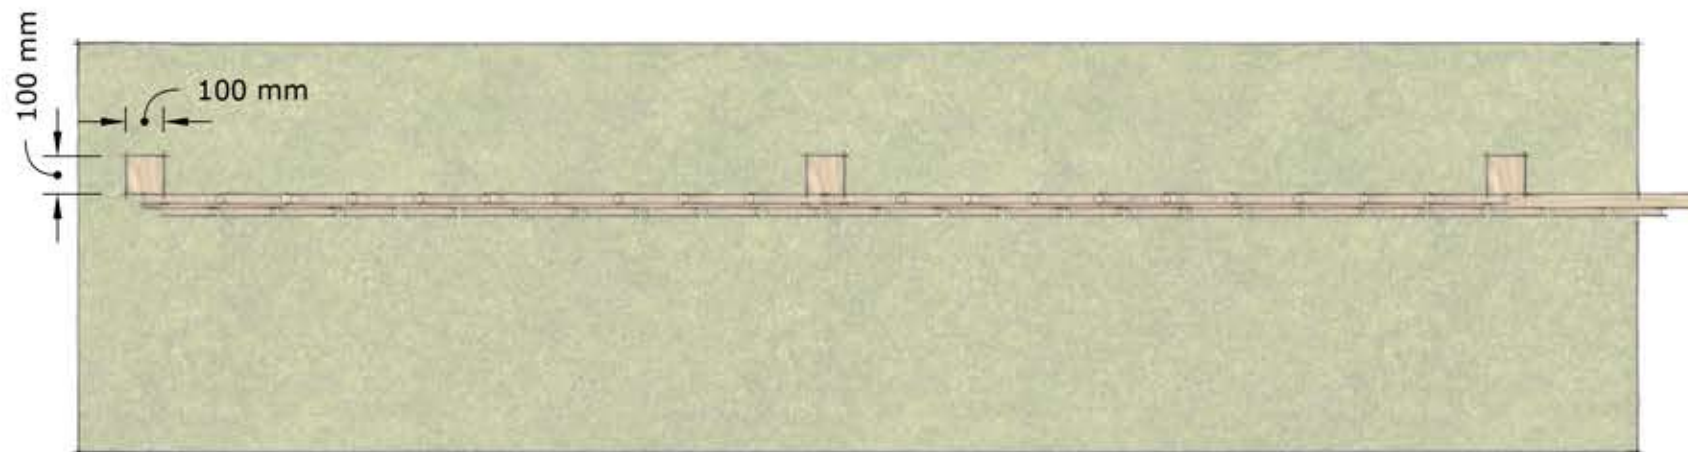


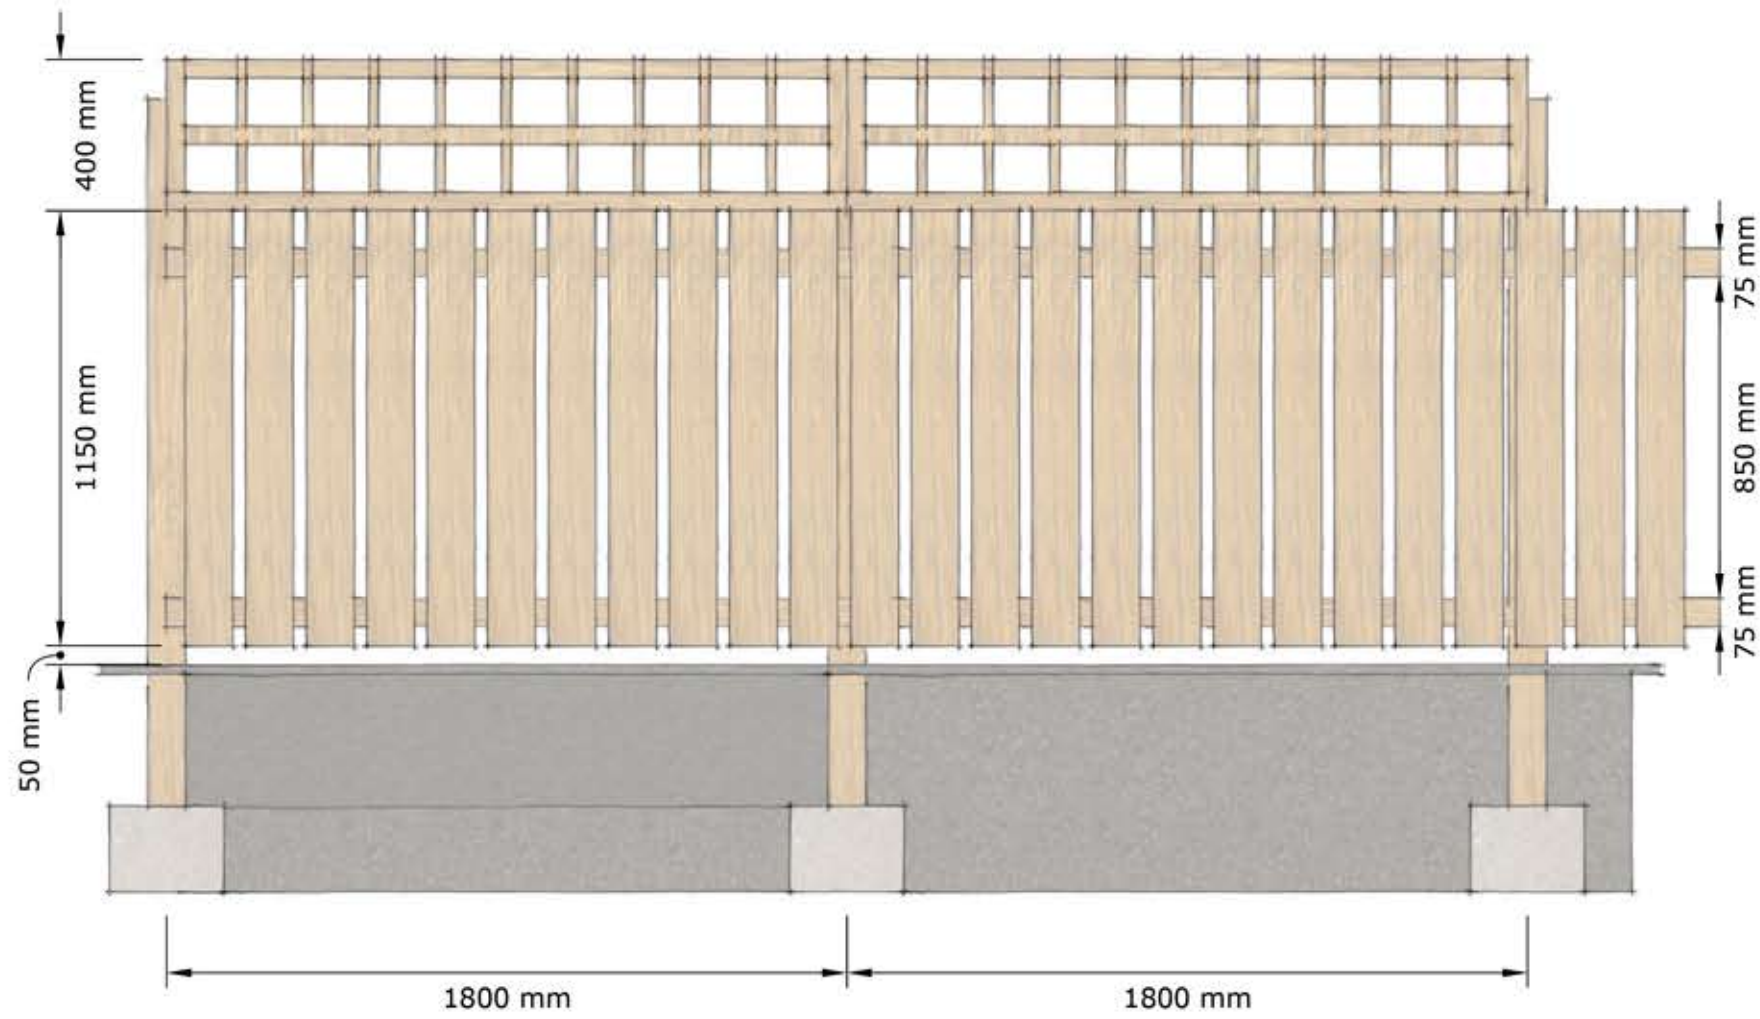

W Redmile & Sons Ltd, Parkfield House, 118 Alderson Road, Sheffield, S2 4UD.  
tel: 0114 2290900 fax 0114 2290909 www.wredmile.co.uk

scale: 1:20 | drawn by: JMB | date: Jan 2021

Project:

Drawing: 1200mm High timber fence  
with 400mm trellis

|                             |          |
|-----------------------------|----------|
| Drawing Number: SD/DFSBT/02 | Revision |
|-----------------------------|----------|