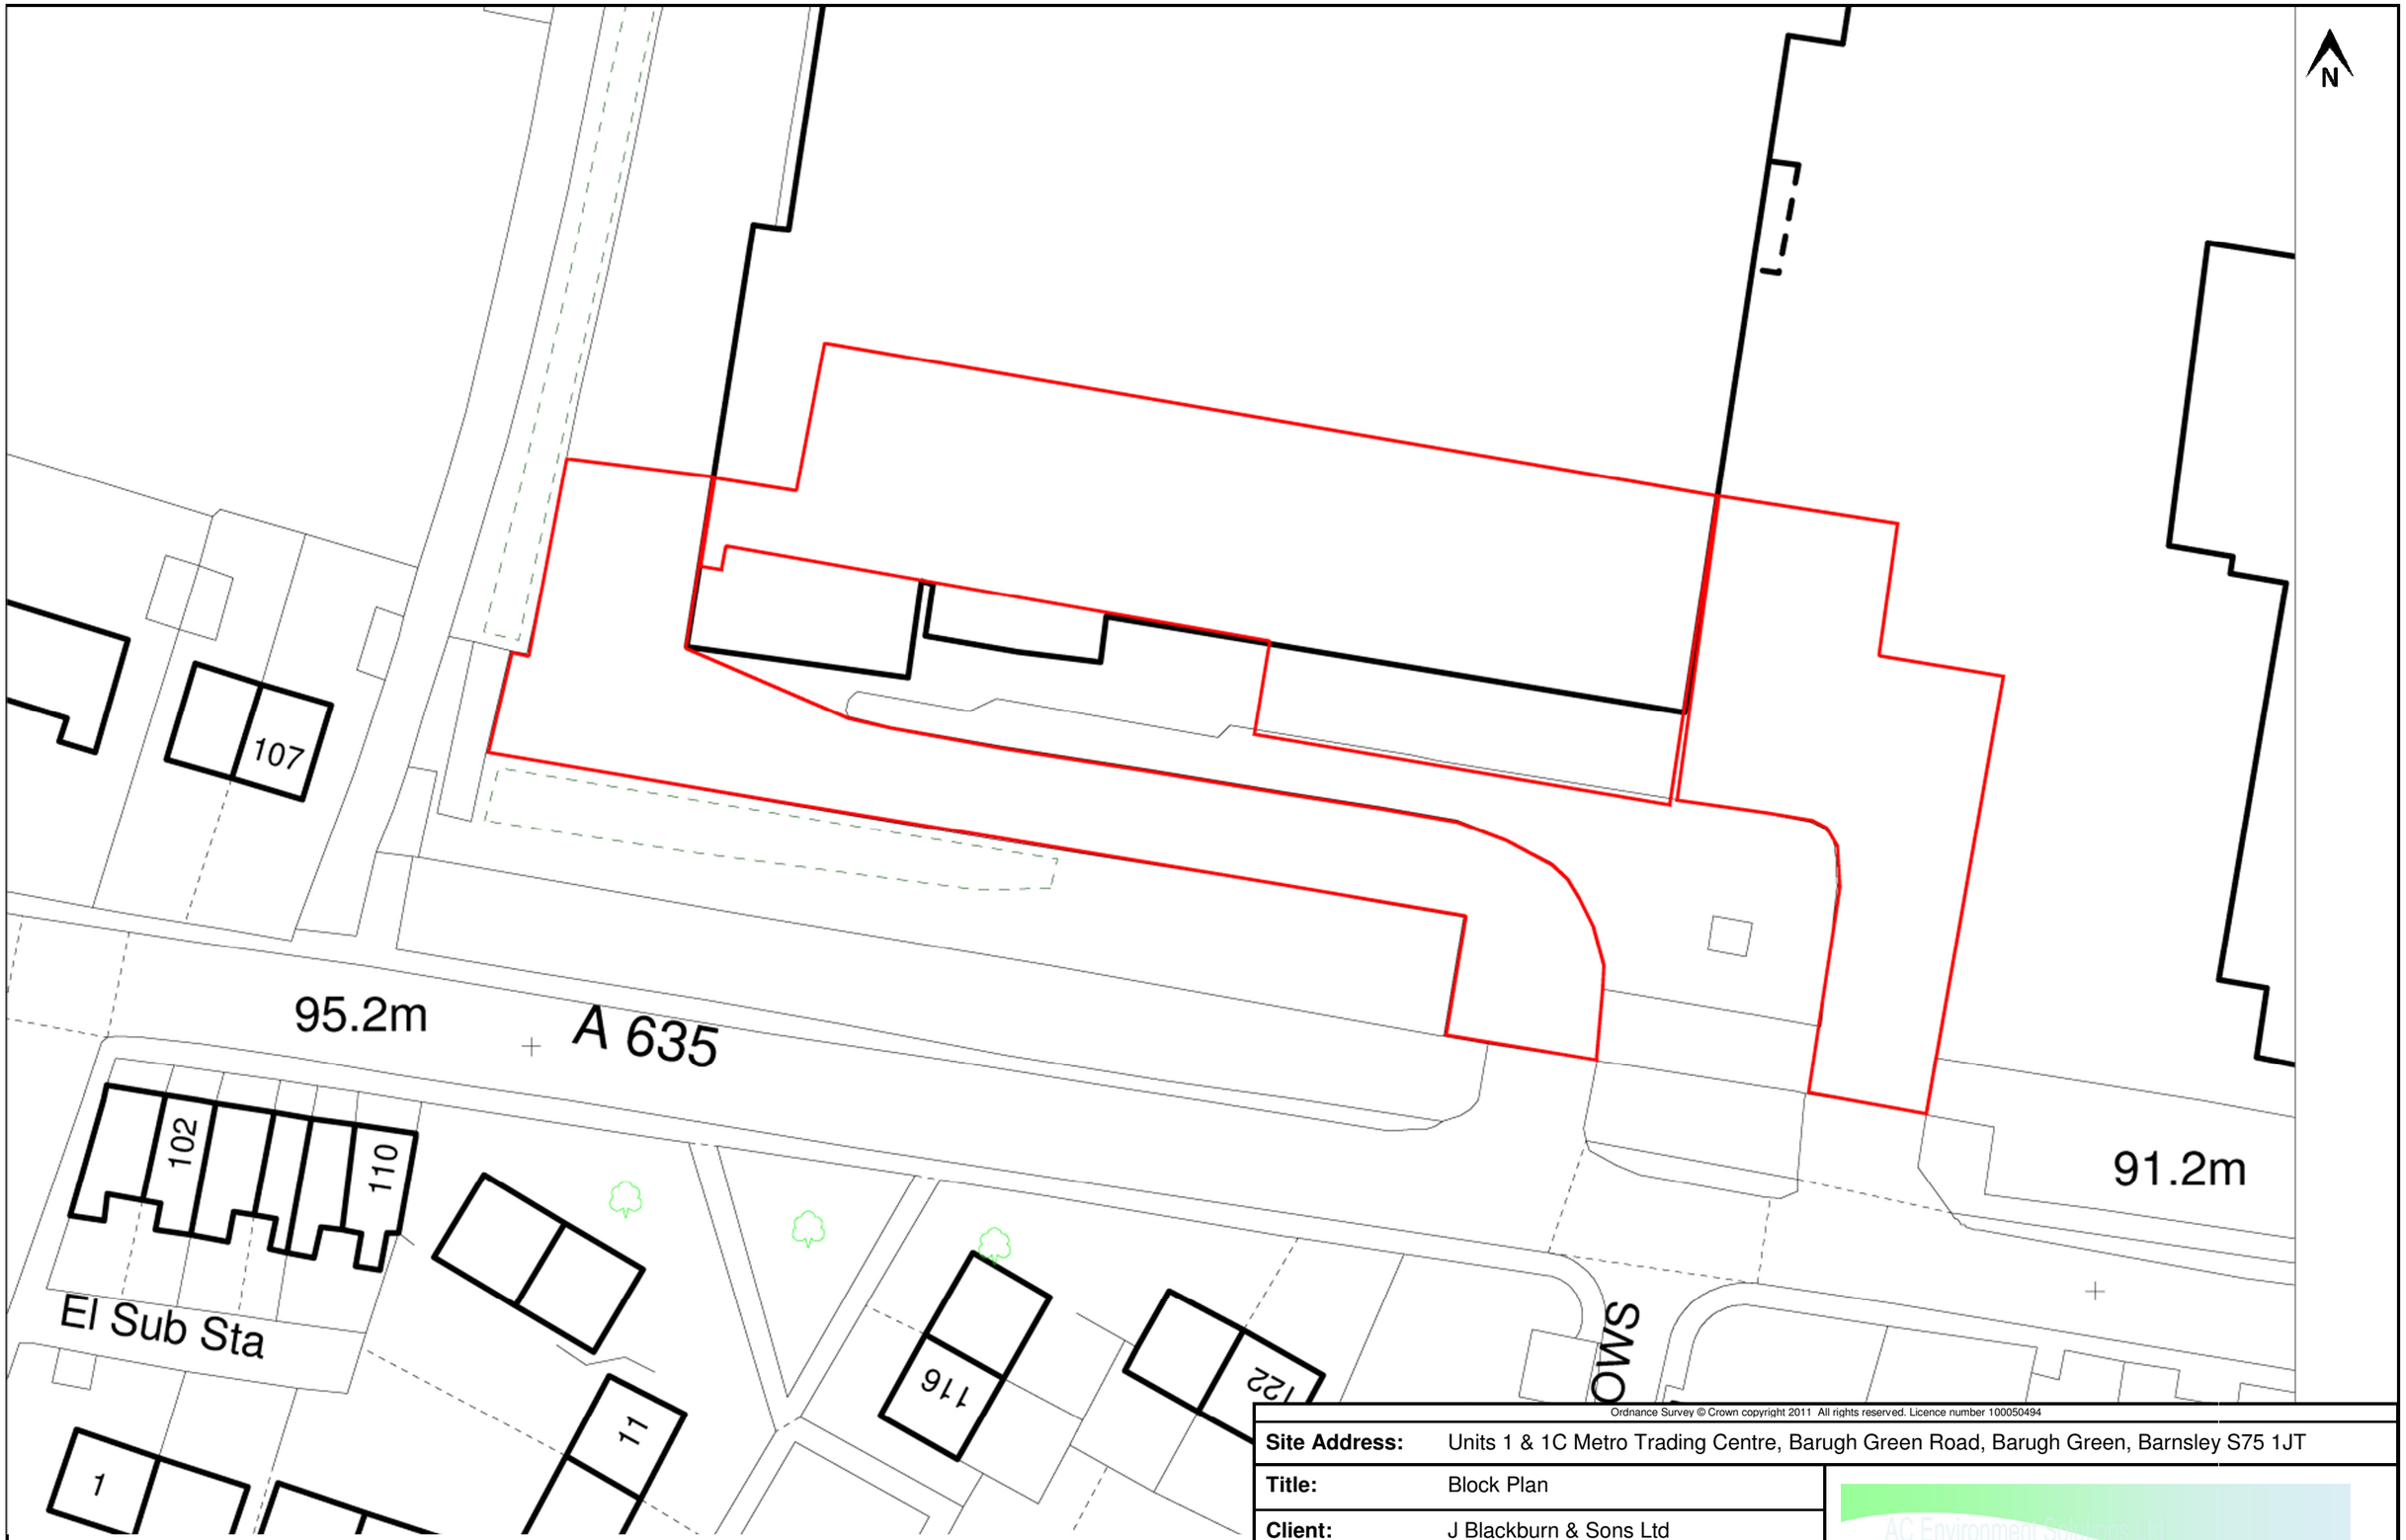


Ordnance Survey © Crown copyright 2011 All rights reserved. Licence number 100050494

Site Address:	Units 1 & 1C Metro Trading Centre, Barugh Green Road, Barugh Green, Barnsley S75 1JT
Title:	Block Plan
Client:	J Blackburn & Sons Ltd
Printed Scale:	1:500 @A3
Date:	March 2011

AC Environment Solutions Ltd

Longfields Court, Middlewoods Way, Wharncliffe Business Park,
Carlton, Barnsley, South Yorkshire S71 3GN