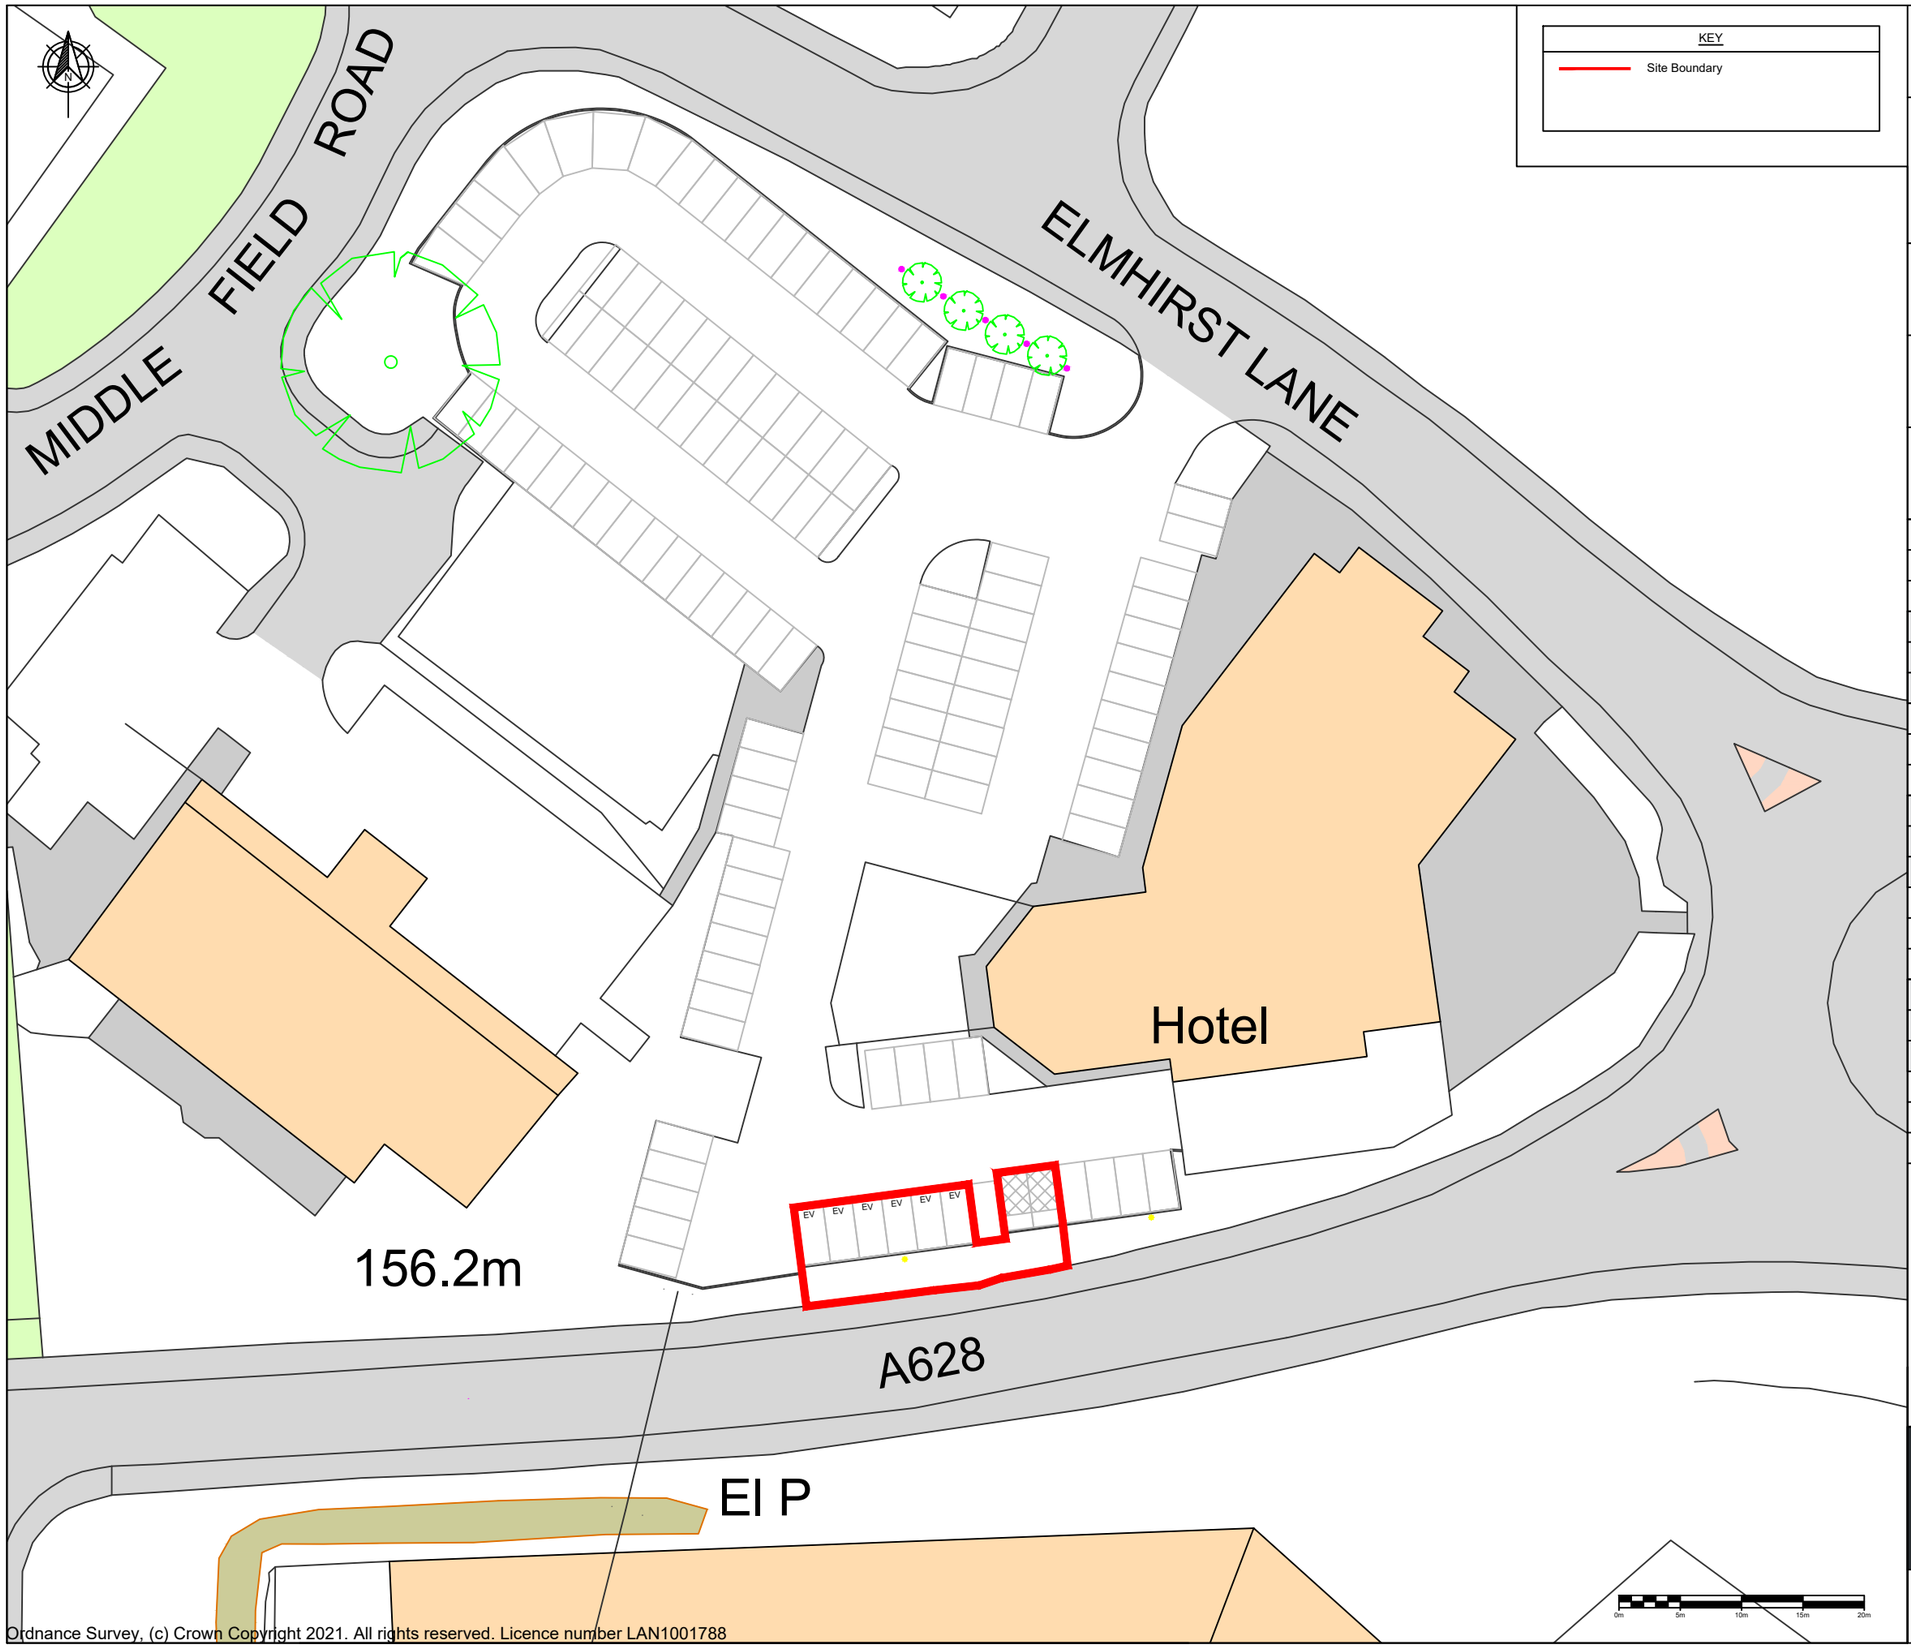


Ordnance Survey, (c) Crown Copyright 2021. All rights reserved. Licence number LAN1001788

PROJECT NAME

ELMHIRST LANE

ADDRESS

Elmhirst Lane,
Dodworth,
Barnsley
S75 4LS

DRAWING TITLE

BLOCK PLAN

DRAWING NO.

EVN363_03

SCALE (@A3)	DRAWN BY	REV.
1:500	PH	A

REV.	DESCRIPTION				
A	Issued for comment				
DATE	15/12/21	REV. BY	PH	APP. BY	MG
REV.	DESCRIPTION				
DATE		REV. BY		APP. BY	
REV.	DESCRIPTION				
DATE		REV. BY		APP. BY	
NOTES

Drawing for illustration only. This drawing has been prepared by The EV Network and issued to authorised individuals only. Users should complete their own risk assessments.The EV Network accept no responsibility for any inaccuracies.

The EV Network, 8th Floor Park House, Park Street, London W1K 6SS.
© The EV Network. 2021