


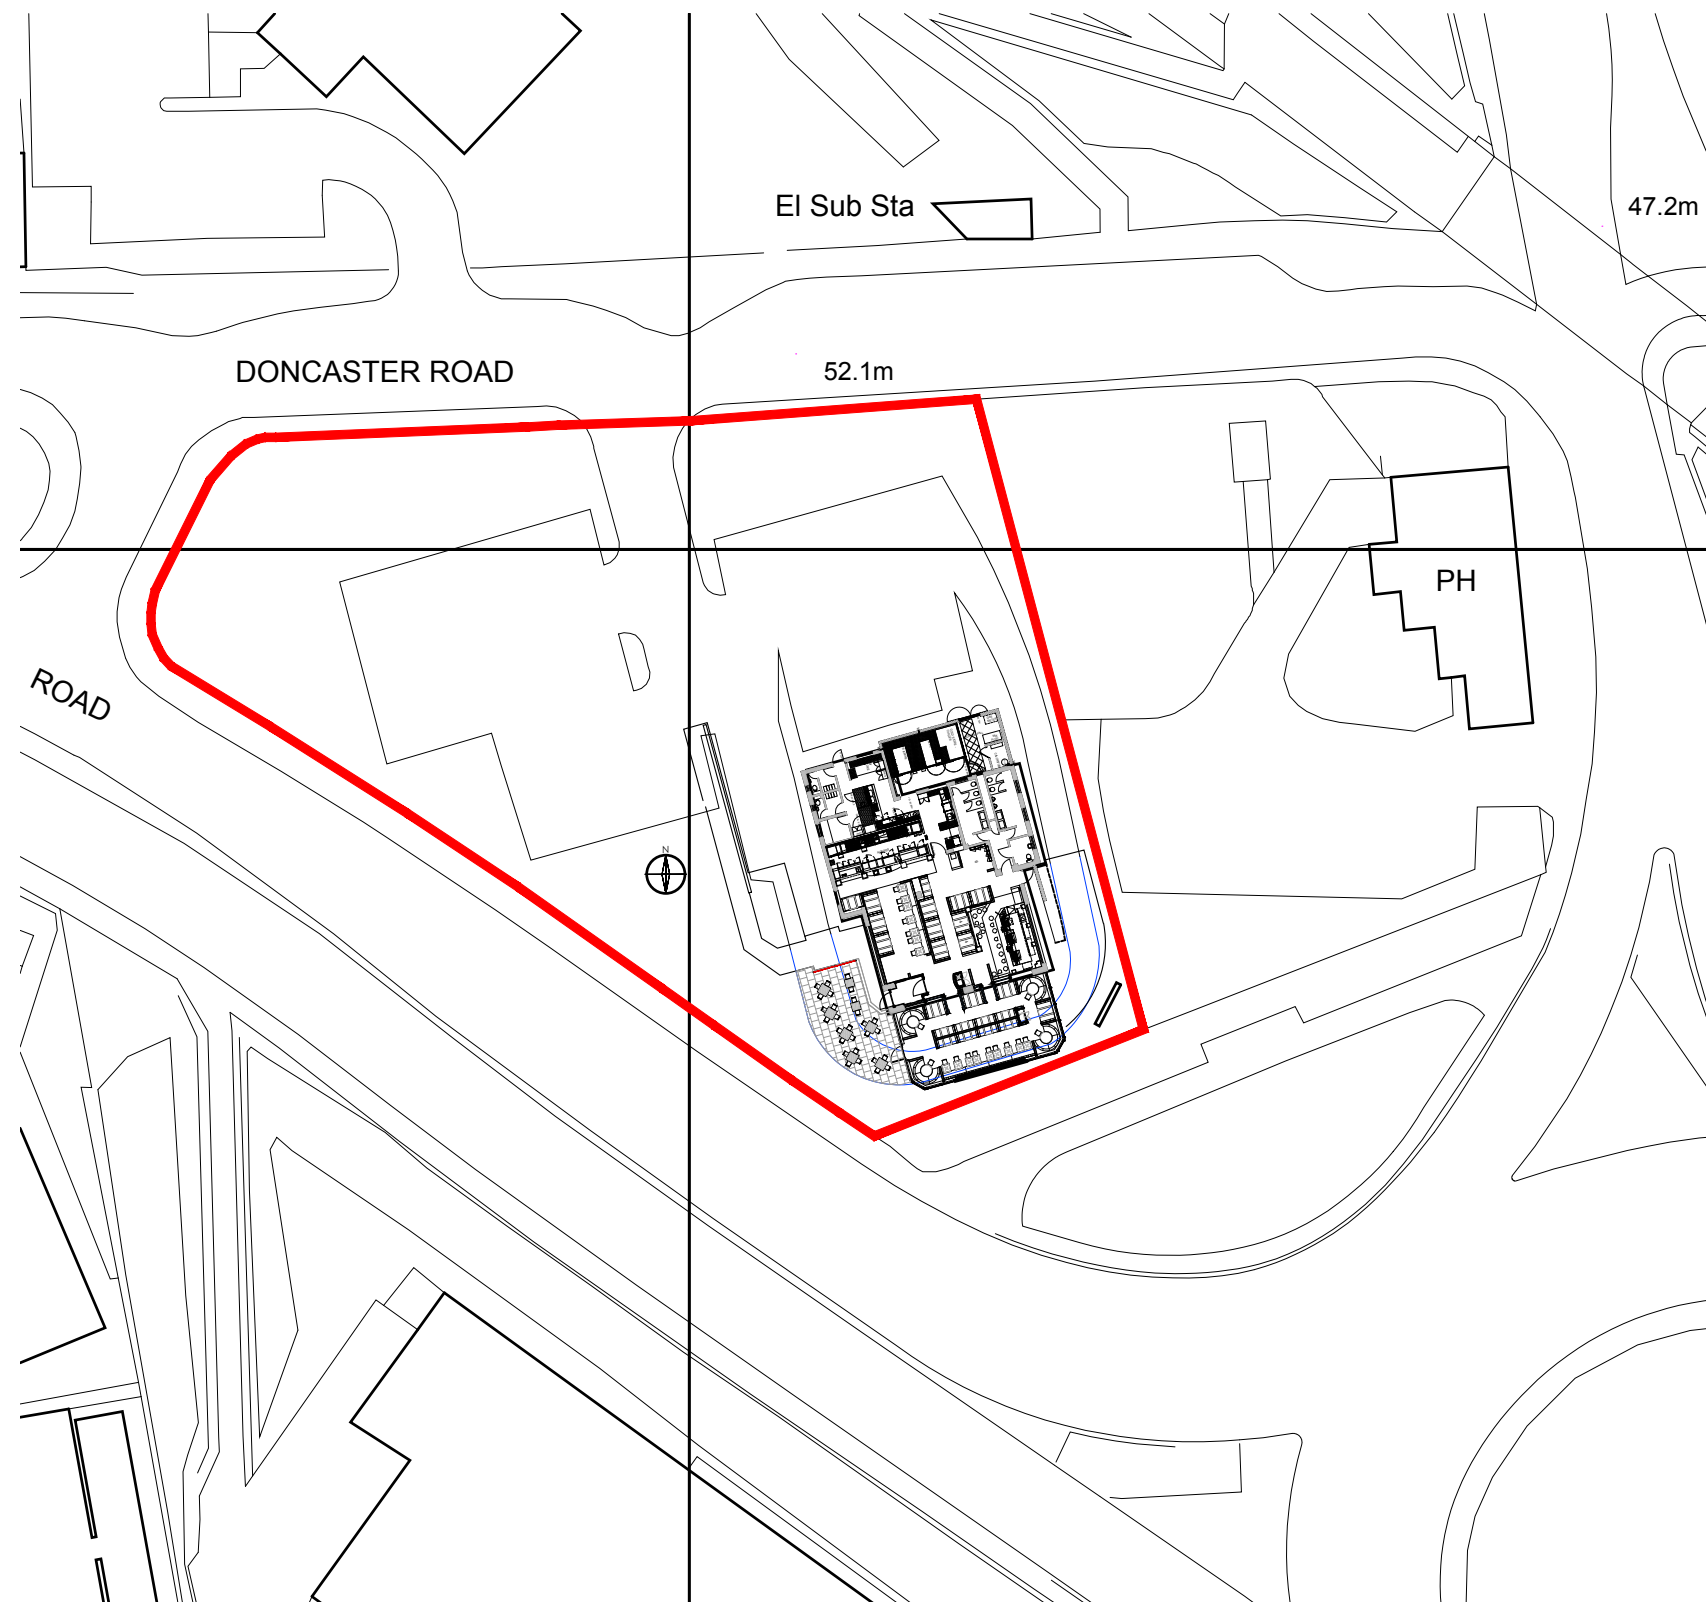

Location Plan
scale 1/1250 @ A3

johnson robson

architecture design building technology

the restaurant group plc

client **Frankie & Benny's**
NEW YORK ITALIAN RESTAURANT & BAR

Doncaster Road, Barnsley S70 3PE

project

Site Location Plan

content

SDJ	1/1250 @ A3	JR.485	C	C05
drawn	scale	job no.	stage	drawing no.
June 15				
date				

unit 6 pool bank business park high street tarvin chester ch3 8jh
t 01829 749010 enquiries@johnsonrobson.co.uk

date:	revision:
07/05/15	0 first issue