
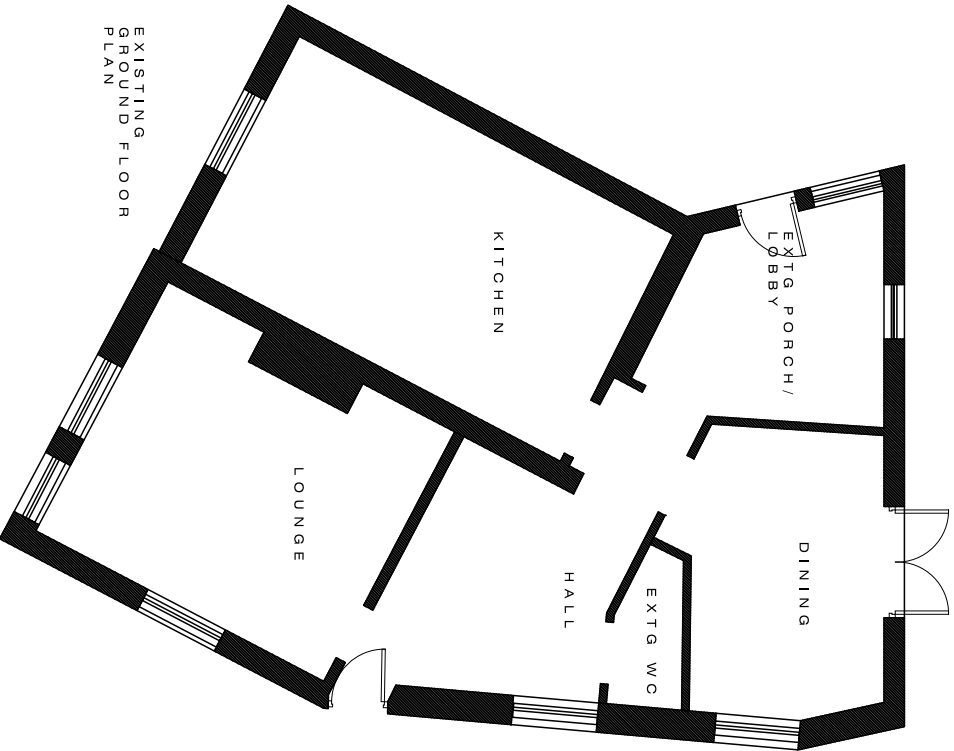


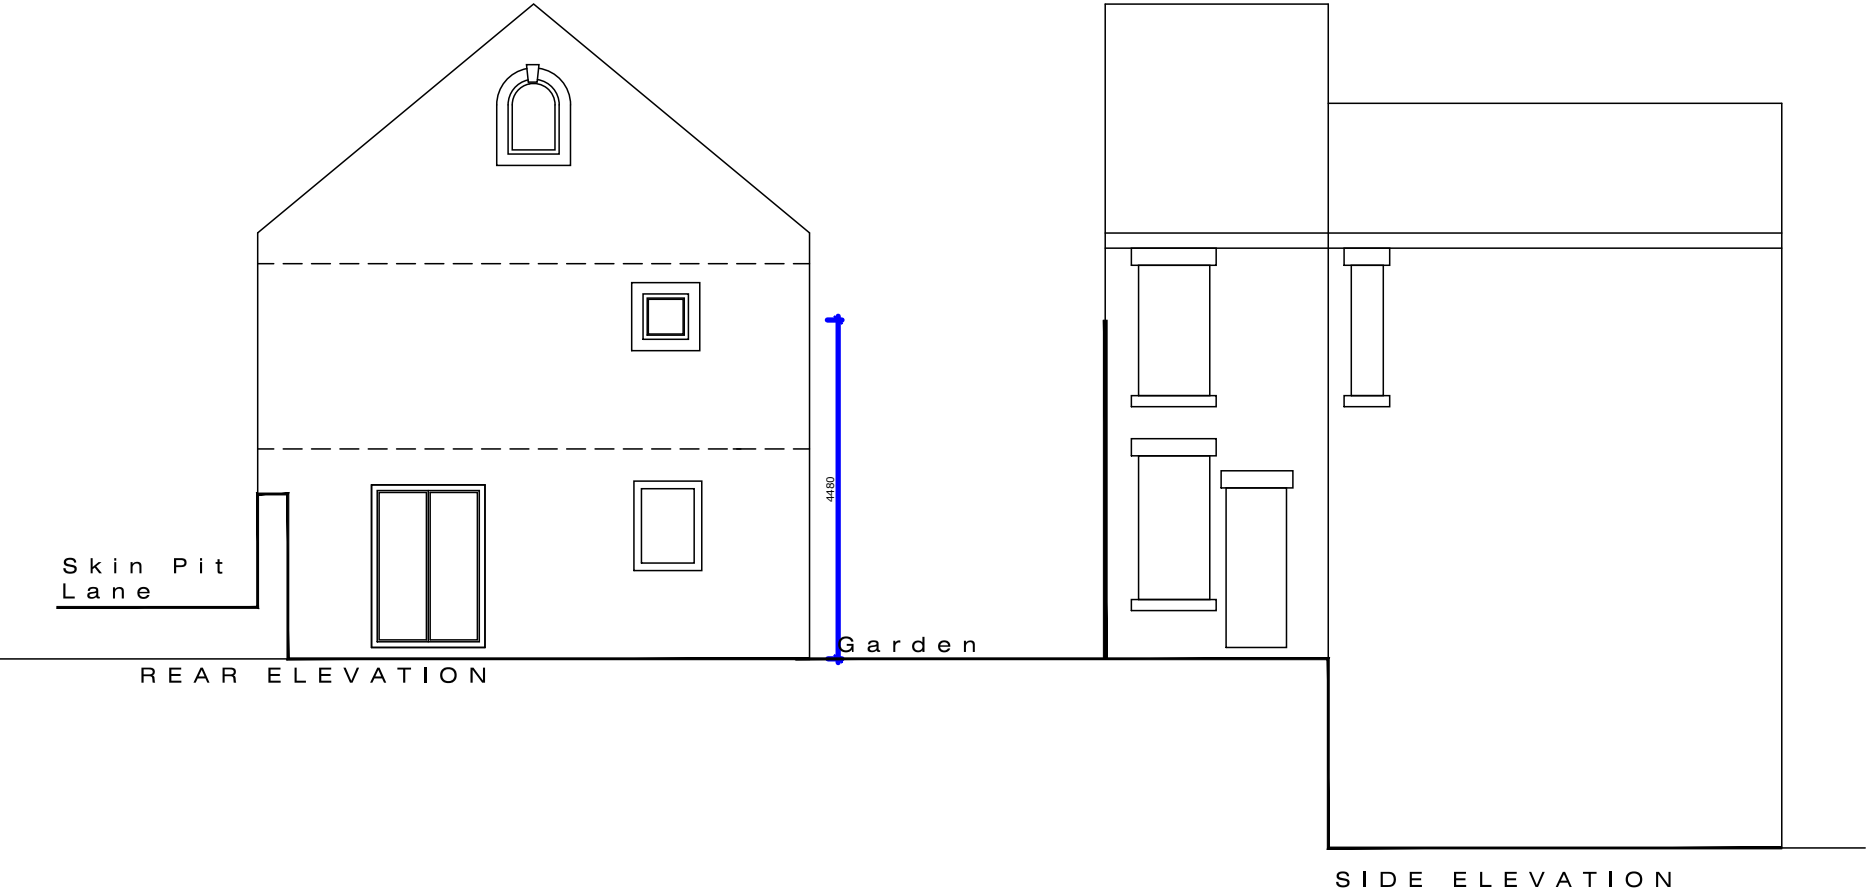

CLIENT DETAILS		PROJECT DETAILS		TITLE			REV	DESCRIPTION	DATE	Residential S72 Ltd, 9 Malham Close, Shafton Barnsley, S72 8PE T 01226 717079 M 07920 724305	 Residential S72
Mr & Mrs Nixon		Proposed Ground Floor Extension and internal re-arrangements	Existing Plan and Elevations								
1 Skinpit Lane Hoylandswaine S36 7JY			REFERENCE:	SCALE-	1:50(A3)	DRAWN-	ikc				
			19-001-01	DATE-	05.02.19	CHECKED-					