
OS Sitemap®

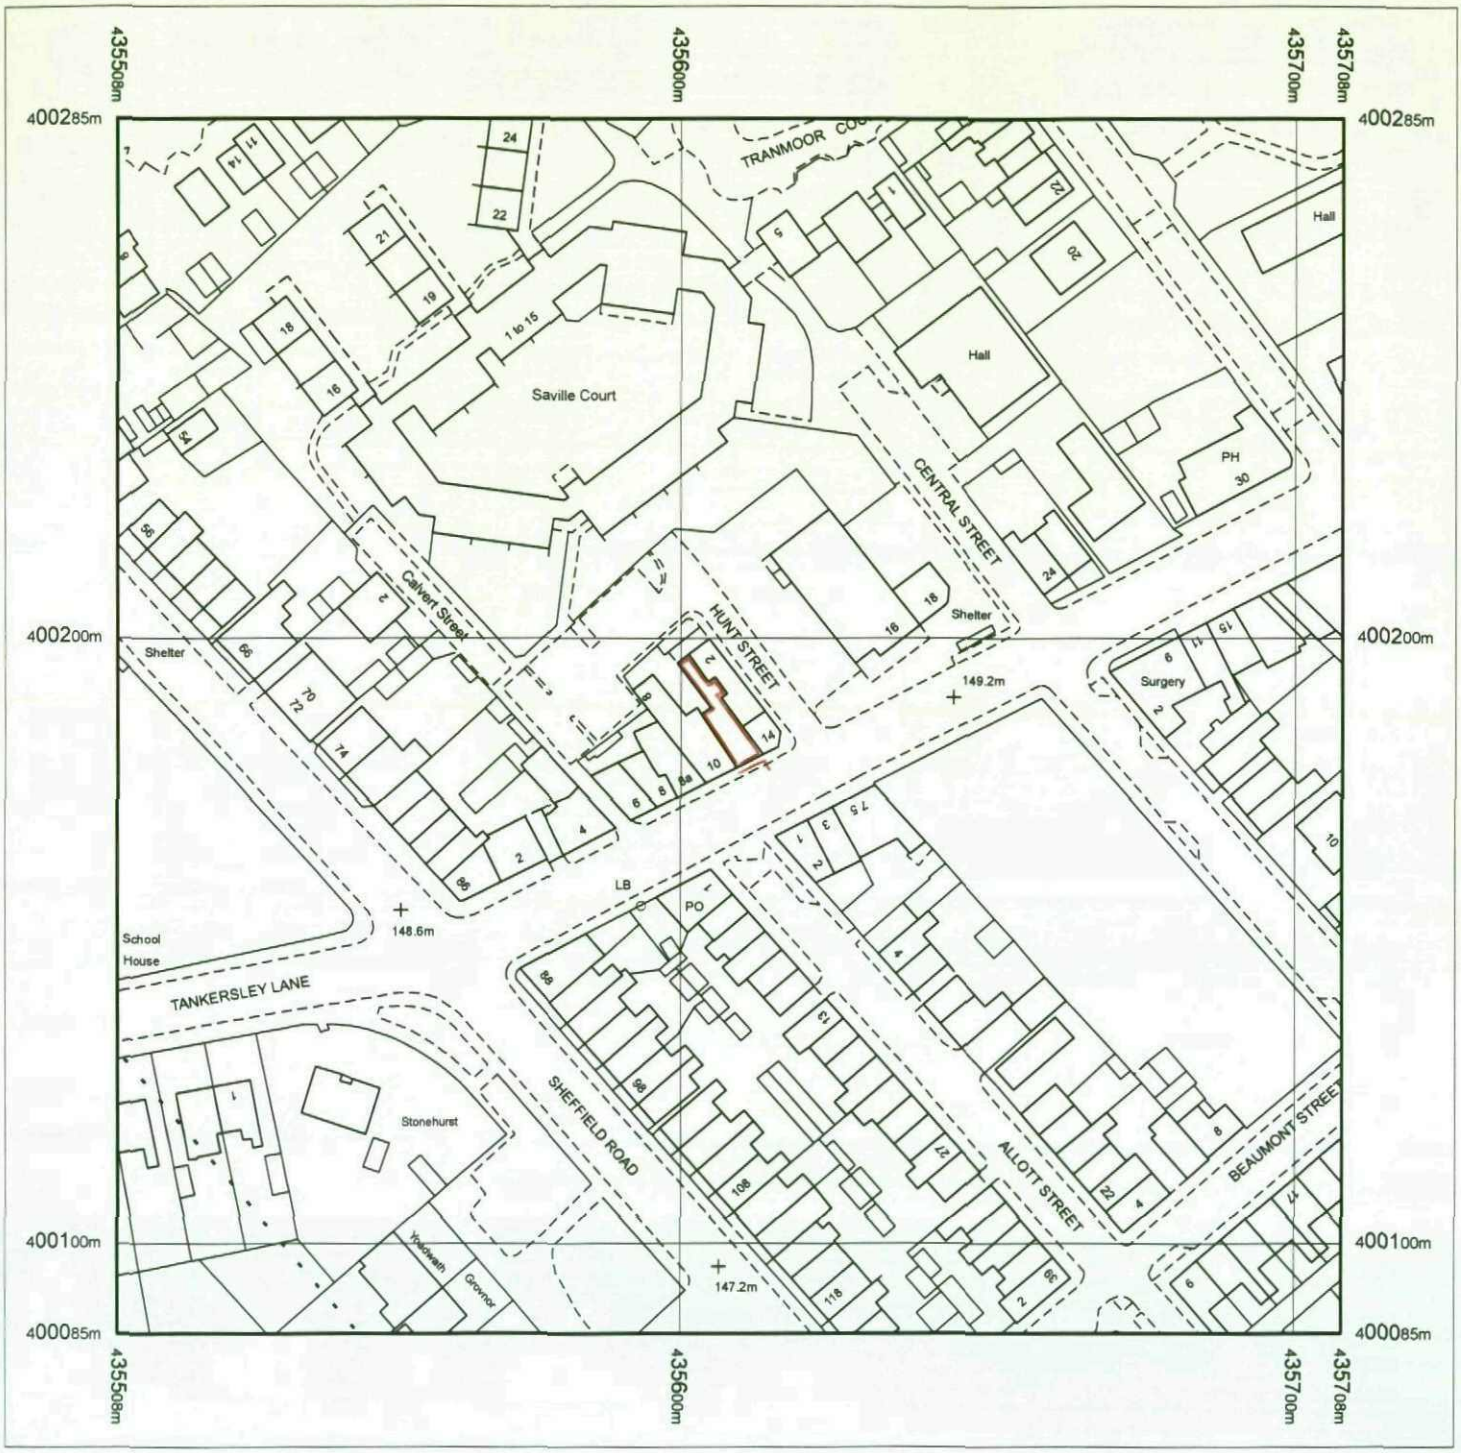

Produced 06.03.2009 from the Ordnance Survey National Geographic Database and incorporating surveyed revision available at this date. © Crown Copyright 2009.

Reproduction in whole or part is prohibited without the prior permission of Ordnance Survey.

Ordnance Survey, the OS Symbol and OS Sitemap are registered trademarks of Ordnance Survey, the national mapping agency of Great Britain.

The representation of a road, track or path is no evidence of a right of way.

The representation of features as lines is no evidence of a property boundary.

Metres
0 20 40

Scale 1:1250

Supplied by: **National Map Centre**
Serial number: 00808700
Centre coordinates: 435607.63 400185.25

Further information can be found on the OS Sitemap Information leaflet or the Ordnance Survey web site:
www.ordnancesurvey.co.uk

12 Hoyland Road

Barnsley

S74 0LY






1 OFF EXTERNALLY ILLUMINATED FASCIA SIGN WITH M2 LETTERS - *Scale 1:20*

*Folded aluminium panels with 30mm returns, split powder coated green to match Pantone 564c & white with a semi matt finish. Text '**co-operative**' to be moulded from acrylic with silver edges and applied colbolt blue (**Ref: Ultramark 5750**) vinyl reduced faces showing 3mm silver keyline. Letters stood off panel using 12mm spacers. All other text '**The**' (preceding '**co-operative**') to be stencil cut from 744 blue acrylic mounted direct to fascia and text '**pharmacy**' to be applied in matt white (**Ref: Avery 730 PF**) vinyl.*
Externally illuminated via trough lighting unit finished green to match panel.



1 OFF INTERNALLY ILLUMINATED PROJECTING SIGN - *Scale 1:10*

*Extruded aluminium box with folded 14swg 2mm aluminium face panels with 25mm returns, powder coated white. Logo stencil cut and inlaid with opal acrylic with applied green (**Ref: Avery 4516TF**) vinyl detail. Internally illuminated via fluorescent tubes.*

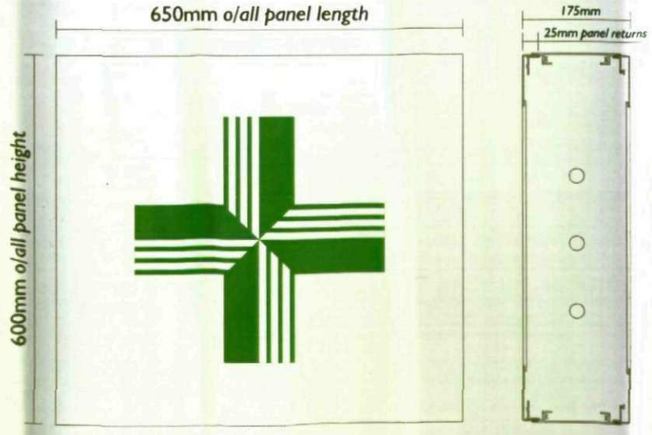


Drawing Information

Client:
Co-op Pharmacy
Address:
12 Hoyland Rd
Common
Barnsley, S74 0LY
Drawing Number:
09
Drawn By:
TB
Saved as:
J:co-oppharmacy/hoylamd/7440/09-3464
Date:
09/02/09
Scale:
A3
Notes:
SHOP FRONT PAINTED BY OTHERS.

Revision:
REV - A - TB - 12/02/09 - PAINTED SHOPFRONT AND MOVED TROUGH LIGHT.

A

FASCIA SECTION DETAIL
Scale NTS

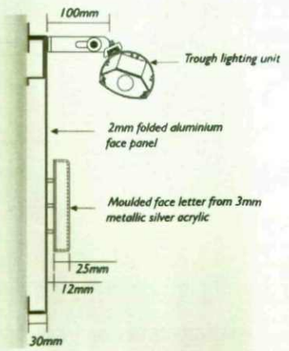

Approved:	Date :	Revision :

NOTE: ALL DIMENSIONS & DETAILS ARE APPROXIMATE & SHOULD BE VERIFIED WITH SITE SURVEY.

BLAZE NEON LTD
UNIT 3 - 4 ARDEN PARK, ARDEN ROAD,
FRANKLEY, BIRMINGHAM. B45 0JA
Tel: +44 (0)121 457 7715 Fax: +44(0)121 453 9355
www.blazeneon.com e-mail: design@blazeneon.com

THE COPYRIGHT OF THIS DRAWING IS OWNED BY BLAZE NEON LIMITED AND IS NOT TO BE DISCLOSED TO OTHER PERSONS OR TO BE USED FOR MANUFACTURING PURPOSES WITHOUT PERMISSION.













Drawing Information

Client:
Co-op Pharmacy
Address:
12 Hoyland Rd
Common
Barnsley, S74 0LY
Drawing Number:
09
Drawn By:
TB
Saved as:
J:co-oppharmacy/hoylamd/7440/09-3464
Date:
09/02/09
Scale:
A3
Notes:

Revision:

Approved:	Date :	Revision :

NOTE: ALL DIMENSIONS & DETAILS ARE APPROXIMATE & SHOULD BE VERIFIED WITH SITE SURVEY.


The co-operative


BLAZE NEON LTD
UNIT 3 - 4 ARDEN PARK, ARDEN ROAD,
FRANKLEY, BIRMINGHAM. B45 0JA
Tel:+44 (0)121 457 7715 Fax:+44(0)121 453 9355
www.blazeneon.com e-mail: design@blazeneon.com
BLAZE

THE COPYRIGHT OF THIS DRAWING IS OWNED BY BLAZE NEON LIMITED AND IS NOT TO BE DISCLOSED TO OTHER PERSONS OR TO BE USED FOR MANUFACTURING PURPOSES WITHOUT PERMISSION.

Co-operative Pharmacy Fascia Rollout Survey

Opening Hrs: m-f - 9.00 - 6.00 - sat & sun - closed
Store Manager: Katarzyna Grzegorczyk Telephone: 01226 743156
Photographs taken Front & Back of unit: No
Windows Measured: yes
Vinyl applied to Glazing is rear access available: Yes
Colour of Shopfront: blue Material: timber Condition: fair
Fascia Background Type: timber
Condition: poor
Alarm Box Fascia: no
Security Camera on Fascia: No
Other: None
Illuminated Sign: no
Electrical Feed: no / illum working: no / Projector:
Work Required out of hours: No
Parking Restrictions to Front of Store: double yellow
Centre Management:
Surveyor: Mark Pitts

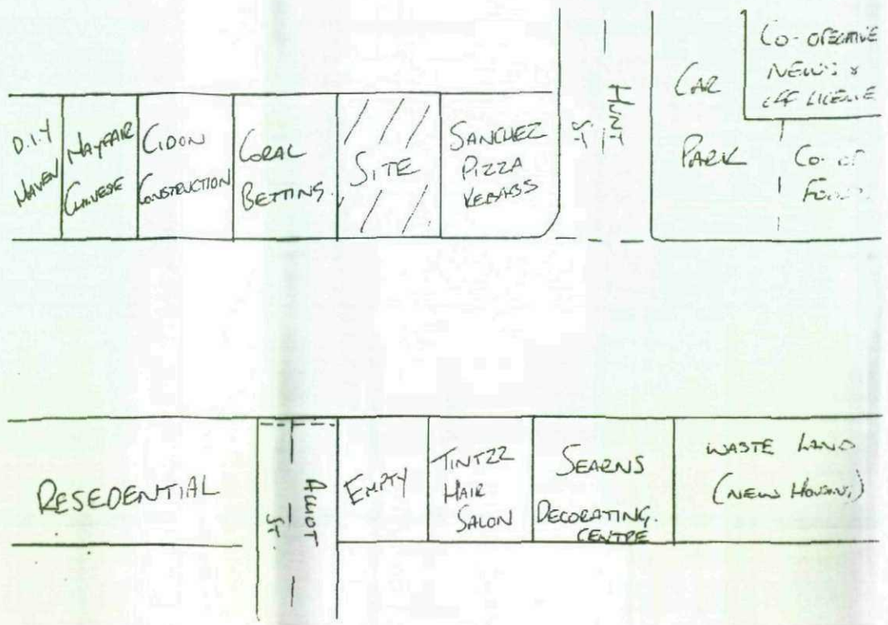

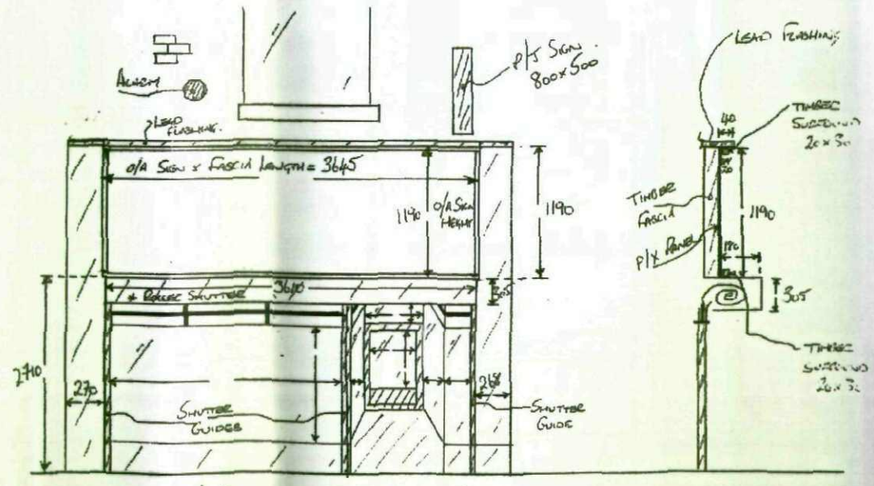

* Existing Sign:- P/x Panels with P/x letterings, Panels Retained by timber surround trim, Fixed to timber Background. Background Fascia looks like random Vertical timbers NOT Full timber Background.

* Timber Fascia Rotting at base above Shutter Cover.

Drawing Information

Client:
Co-op Pharmacy
Address:
12 Hoyland Rd
Common
Barnsley, S74 0LY
Drawing Number:
09
Drawn By:
TB
Saved as:
J:co-oppharmacy/hoylamd/7440/09-3464
Date:
09/02/09
Scale:
A3
Notes:

Revision:

Approved:	Date :	Revision :

NOTE: ALL DIMENSIONS & DETAILS ARE APPROXIMATE & SHOULD BE VERIFIED WITH SITE SURVEY.

BLAZE NEON LTD
UNIT 3 - 4 ARDEN PARK, ARDEN ROAD,
FRANKLEY, BIRMINGHAM. B45 0JA
Tel:+44 (0)121 457 7715 Fax:+44(0)121 453 9355
www.blazeneon.com e-mail: design@blazeneon.com

The co-operative

THE COPYRIGHT OF THIS DRAWING IS OWNED BY BLAZE NEON LIMITED AND IS NOT TO BE DISCLOSED TO OTHER PERSONS OR TO BE USED FOR MANUFACTURING PURPOSES WITHOUT PERMISSION.