
PROPOSED GARAGE WORKS

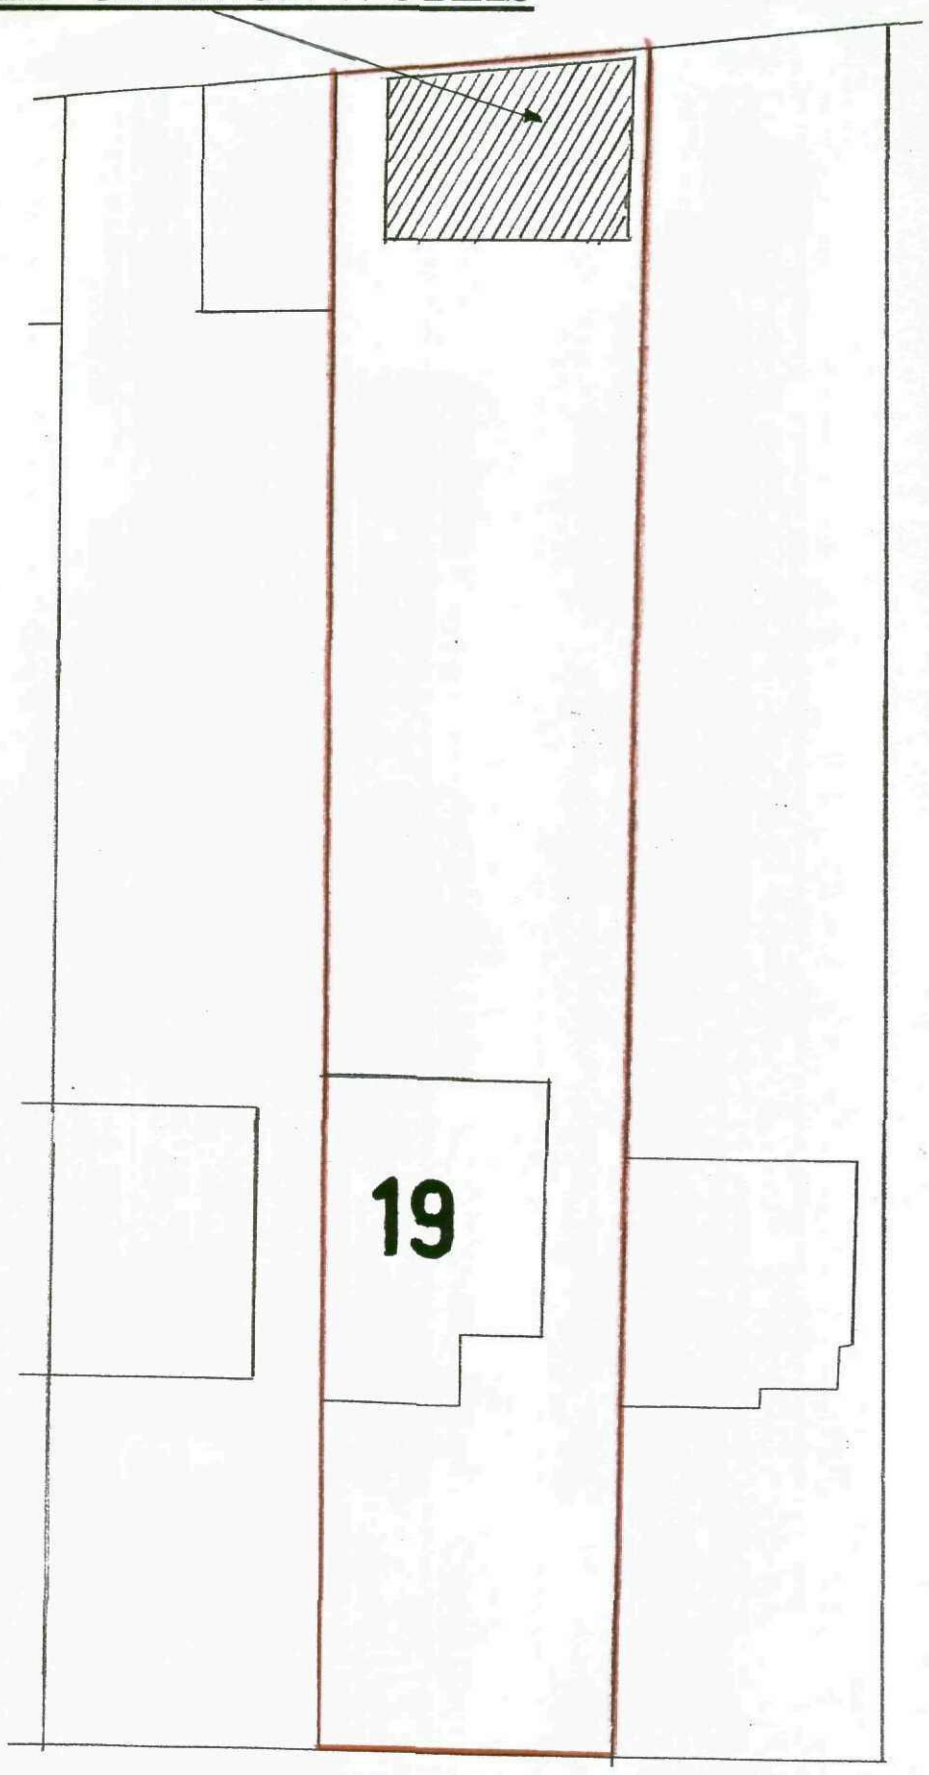

NORTH

BLOCK PLAN SCALE 1:250