





ELEVATION A-A

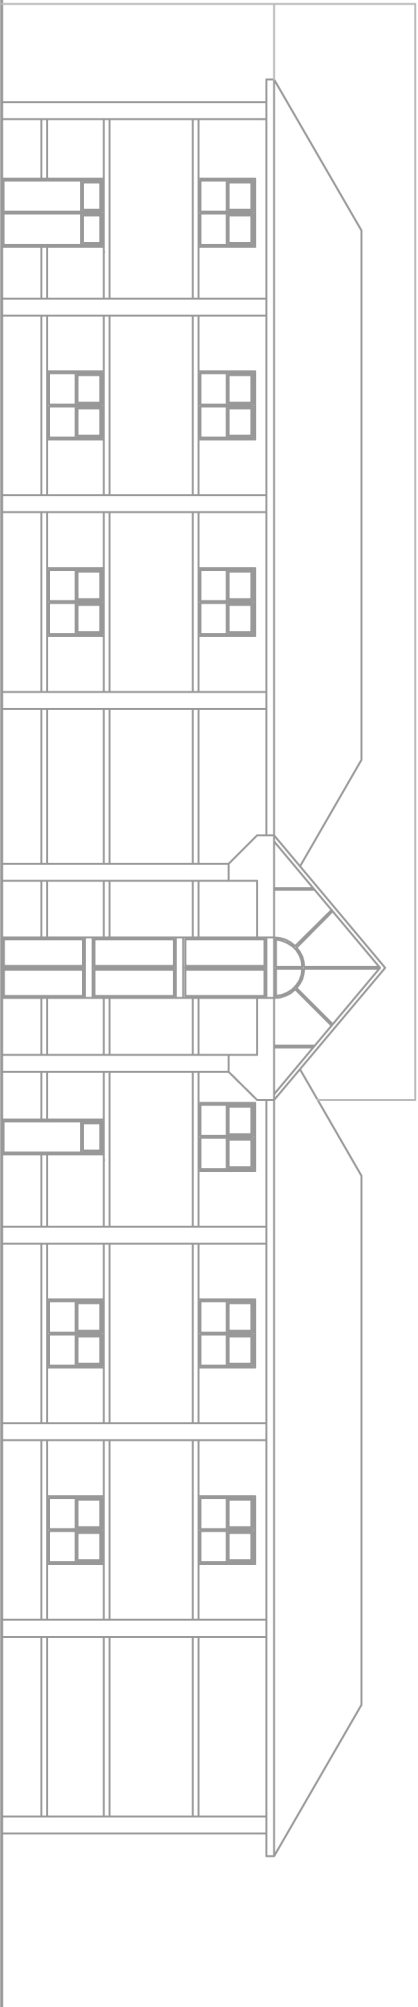

ELEVATION B-B

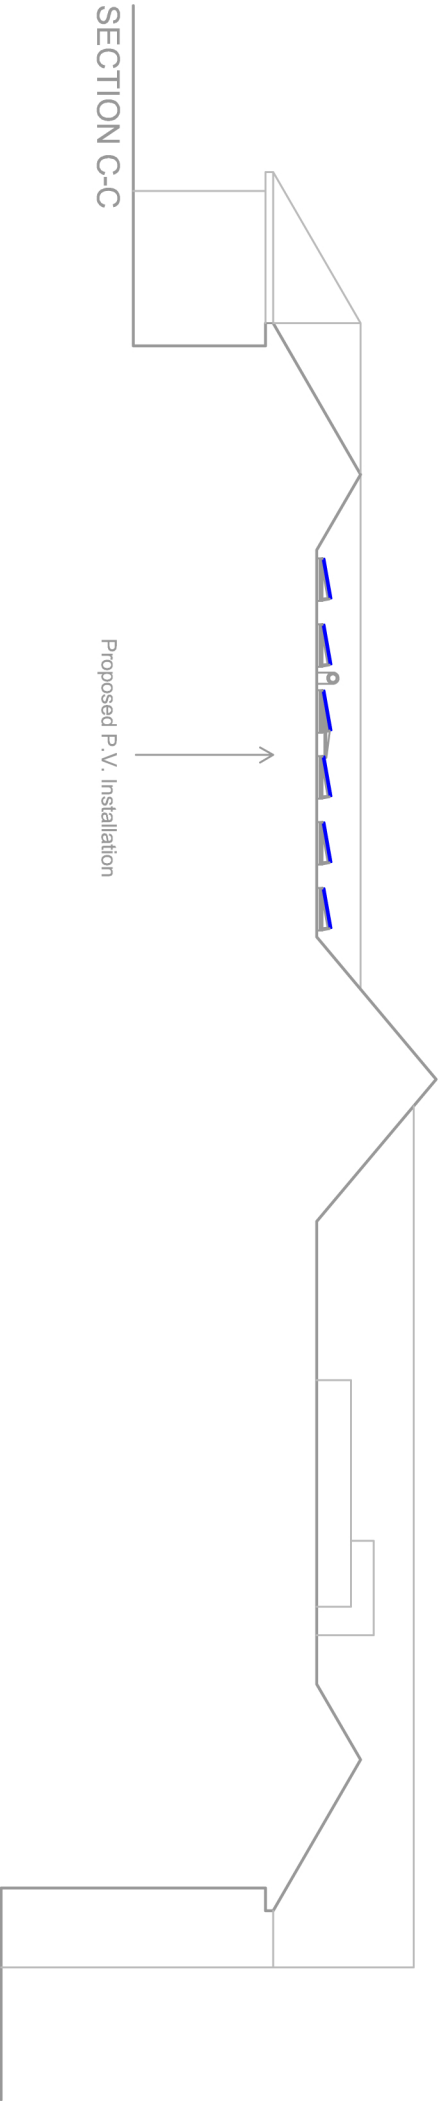

SECTION C-C

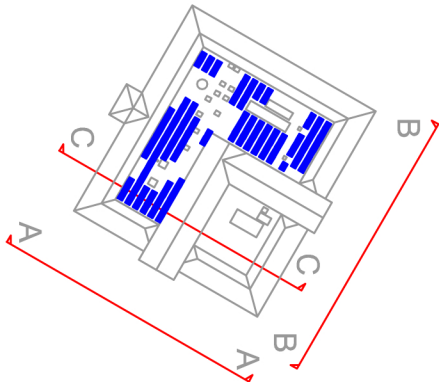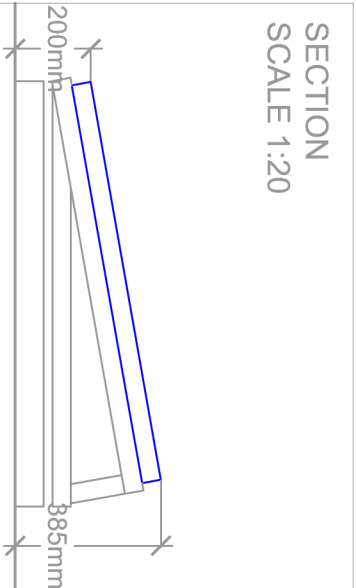

Notes:

Panels are NOT visible on Elevations A-A and B-B.

Drawing Status
PLANNING ISSUE

Client
C.R.T. RENEWABLES

Project
PRIORY CAMPUS

Title
PROPOSED ELEVATIONS

Drawing number
03-00001-P43-XX01



2 Hamilton Place
Hamilton Way
Mansfield
NG18 5FA
Call: 0844 414 6637
Email: Solar@dastechnology.co.uk
www.dastechnology.co.uk

1	GS	Jan 12	Planning Issue	MW	Scale (A3)	1:200	Drawn by	GSD	
Rev	By	Date	Details	Chkd	Date	24.01.12	Checked by	MW	