


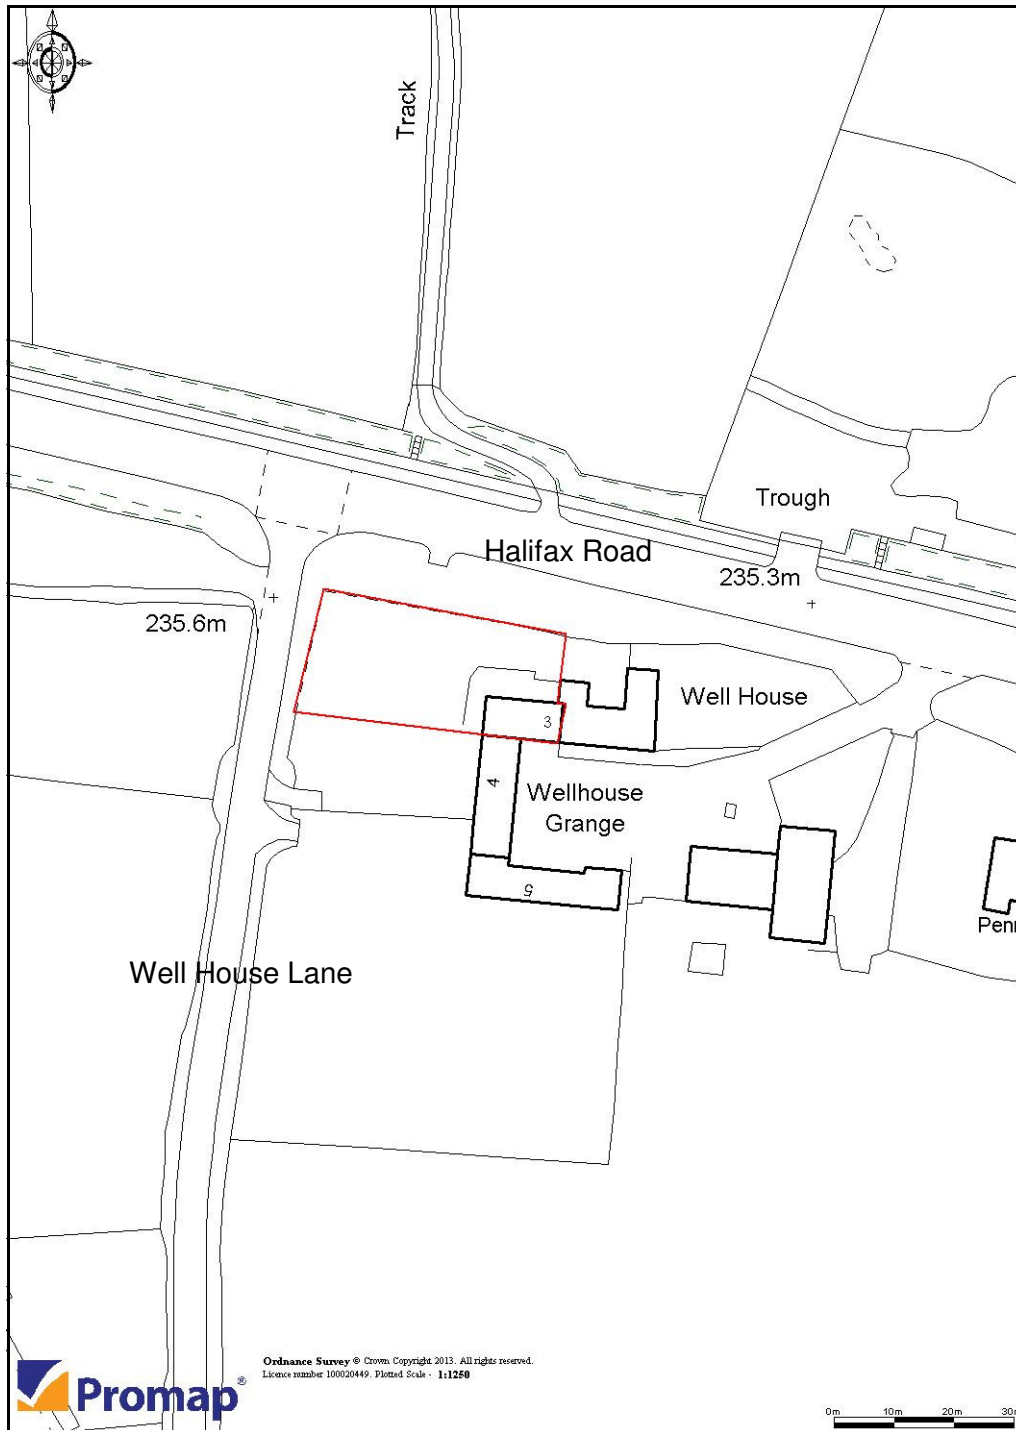

CLIENT				DLP PLANNING LTD 11 PARADISE SQUARE, SHEFFIELD, S1 2DE T 0114 228 9190 F 0114 272 1947 E sheffield@dlpconsultants.co.uk www.dlpconsultants.co.uk d lp planning ltd OFFICES ALSO AT: BEDFORD, BRISTOL, CARDIFF AND LONDON	
PROJECT					
Edward Norris				3 Wellhouse Grange	
Date	March 2013	OS Ref.	Drawn by	DRAWING TITLE	
Scale	As shown	Drawing no.	MB		
Job no.	N-YK2166	Rev.	Checked		
				Site Location Plan	