



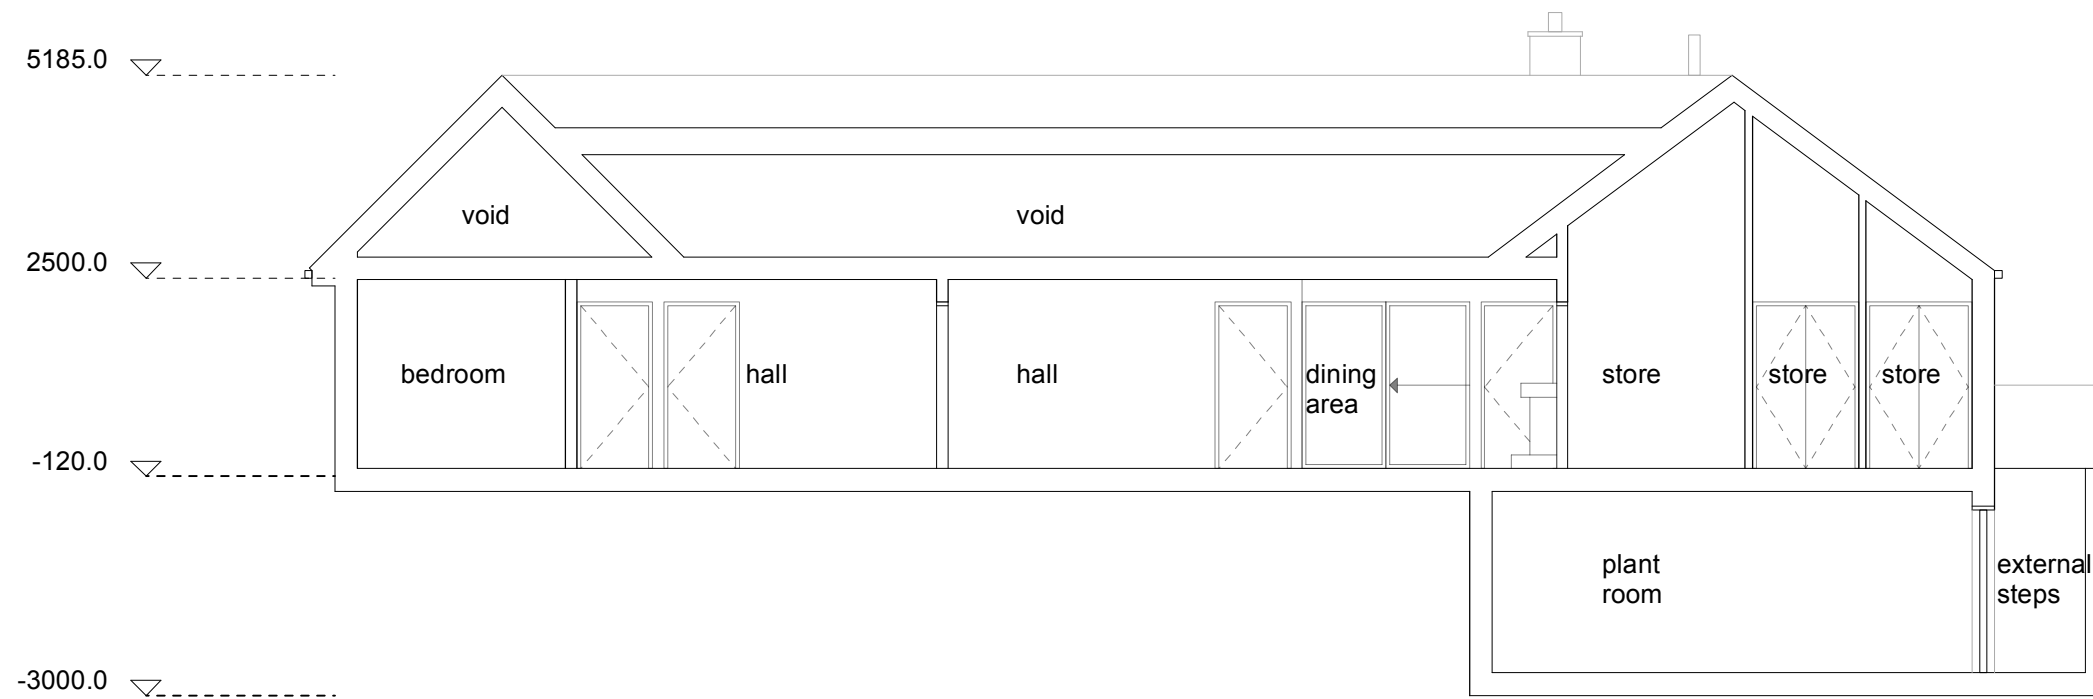

Proposed Section AA



Proposed Section BB

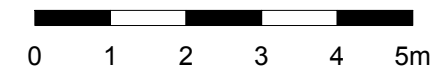

PLANNING

Finkle Green Cottage
Proposed Sections
FGC-301

drawn by: Liam Morrissey
t: 07793238607
e: liammorrissey@hotmail.com

drawn on: 08.02.16
scale: 1:100@A3
revision: