



LEFT SIDE ELEVATION

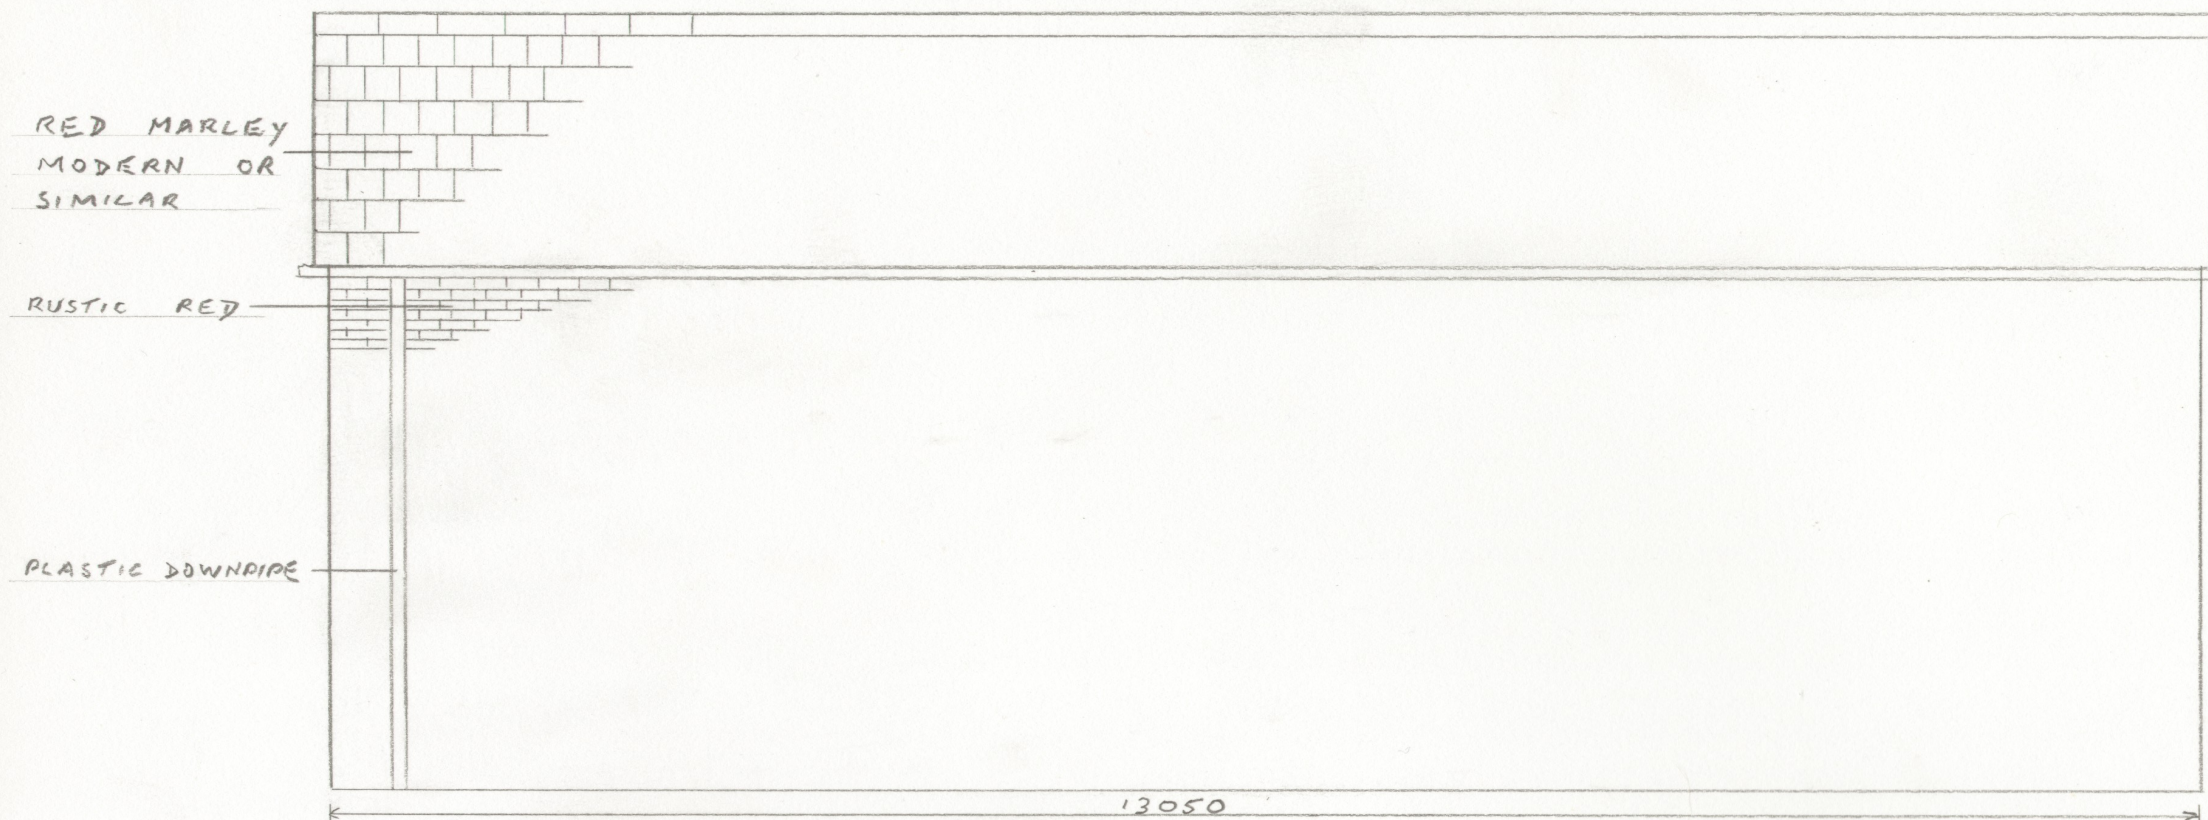

RIGHT SIDE ELEVATION

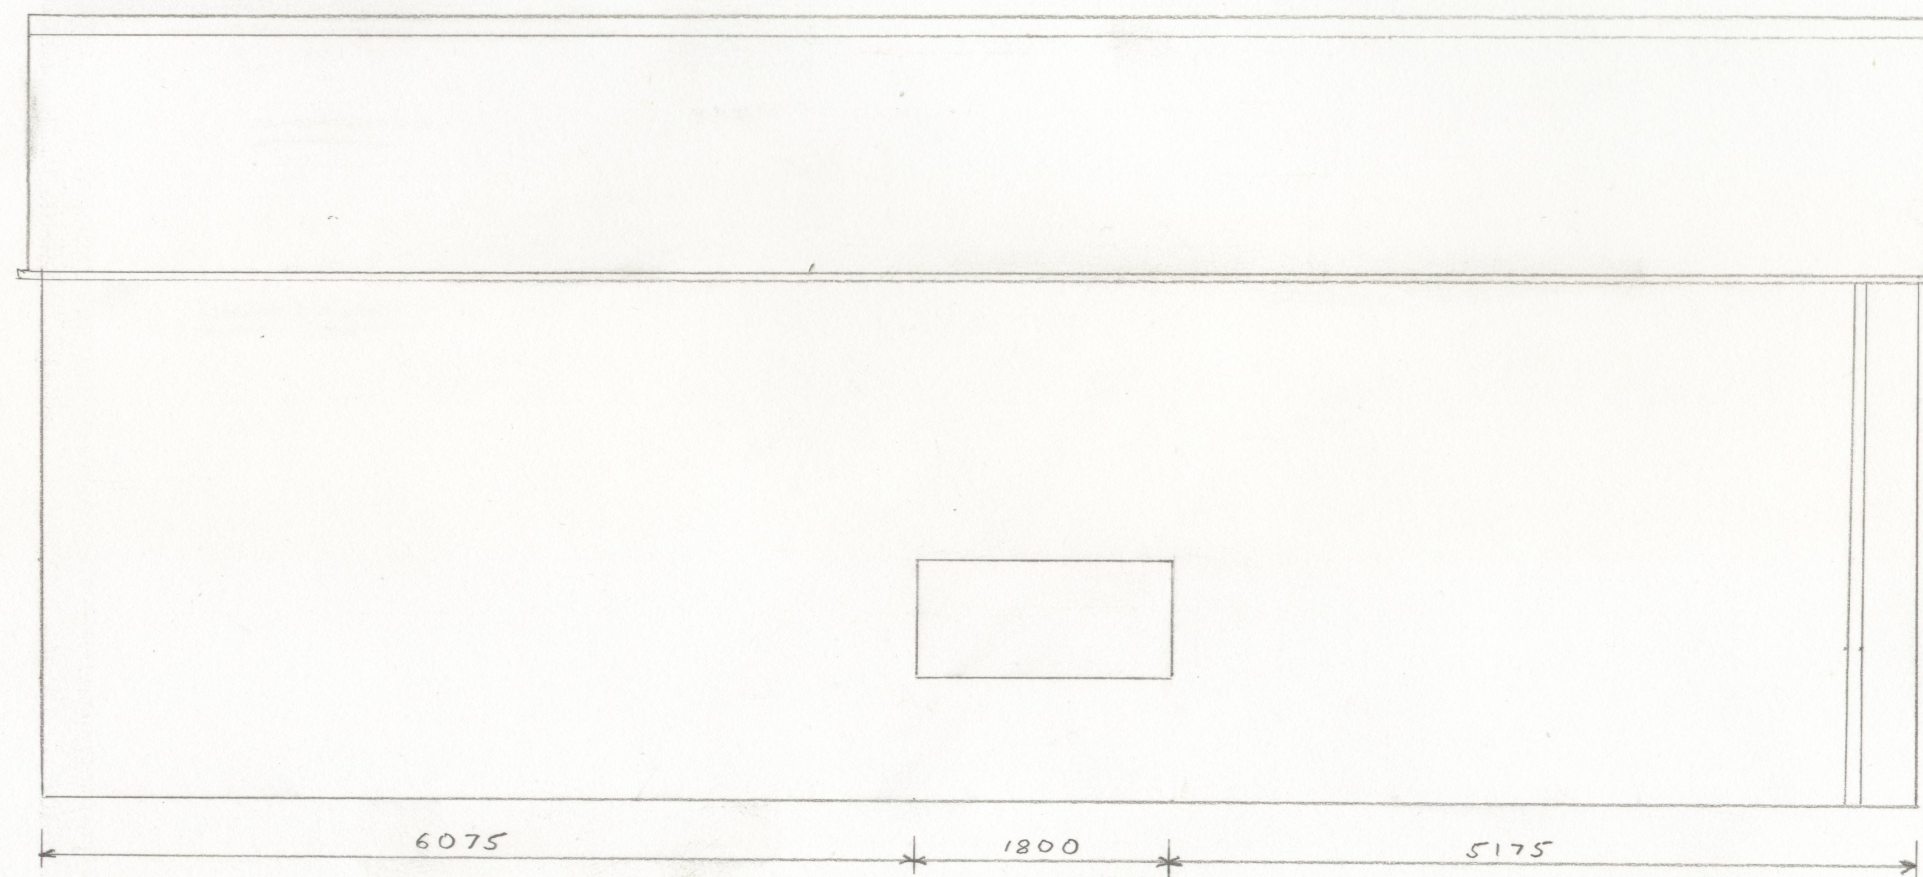

1975
4000

1975
2200
900
900

PROPOSED GARAGE
TO REAR OF
5 WAINWRIGHT PLACE
WOMBWELL 573 8LY
DRAWING 1 OF 2
SCALE 1:50 AT A3
SIZES IN MILLIMETERS

0 1m 2m 3m