




EXISTING BLOCK PLAN 1:500

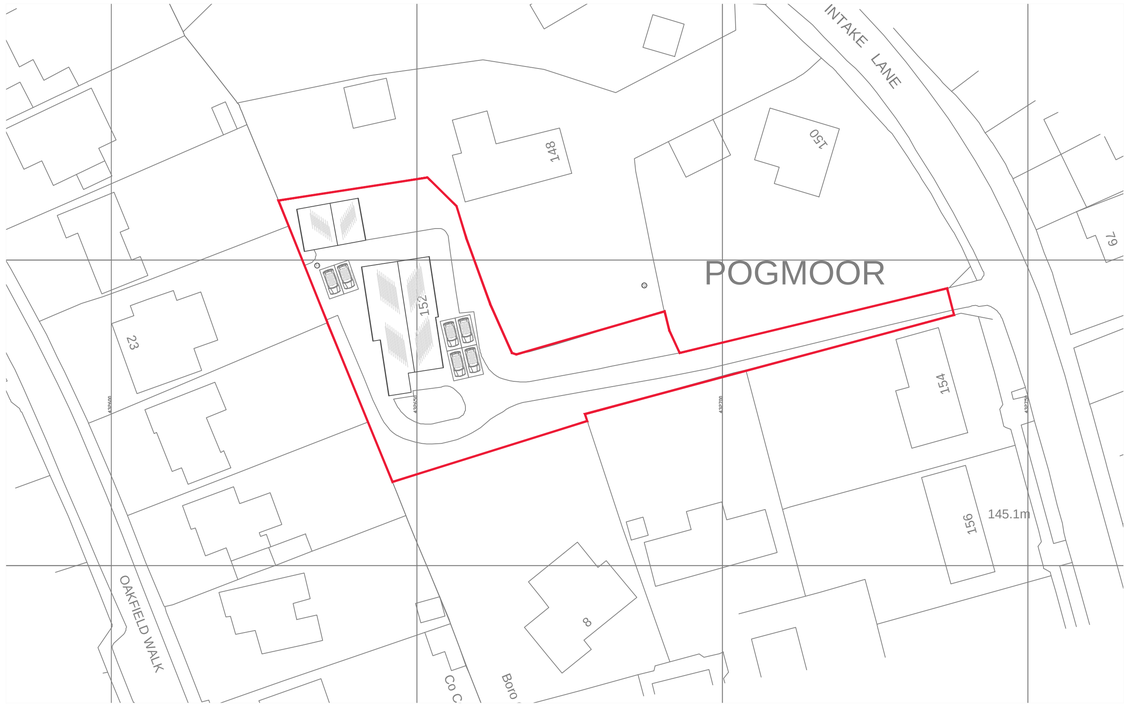

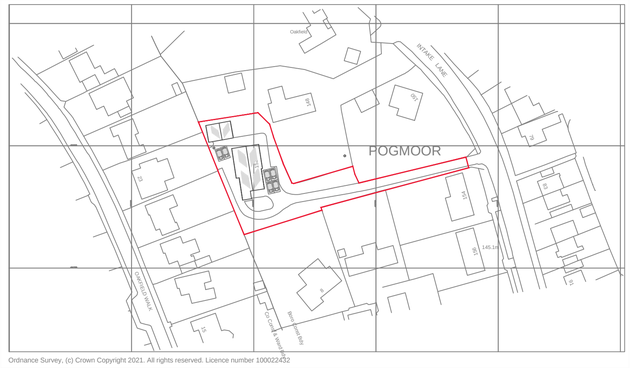

Ordnance Survey, (c) Crown Copyright 2021. All rights reserved. Licence number 100022432

LOCATION PLAN 1:1250

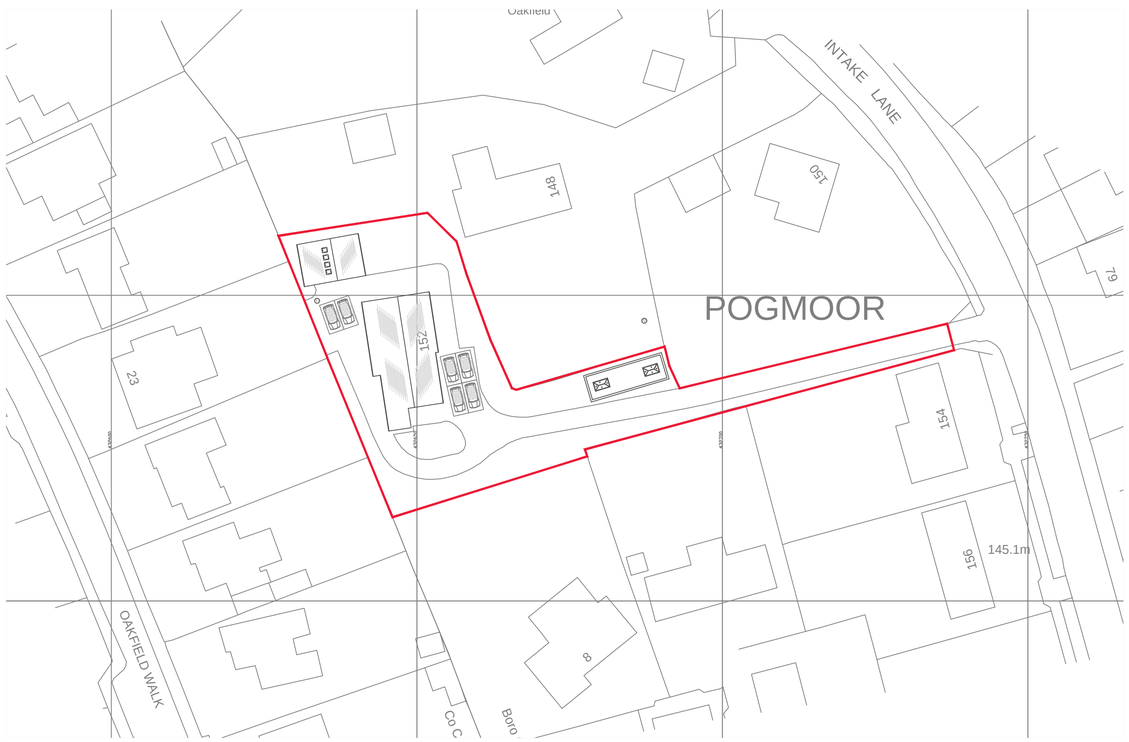

PROPOSED BLOCK PLAN 1:500

HAMPTON
DESIGN CONTRACTORS

MR CLIFTON, 152 INTAKE LANE, POGMOOR, BARNSLEY, S75 2HU	
PLANNING APPLICATION ELEVATION AMENDMENT, GARAGE CONVERSION & OUTBUILDING	
EXISTING/PROP: LOCATION PLAN BLOCK PLANS	SCALE: 1:1250 1:500
DATE: 02/2021	
DRAWING NO: 001	
PAPER SIZE A1	

DISCLAIMER: THIS DRAWING IS FOR PLAN CHECK PURPOSES ONLY. NOT TO BE USED FOR CONSTRUCTION PURPOSES. DO NOT SCALE. USE WRITTEN DIMENSIONS ONLY. DO NOT COPY. USE PRIMARY CURRENT COPY ONLY. ANY QUERIES TO BE ADDRESSED TO AGENT. BOUNDARY IS TO BE CONFIRMED BY CLIENT. BESPOKE DRAWING & CONTENT. SOLE PROPERTY OF HAMPTON DESIGN CONTRACTORS.