
notes

this drawing and design is the copyright of aja architects llp and must not be reproduced in part or in whole without prior written consent. contractors must verify all dimensions on site before commencing work or preparing shop drawings. If in doubt ASK.

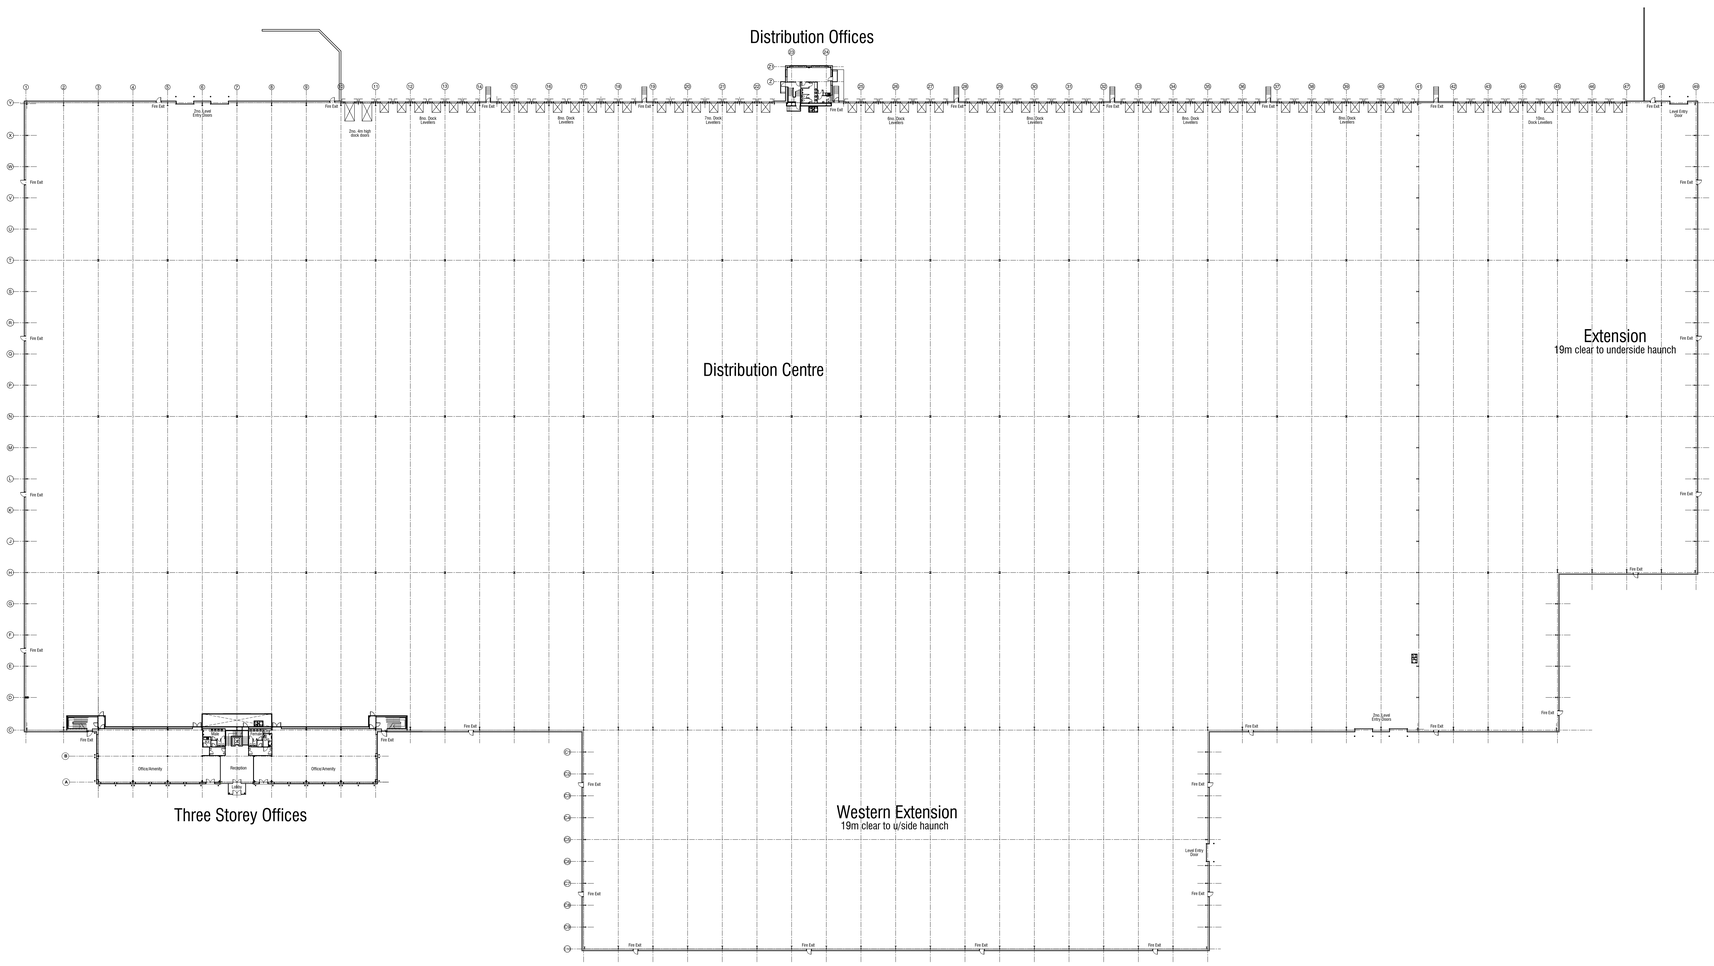

no. date revision by

aja architects

aja architects llp
1170 Elliott Court
Herald Avenue
Coventry Business Park
COVENTRY CV5 6UB

T: 024 7625 3200
F: 024 7625 3210
E: aja@aja-architects.com
W: www.aja-architects.com

aja architects llp is a limited liability partnership registered in England No. OC326721

client

Teal Houghton Main Sarl

project

Proposed Extension
for ASOS.COM
Houghton Main
South Yorkshire

drawing

Proposed Building Plan

scale 1:500 @ A0 drawn KT

checked date 07/09/12

no

5252-036

PLANNING