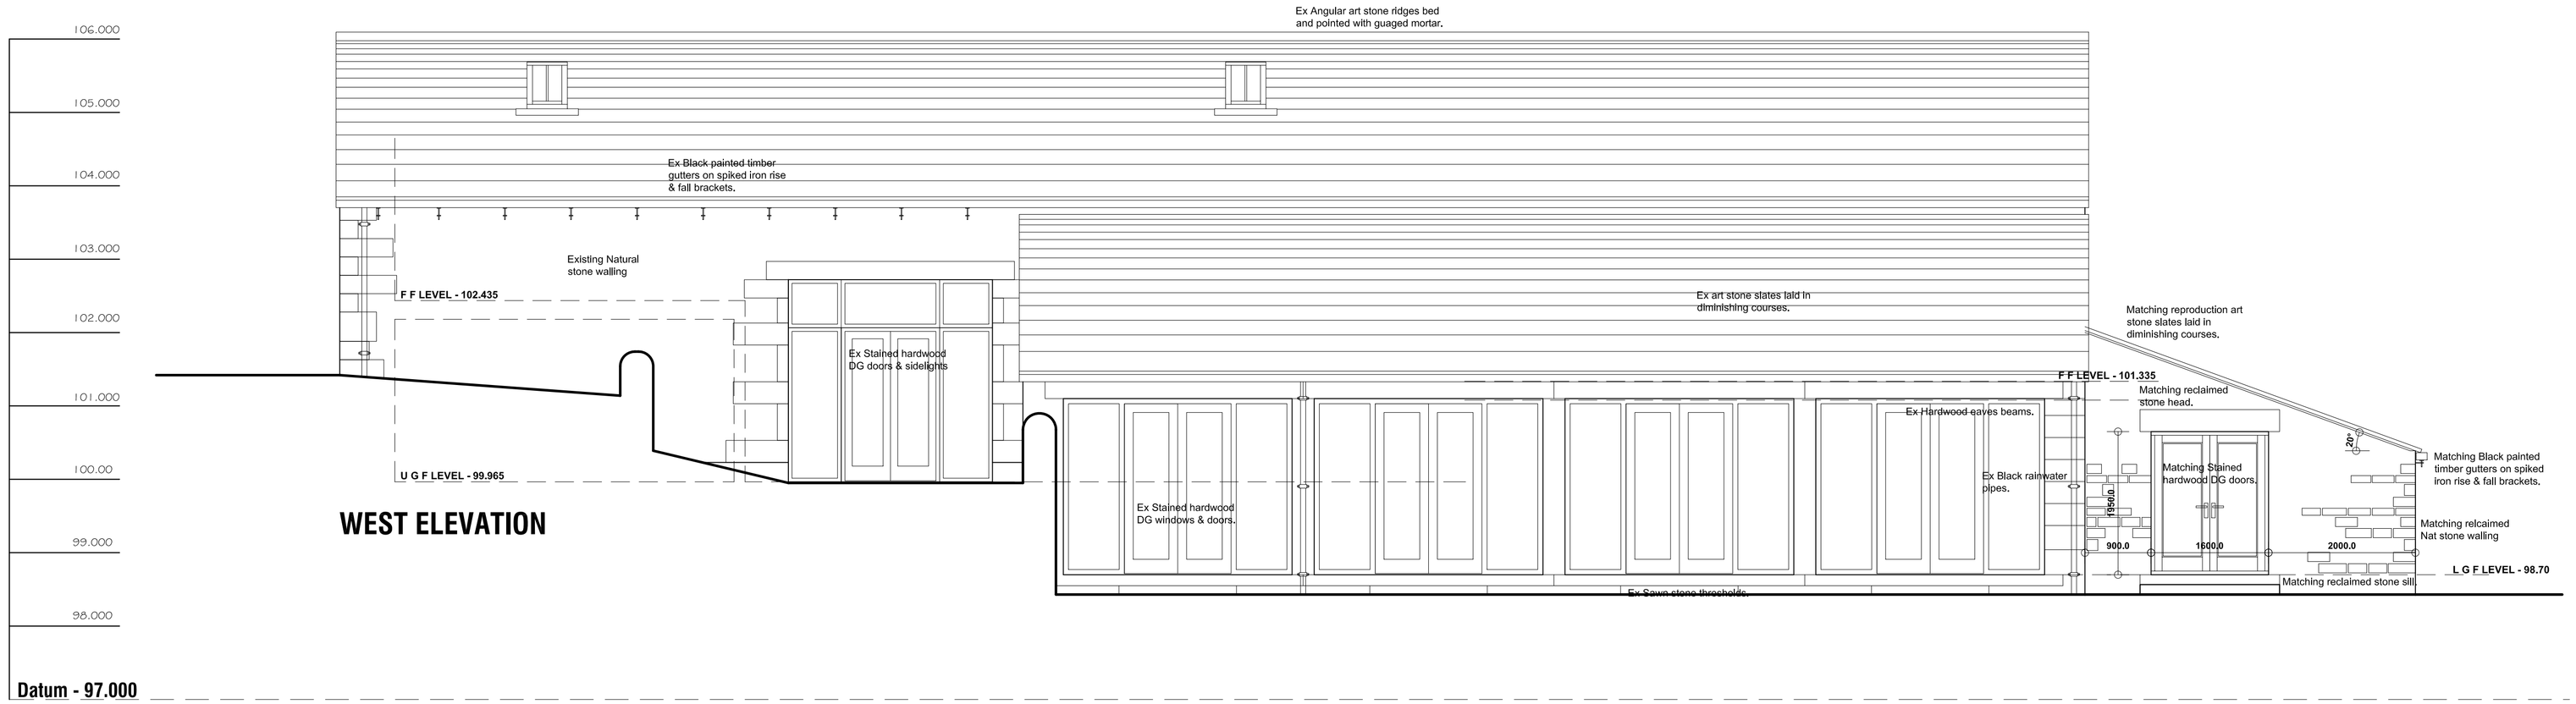

WEST ELEVATION

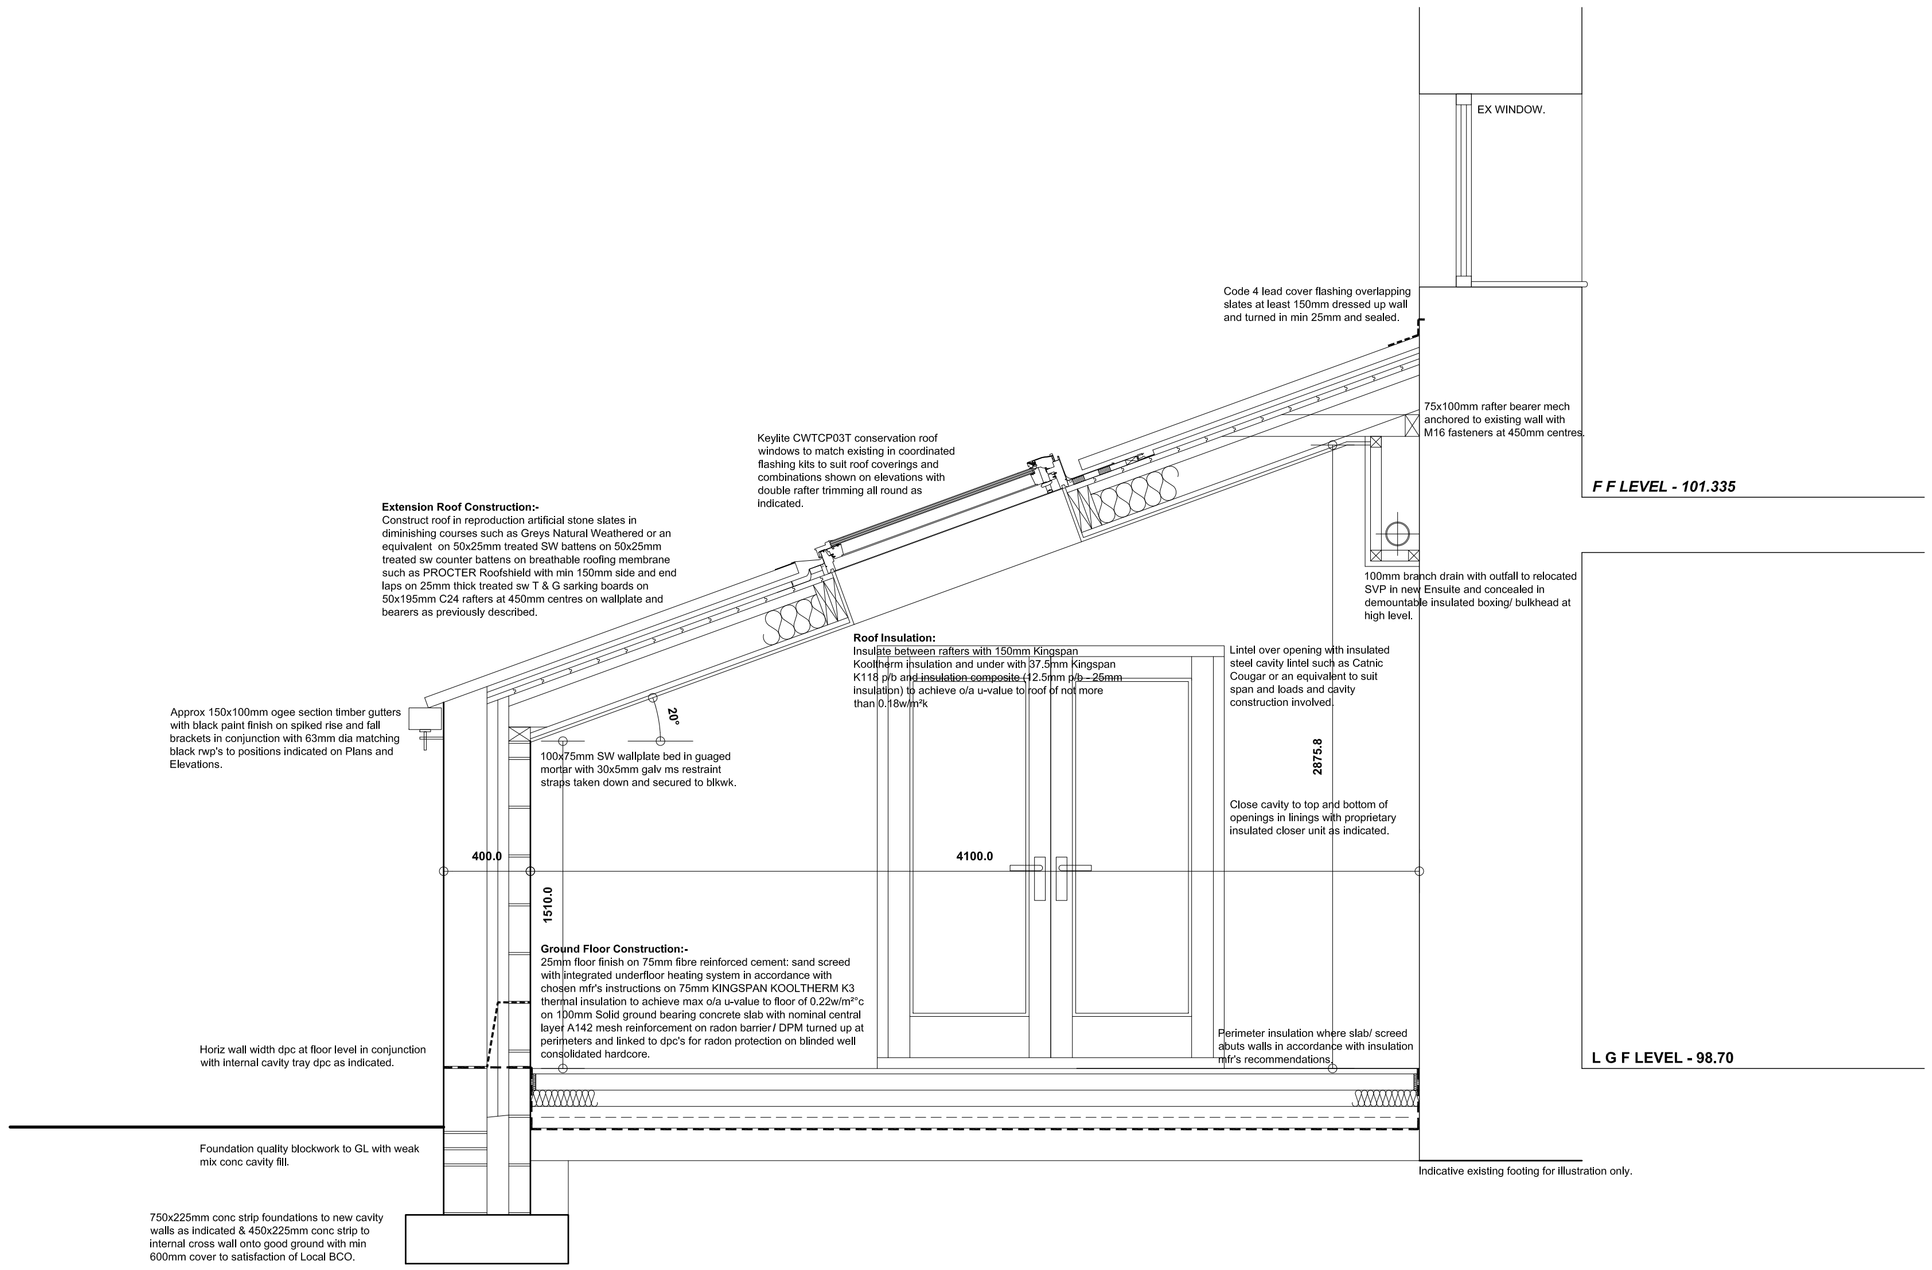

TYPICAL SECTION

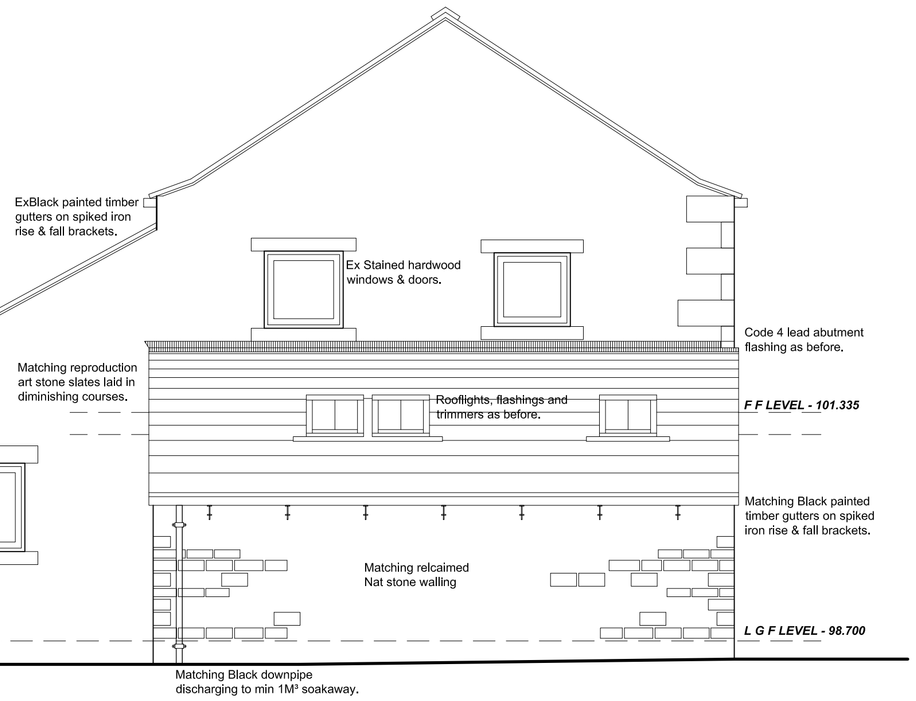

SOUTH ELEVATION

Revision	Date.	Description.
A	01/10/2020	Clients qualifications.

DICK ROYD FARM, CLIFF LANE,
OFF BROOK HILL LANE, CARLECOTES,
SHEFFIELD, S36 4TG.

DETAILED PROPOSALS 2

SECTION AND ELEVS 2

Mr & Mrs Foster

Building Design Services

JE Architectural Ltd
23 Windmill Road, Wombwell,
Barnsley, S73 8PW.
Tel: 01226 754507
Email: jealtd@btconnect.com

This drawing and the copyright is the Architectural Company's property and maybe used or reproduced only by agreement. All Dimensions in Millimetres Unless specified otherwise and subject to verification on site.

Scale(s): 1:50@ A1	Date: SEPT 2020
Ref: 202008	Drwg No: 03

0 cm | 2 cm | 4 cm | 6 cm