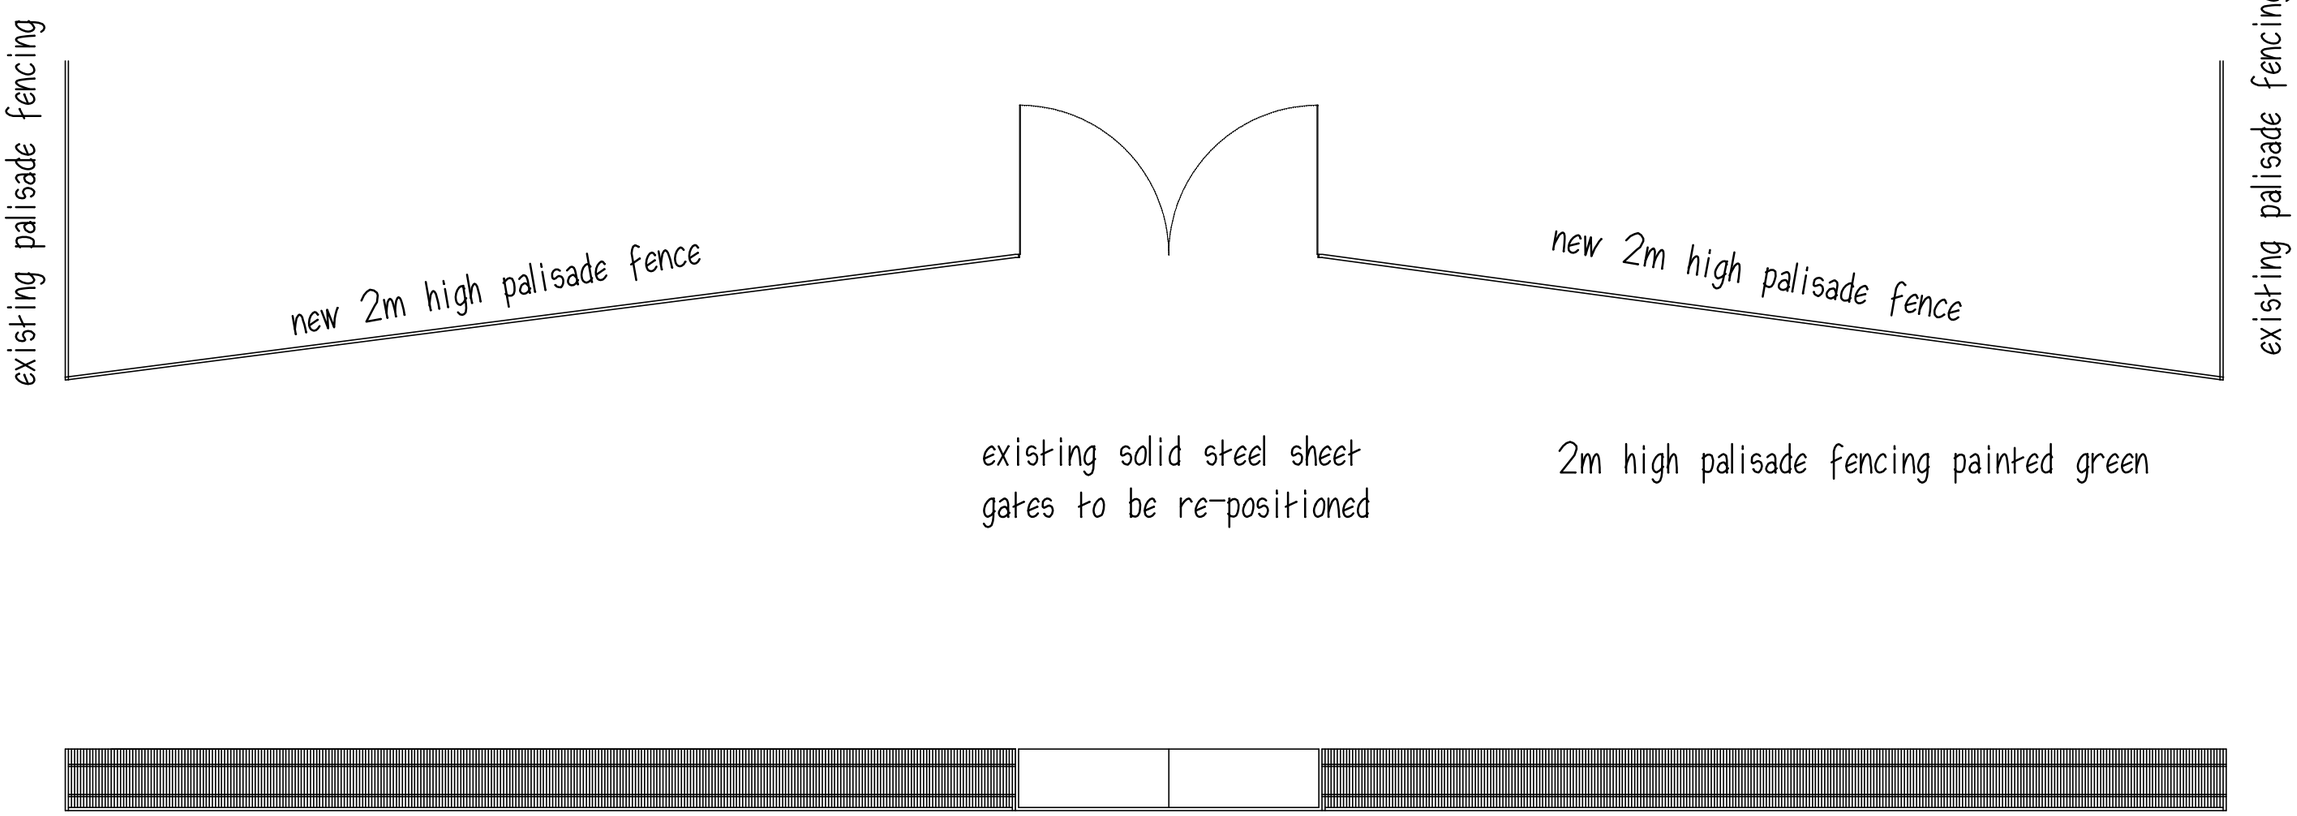


ROAD ELEVATION OF SECURITY FENCE & GATES
LIDGET LANE
THURNSCOE
1:200