

Peter Thompson M.B.I.A.T.

Architectural Design Consultant Ltd.

Tel & Fax: 01226 201391

Mobile: 07973 251730


e-mail: peter-thompson@hotmail.co.uk

PROPOSED VALET BAY EXTENSION

OAKWELL MOTORHOMES LTD

65 PONTEFRAC RD, BARNSELY S71 1HA

SITE PLAN 1:500@A4 Rev A


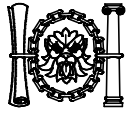


Linwood

Barnsley Road

Dodworth

Barnsley S75 3JR

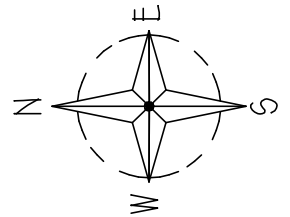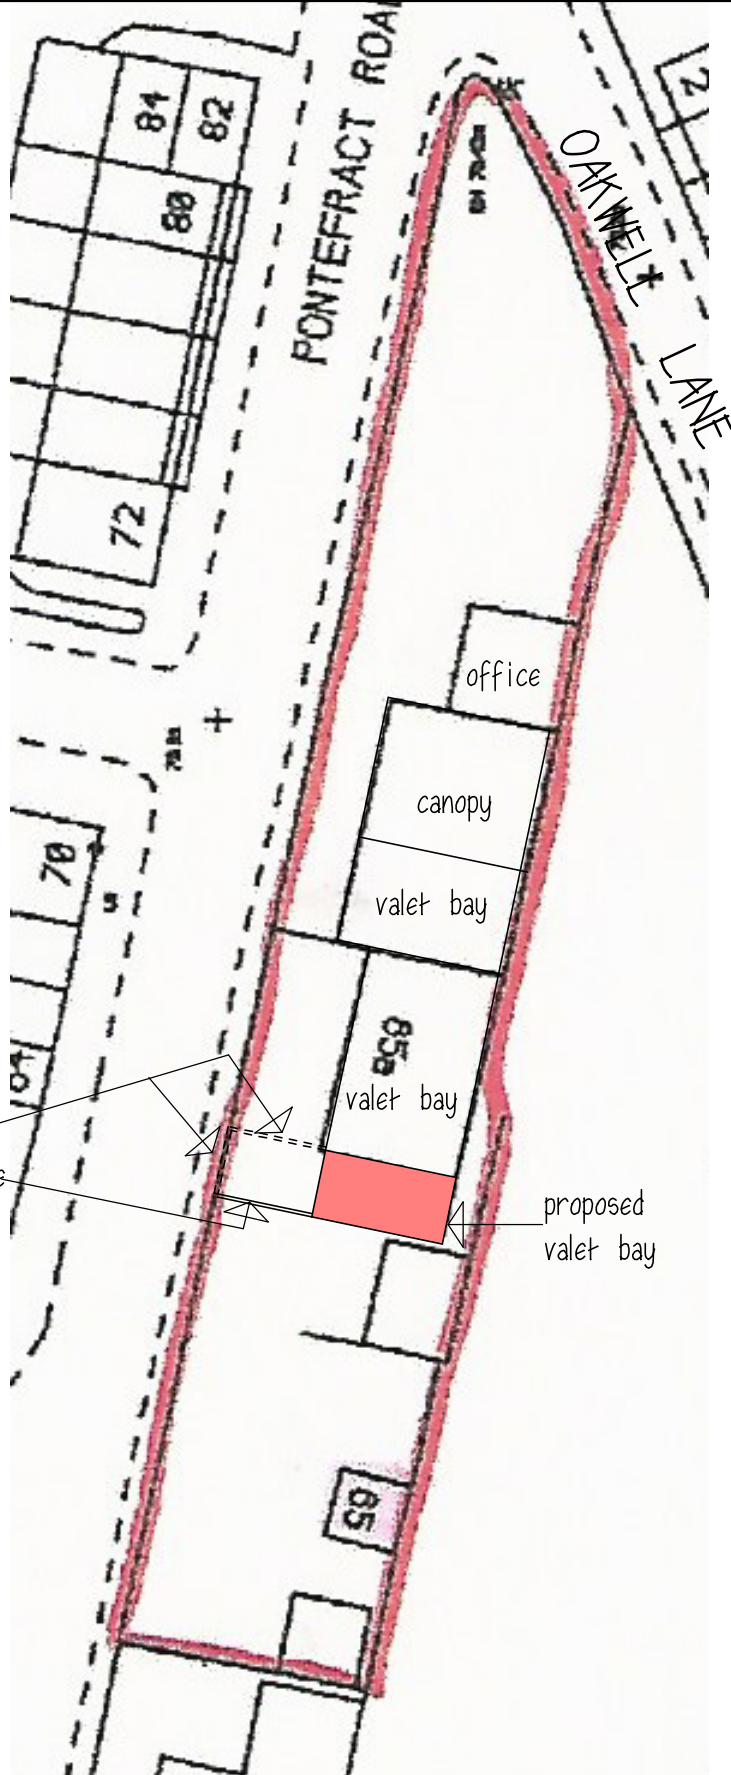

existing boundary wall
removed & re-built inline
with extension

proposed
valet bay