


Revisions

rev.	revision	dr	chkd	date
A	Amended in line with client comments	MB	ASM	09/18
B	Amended in line with client comments	MB	ASM	09/18
C	Amended in line with client comments	MB	ASM	09/18

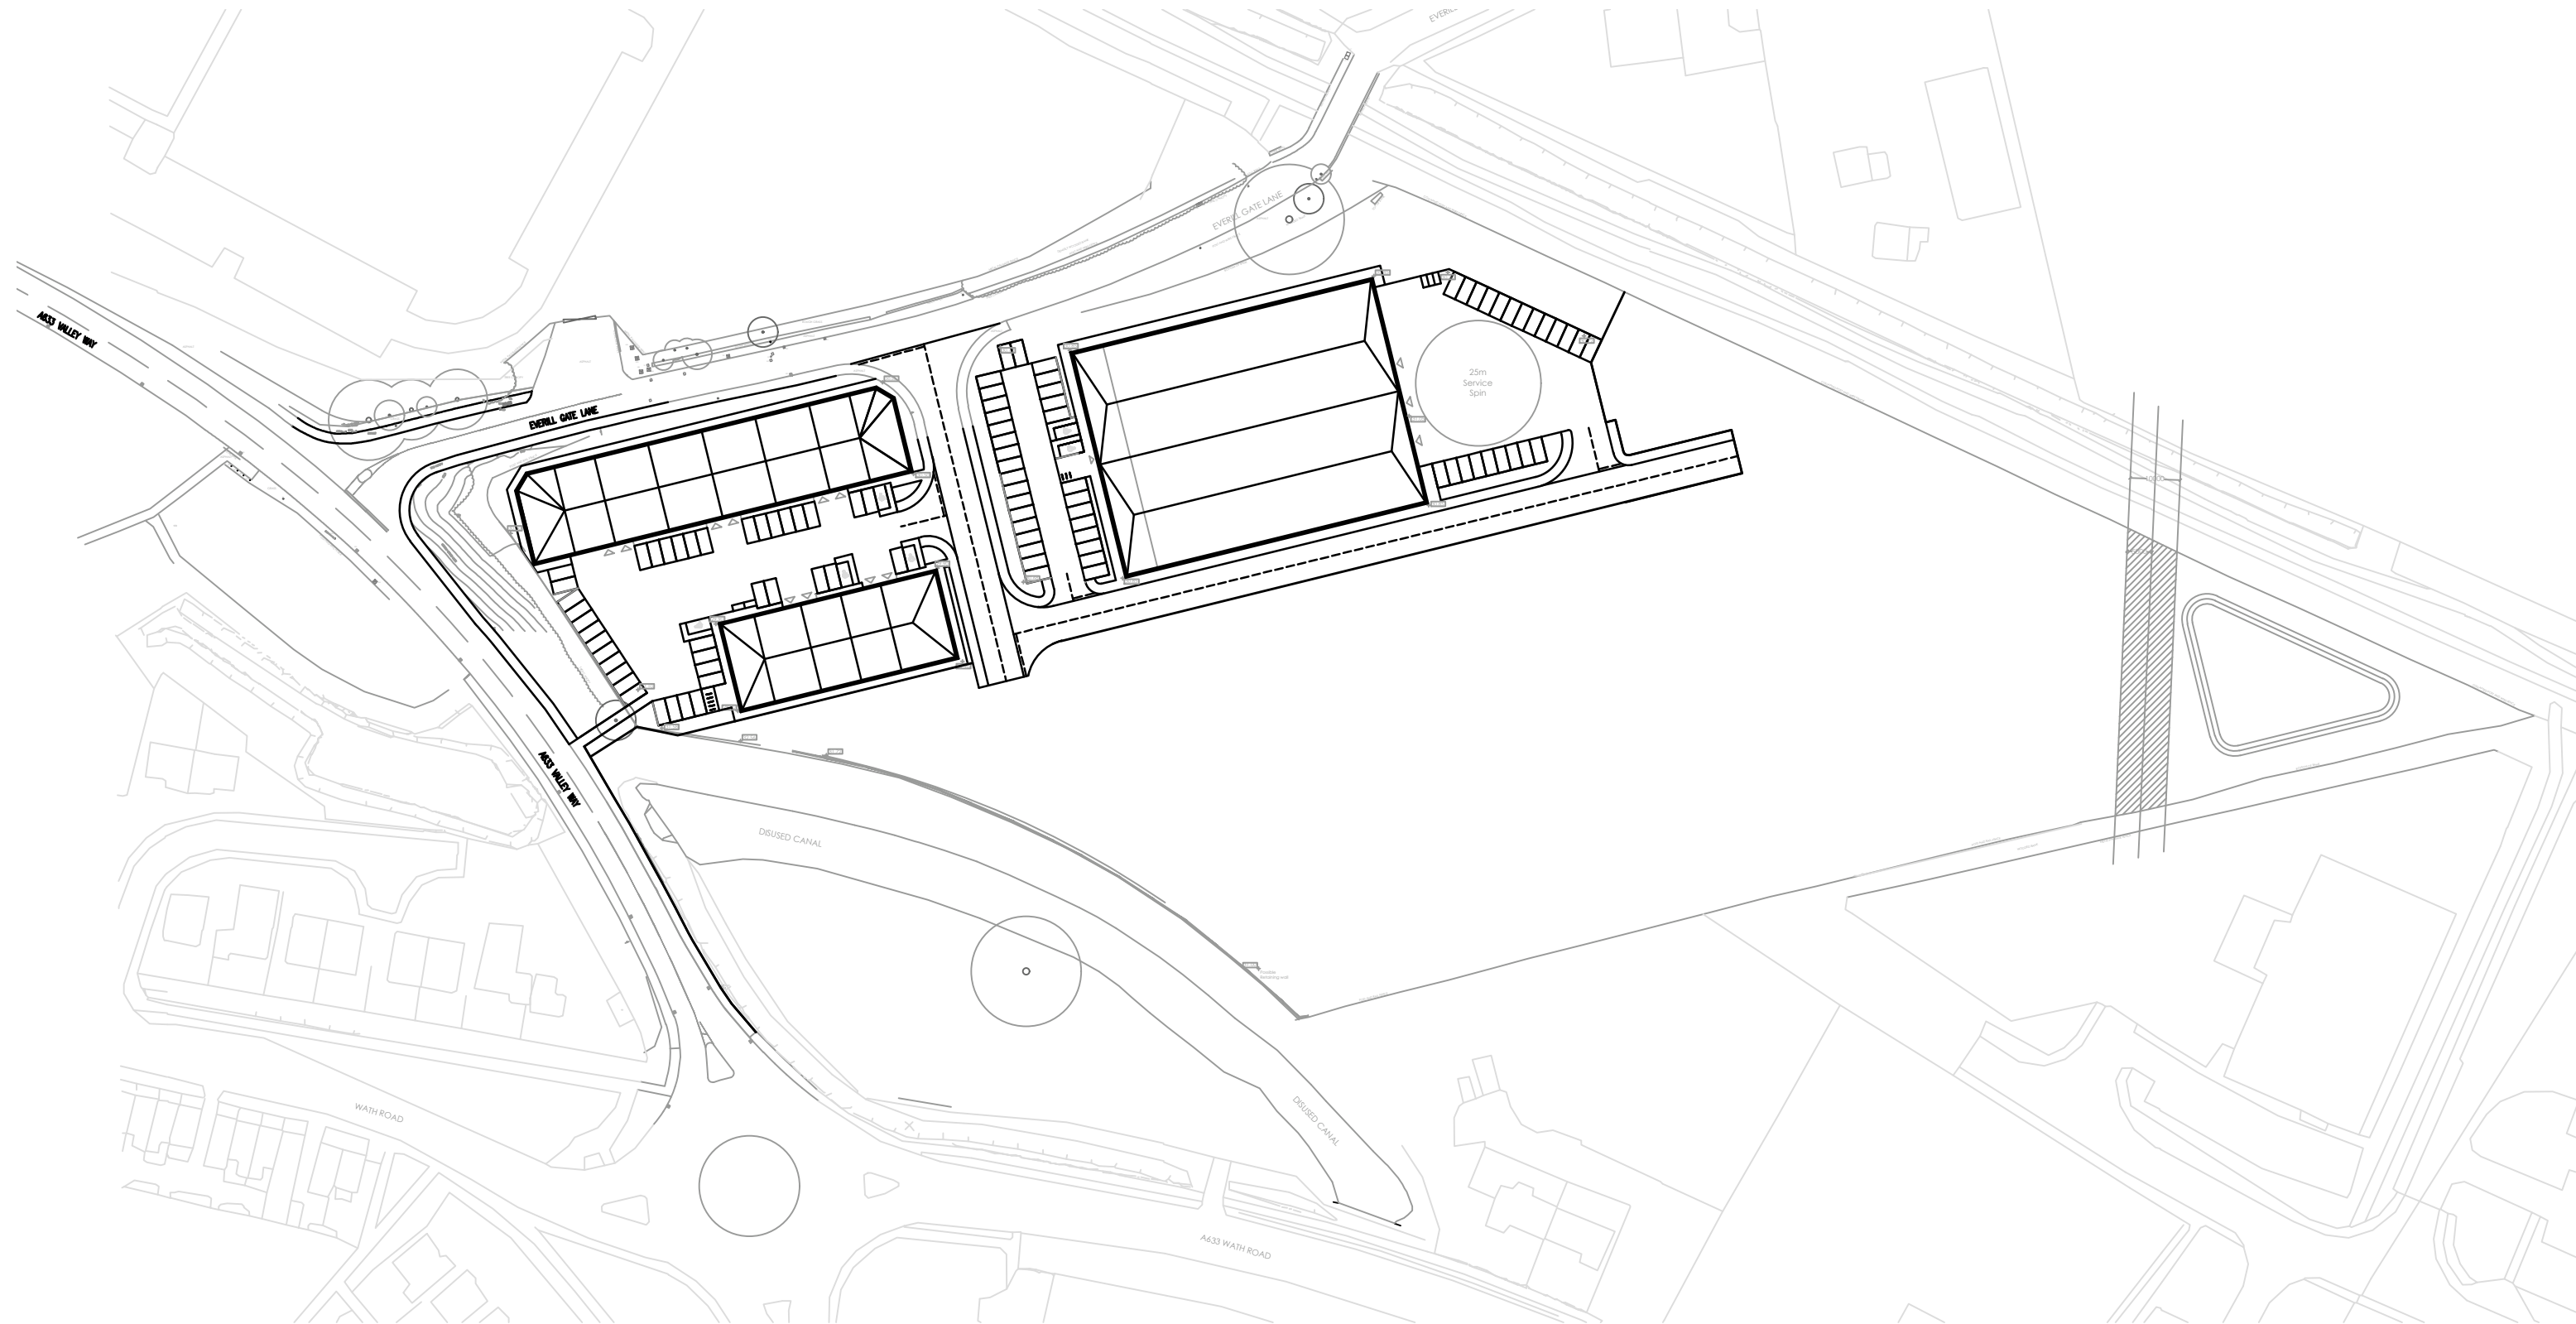

Note :
- Do not scale. Only use figured dimensions.
- All information contained within this drawing remains the copyright of ASM Architecture and must not be copied without written consent from the owner.

ASM Architecture

1 Sunningdale Grove, Heighington, Lincoln, Lincolnshire, LN4 1SP

T: (01522) 538026 M: 07804 895682

E: alex@asmarchitecture.co.uk W: www.asmarchitecture.co.uk

Proposed Industrial Development,
Everill Gate Lane,
Wombwell

Phase 1 Site Plan

1:1250 @ A3

September 2018

MB

ASM

AJ/18-23/01

C