



FENCE 1 WITHOUT GATE
SCALE 1/50

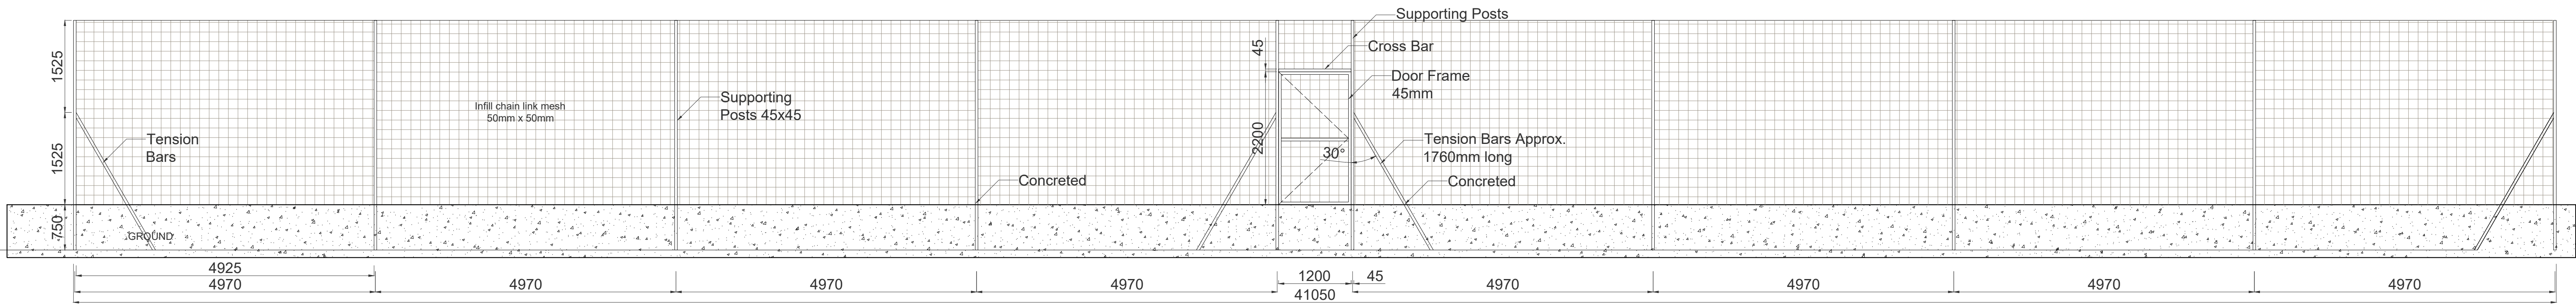

FENCE 2 WITH GATE
SCALE 1/50

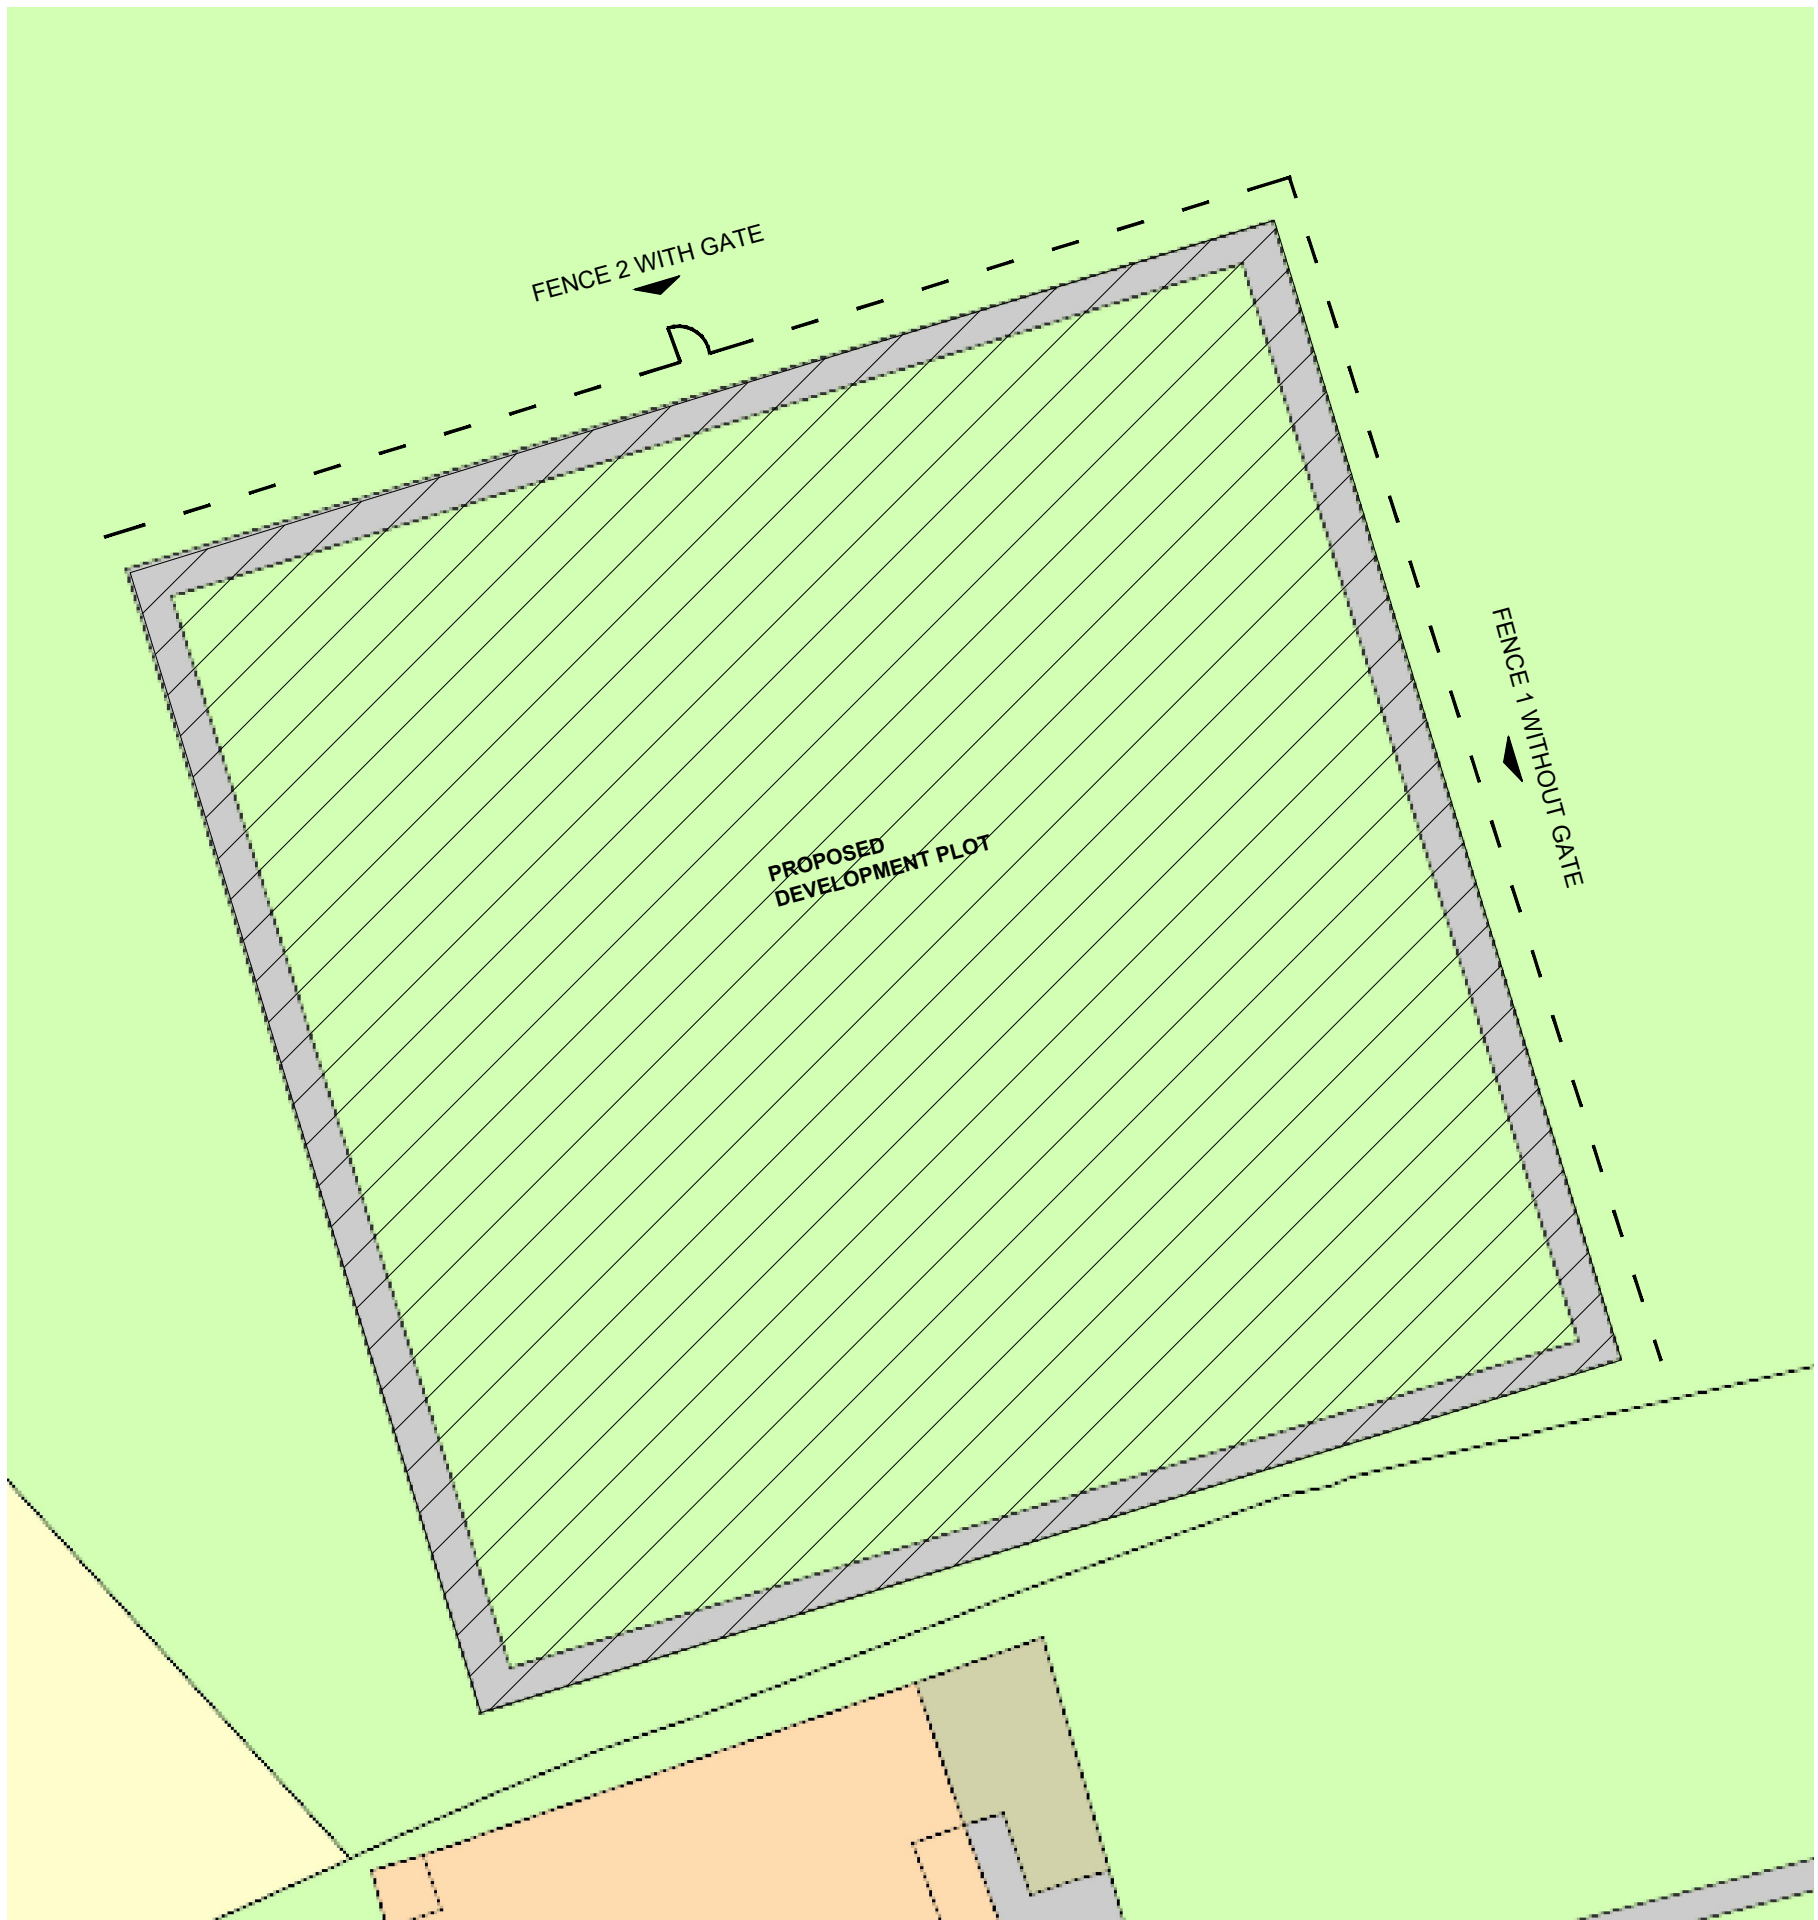

FENCE LOCATION
SCALE 1/250

REVISIONS	DATE	CHKD	No

DK Interior Architecture & Design <small>Pinfold Rise, Leeds, LS25 3EN Mob: 07845 262374, Email: danielle@dkinterior.co.uk</small>			
Project		REDFEARNS JUNIOR FOOTBALL CLUB	
Client		REDFEARNS JUNIOR FOOTBALL CLUB	
Title		FENCE DETAILED PLAN	
Drawn	EK	Scale	AS SHOWN @A3
Checked	AH	Date	April 20
Job no	082	Dwg.No	20 (01)
		Rev	